


HOTEL GARDEN.

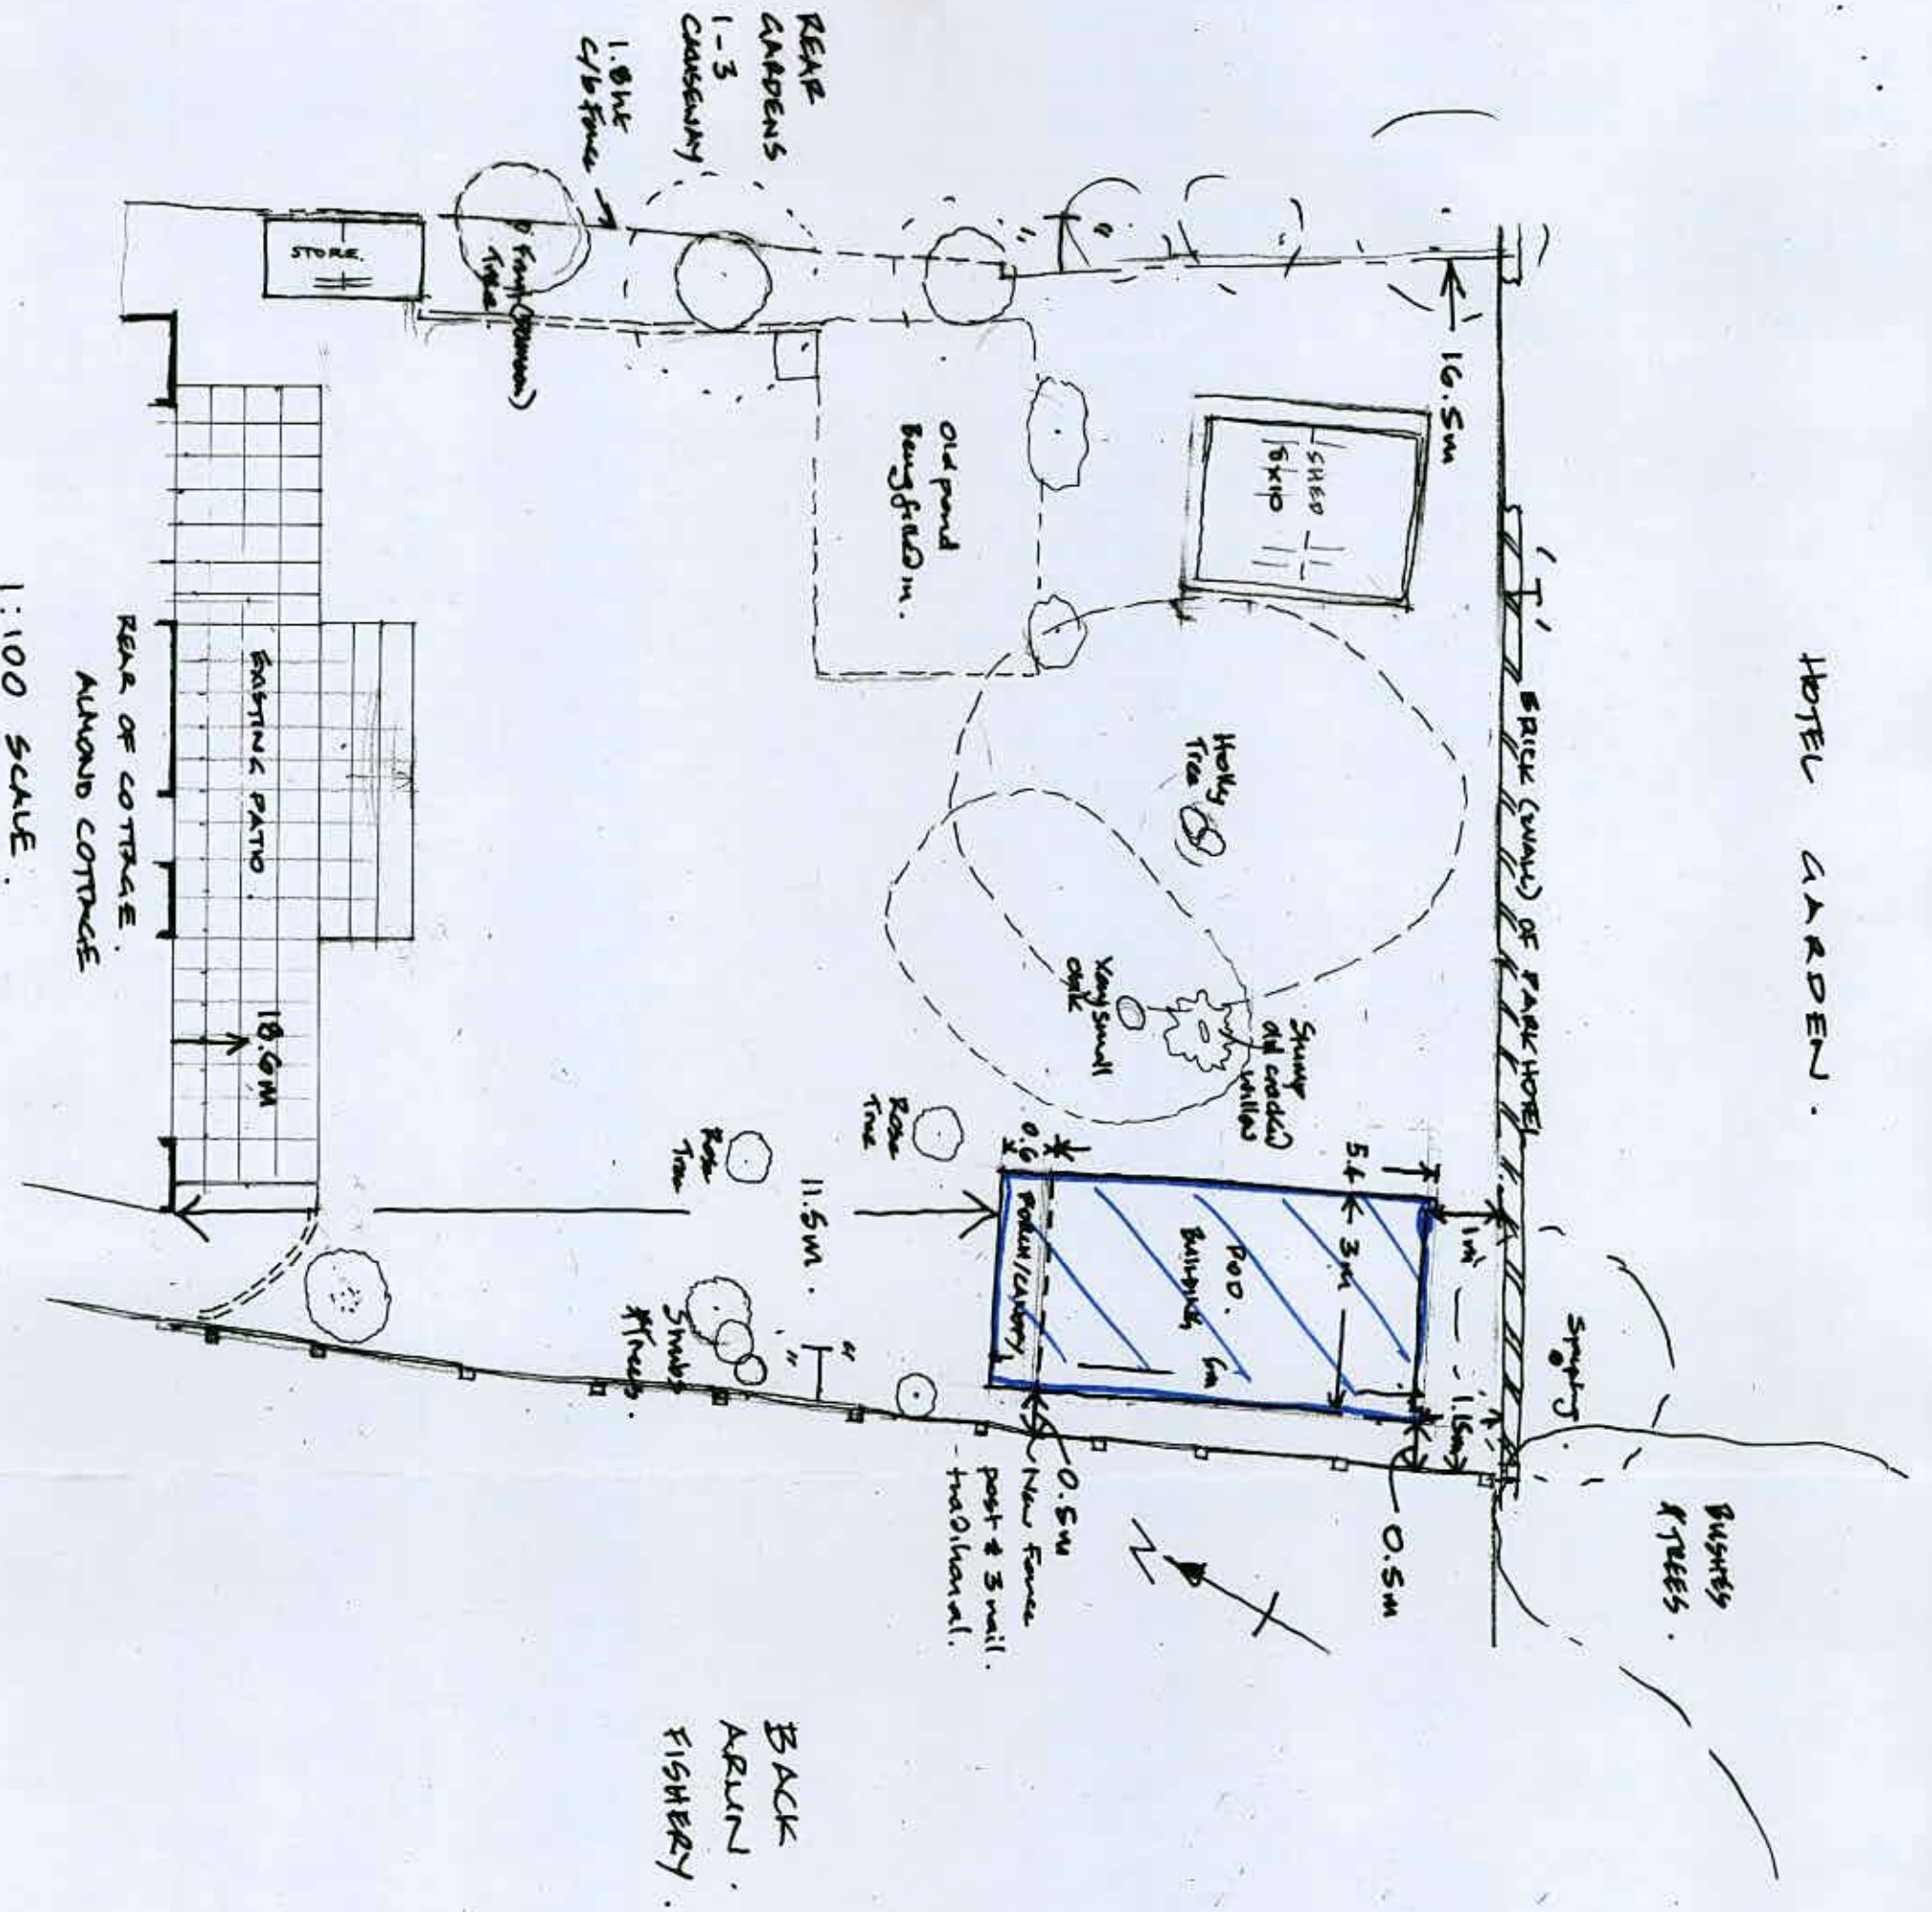

BACK ARUN FISHERY.

ALMOND COTTAGE
THE CHASEWAY.
ROUND
WEST SUSSEX.
BN18 9JL.
GARDEN PLAN CURRENTLY
SHOWING A PROPOSED POSITION OF
GARDEN POD/BUILDING.