


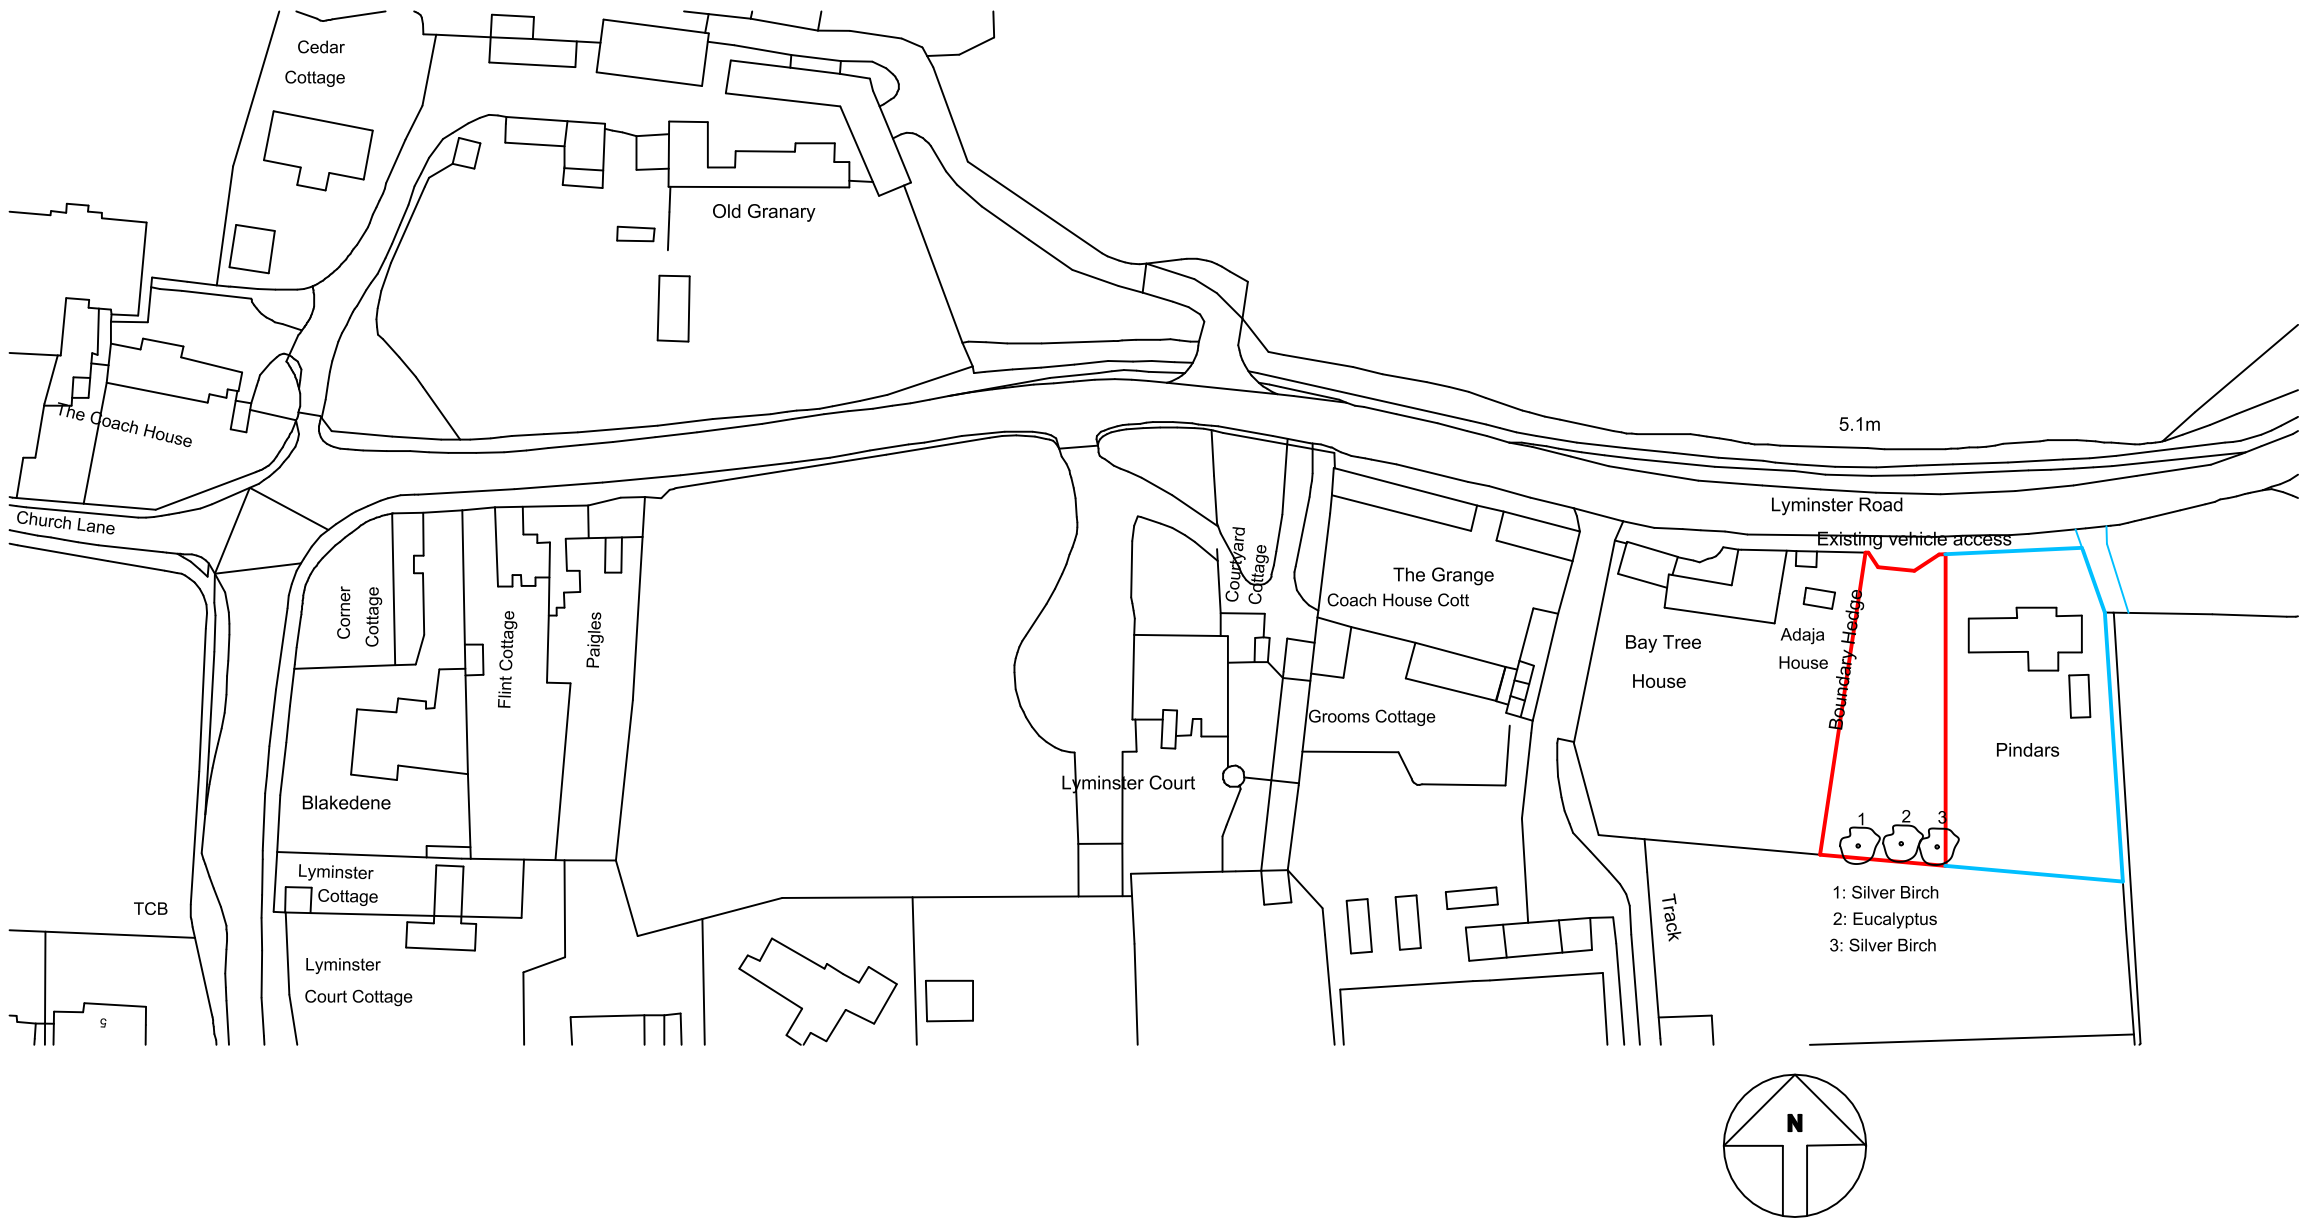

REVISIONS

Notes

1. These are computerised drawings for the purposes of obtaining planning & building regulations approvals & are based on certain overall measurements.
 2. Dimensions shown must not be relied upon and must be checked on site and verified prior to commencement of work.
 3. Where applicable this drawing is to be read in conjunction with other consultants' drawings & calculations.
 4. Do not scale from these drawings, except for planning purposes
 5. Any Work undertaken prior to Planning and Building Regulations Approval is done so entirely at the Client/Contractors own risk
- © 2018 - T. Murray

TIM MURRAY CBuildE MCABE
BUILDING CONSULTANT
6 Middleton Court, Elmer Road
Middleton - on - Sea
West Sussex, PO22 6EH
Tel: 01243 583676

PROJECT DETAIL
PINDARS, LYMINSTER ROAD, CROSSBUSH
WEST SUSSEX , BN17 7QF

PROPOSED BUNGALOW
FOR: GEORGE JENKINS

DRAWING LOCATION PLAN SCALE 1/1250
DATE: JANUARY 2018
DRAWN: T. Murray

DRAWING: 18/04/5 REVISION: