


NOTES

- DO NOT SCALE OFF THIS DRAWING EXCEPT FOR PLANNING PURPOSES
- CHECK ALL DIMENSIONS ON SITE BEFORE ANY WORK IS COMMENCED
- ALL GOODS MATERIALS AND WORKMANSHIP MUST CONFORM WITH CURRENT BUILDING REGULATIONS, BRITISH STANDARDS AND CODES OF PRACTICE
- COPYRIGHT OF THIS DRAWING IS RETAINED BY THE ARCHITECT AND IT MUST NOT BE REPRODUCED WITHOUT WRITTEN CONSENT

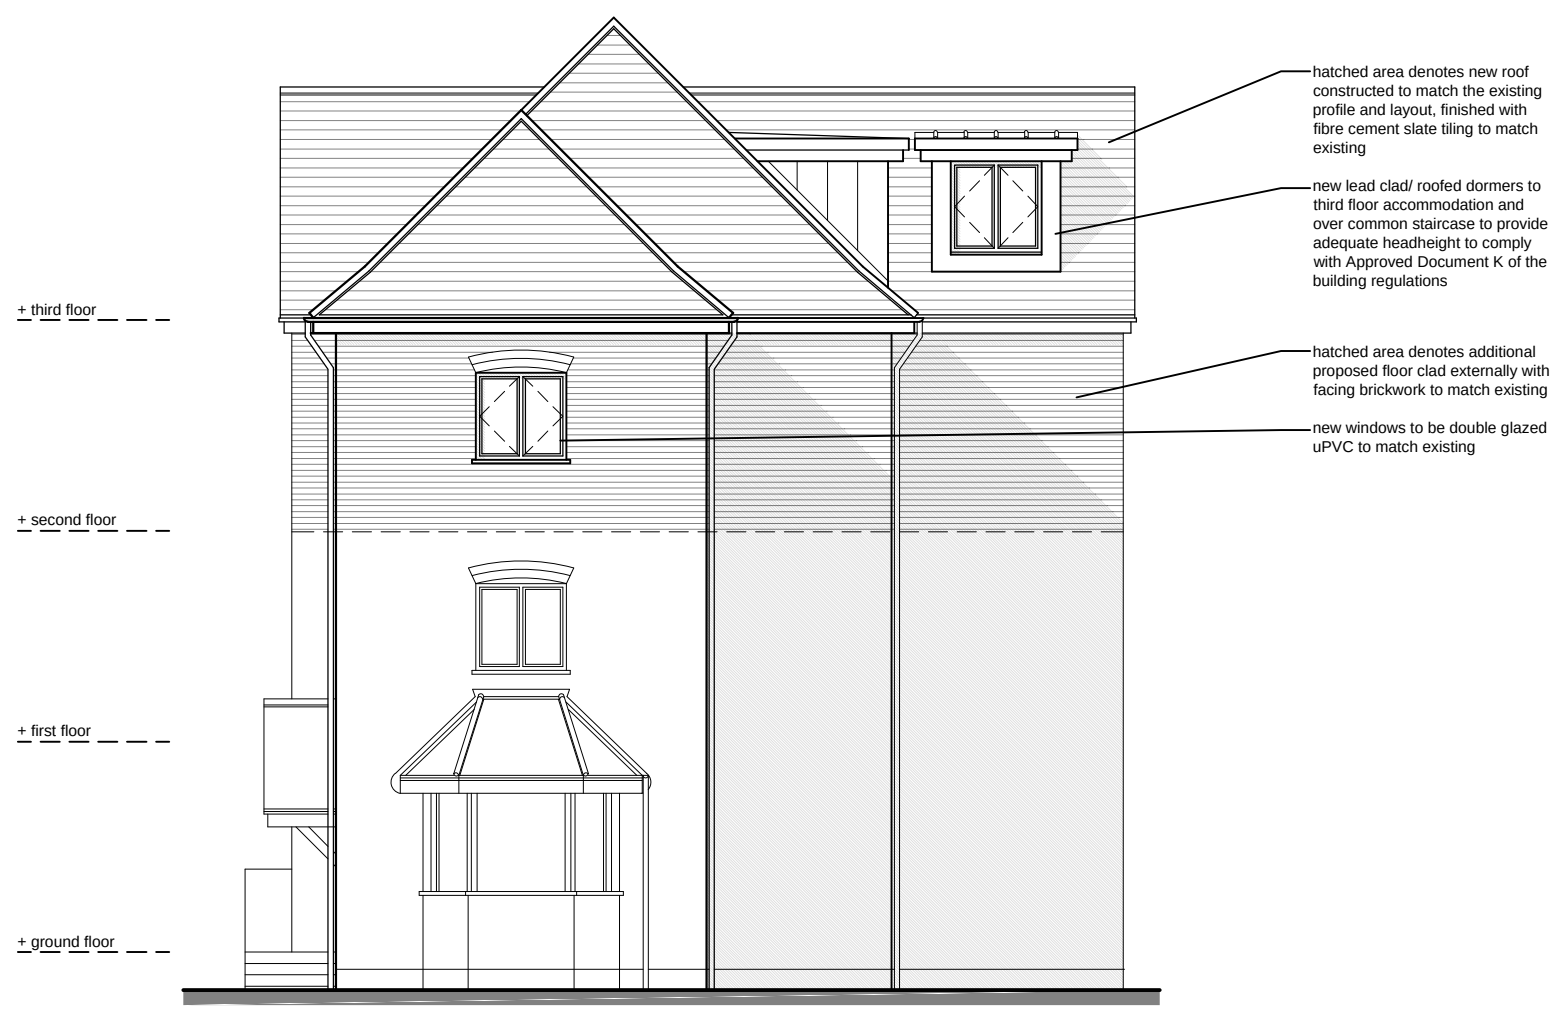


Eastern Elevation




Northern Elevation




Western Elevation

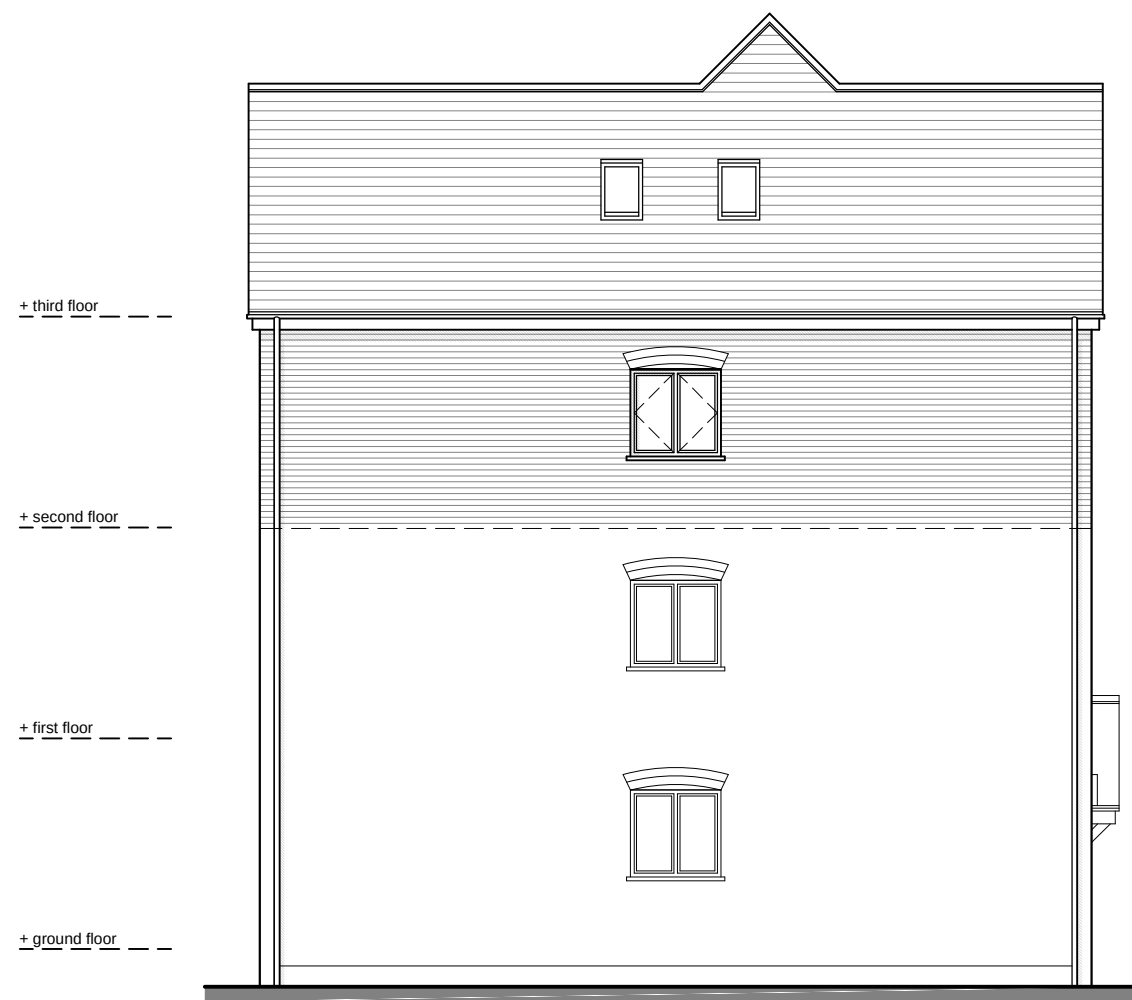


Southern Elevation

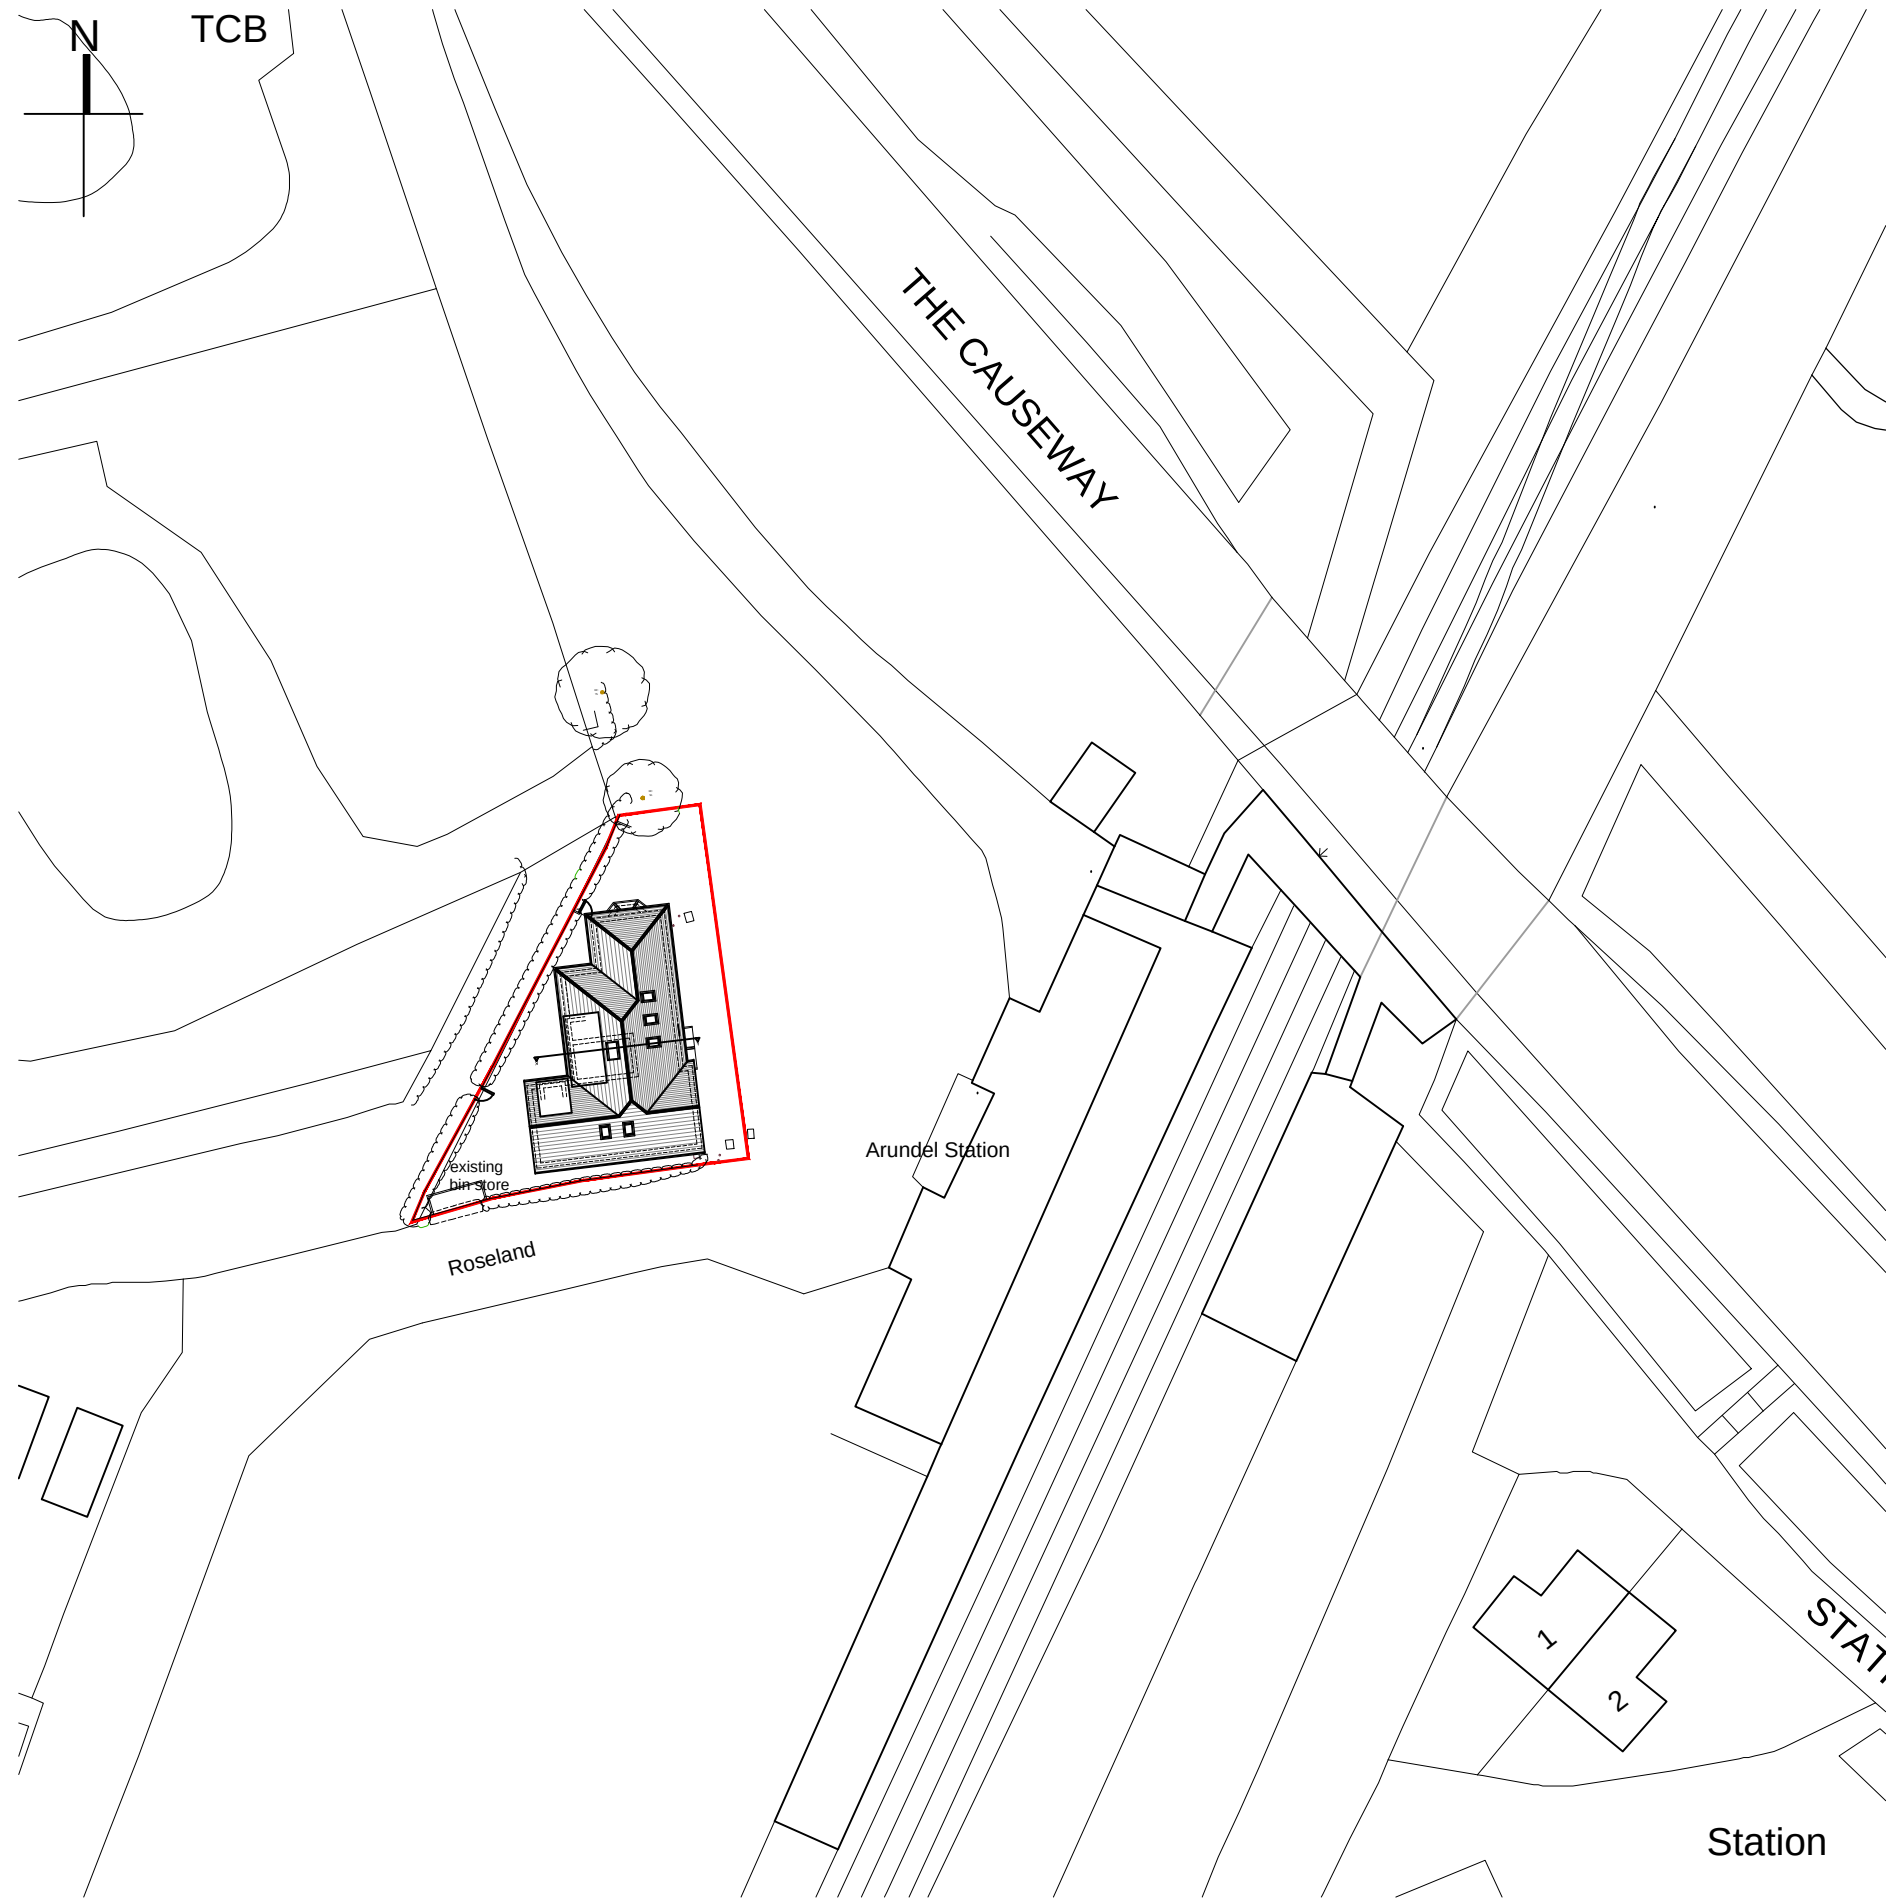

Proposed Block Plan - 1:500 @ A1

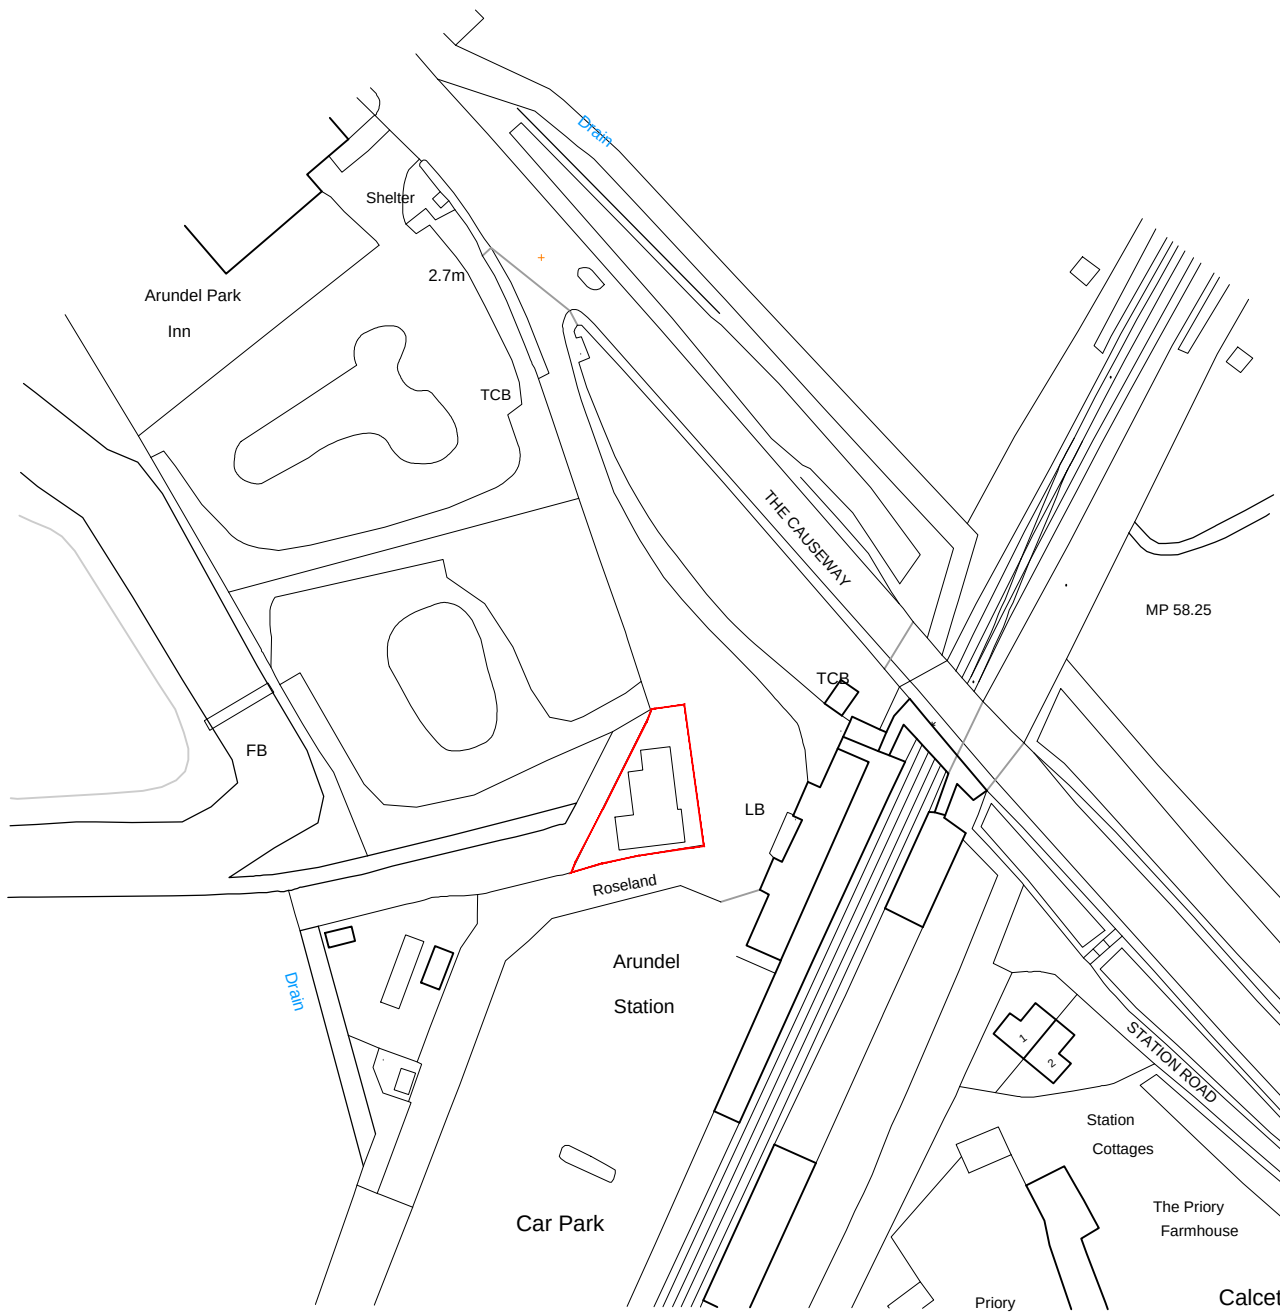

Location Plan - 1:1250 @ A1

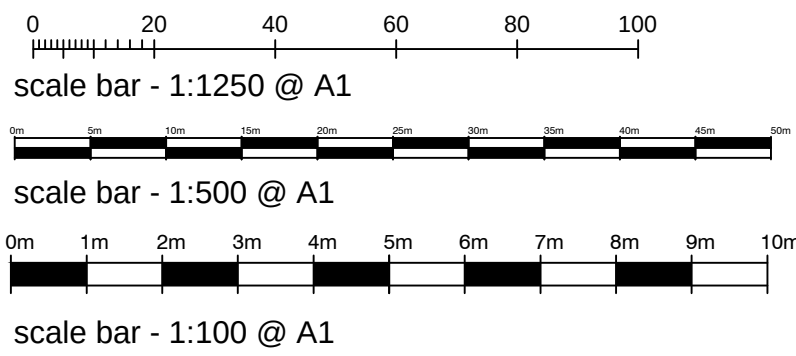

REV	DATE	BY	AMENDMENT
 folkes architects L 01903 66829 info@folkesarchitects.co.uk The Old Forge 6 Church Street Barnington West Sussex BN20 4LA			
CLIENT			
Birchside Management Ltd			
JOB TITLE			
Roseland The Causeway Arundel West Sussex BN18 9JL			
DRAWING TITLE			
Proposed Elevations and Location Plan			
PLANNING ISSUE			
DATE	SCALE	DRAWN BY	
Feb 2020	1:100 @ A1	ec	
		CHECKED BY	
		mf	
JOB NO.	DRAWING NO.	REVISION	
20014	2.02		