


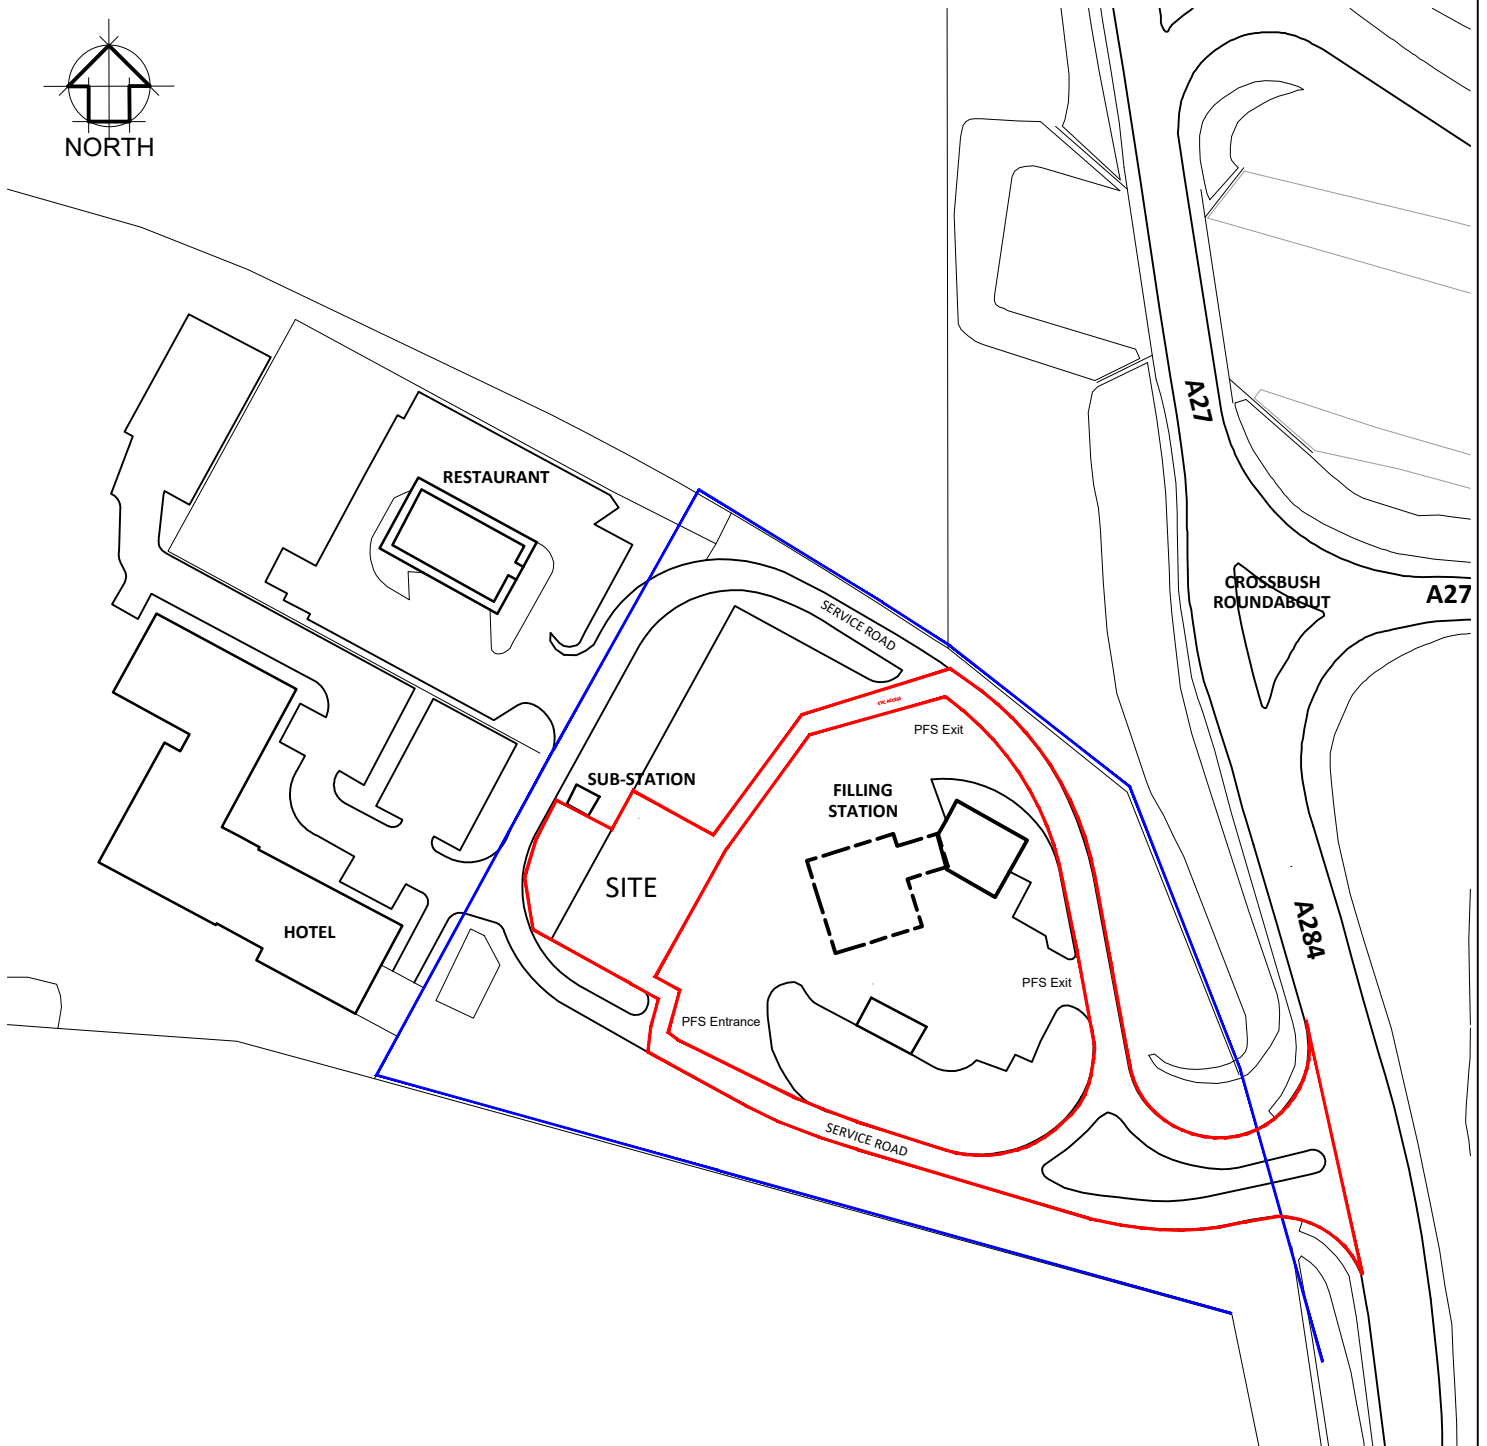

GENERAL NOTES

This drawing has been prepared for planning purposes only by Jennings Design Limited on behalf of Rontec Service Stations 1A Limited taken from Malcolm Hughes Topographical Survey, Drawing no. 57097-1A dated 21/05/2021.

This drawing to be read in conjunction with ;
220416 PLNG-01 Existing Layout / Elevations
220416 PLNG-02 Proposed Layout
220416 PLNG-03 Proposed Elevations
220416 PLNG-04 Block Plan
220416 PLNG-05 Site Location Plan

B	May '22	Blue site ownership boundary updated
A	May '22	Red line amended to include access/egress to and from public highway.
Rev	Date	Comments
STATUS		PLANNING
PROPOSAL		ELECTRIC VEHICLE CHARGE POINTS
SITE LOCATION		CROSSBUSH SERVICE STATION LYMINSTER ROAD LITTLEHAMPTON. BN17 7QQ
TITLE		SITE LOCATION PLAN
JENNINGS DESIGN LIMITED Unit 8 Feast Field, Horsforth, Leeds, West Yorkshire, LS18 4TJ. TEL No. 01274 395422 E-mail office@jennings-design.com		
Drawn by: DS		Checked by: NJJ
Date: April 2022		Scales: 1:1250 @A4
PLAN NO.		220416_PLNG 05 B
01020304050 SCALE - METRES 1/1250 @ A4		

A4
ORIGINAL
PLOT SIZE