


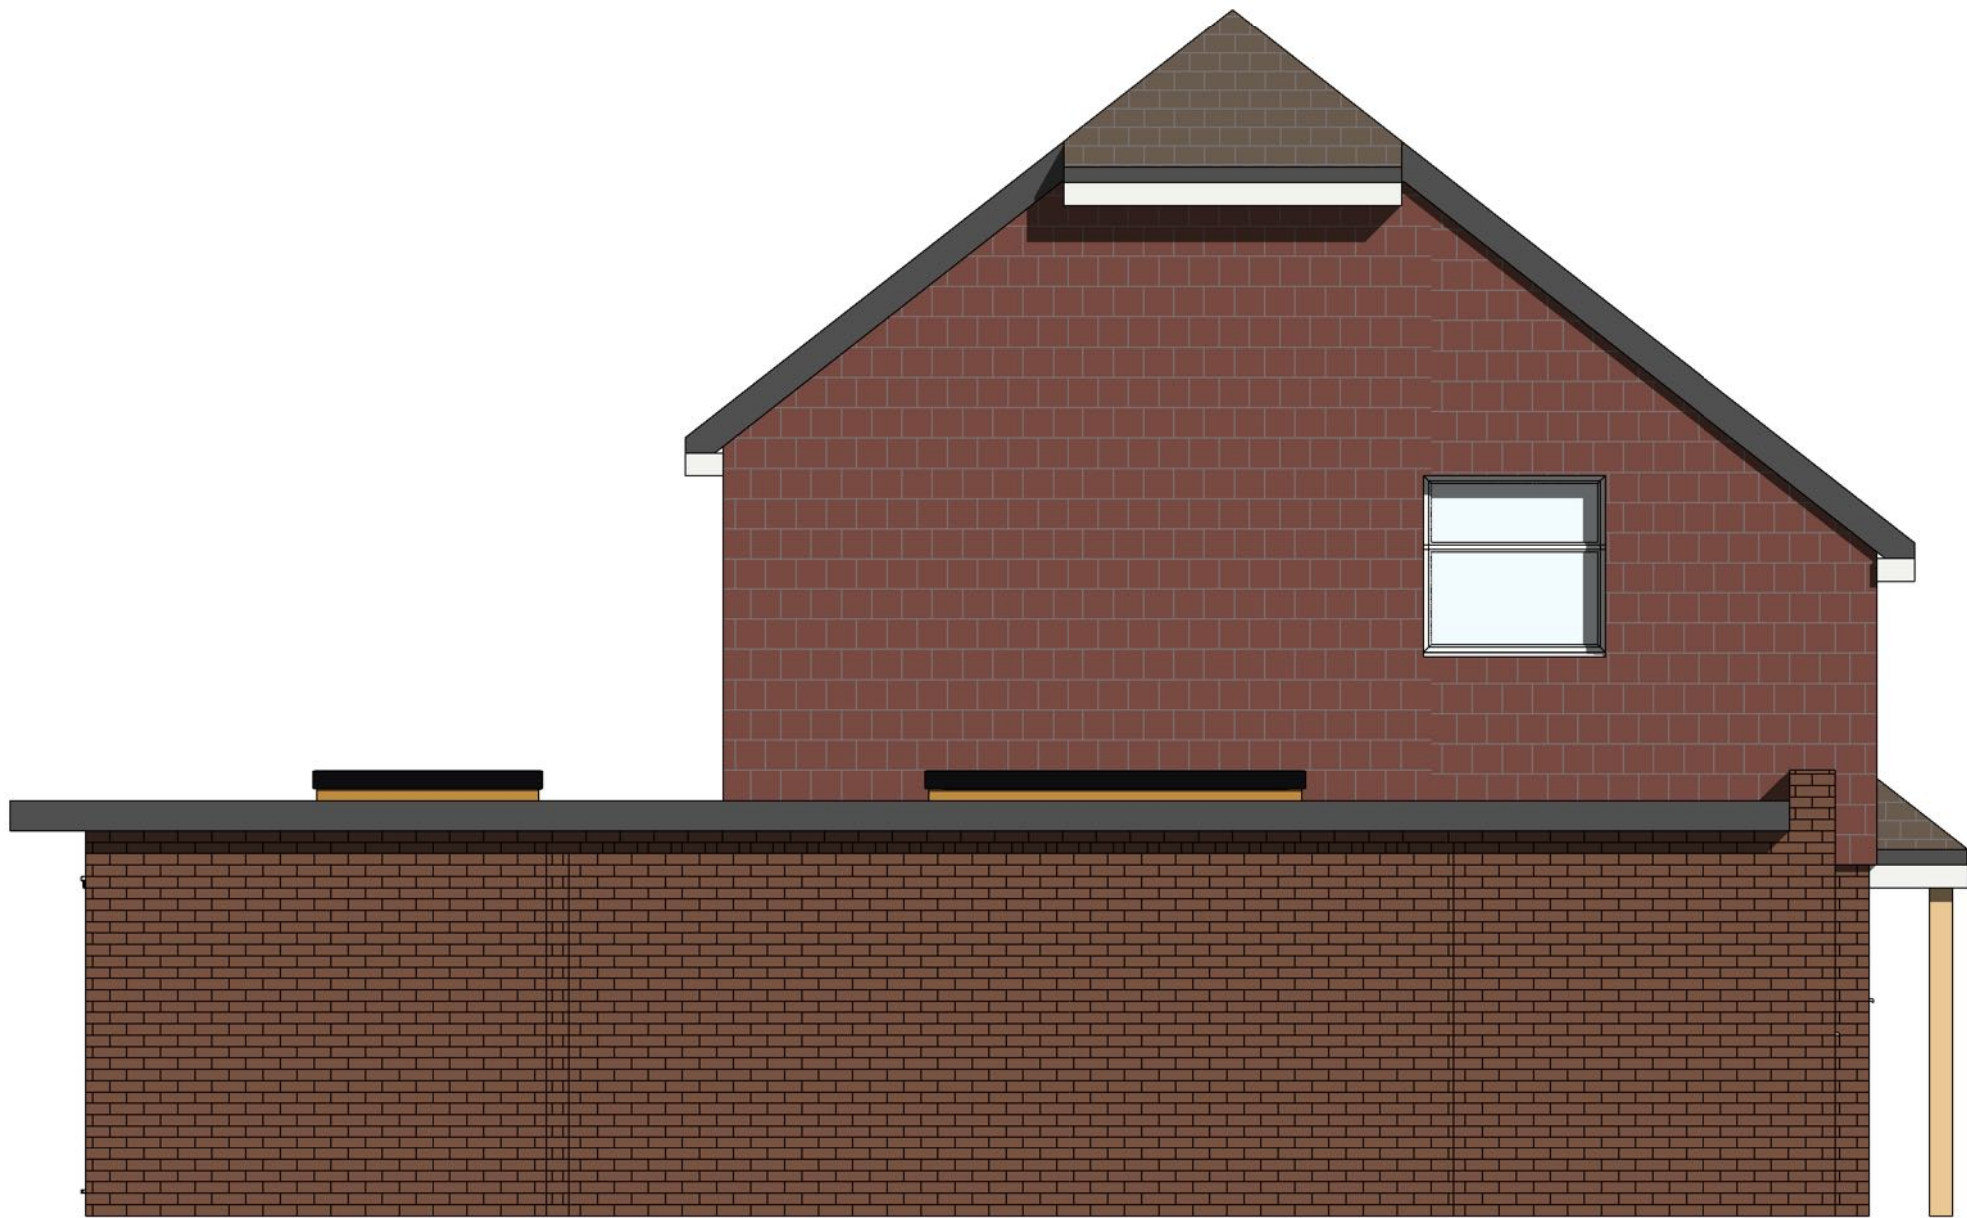


1 PROPOSED EAST ELEV.
1 : 50




2 PROPOSED SOUTH ELEV.
1 : 50



3 PROPOSED WEST ELEV.
1 : 50

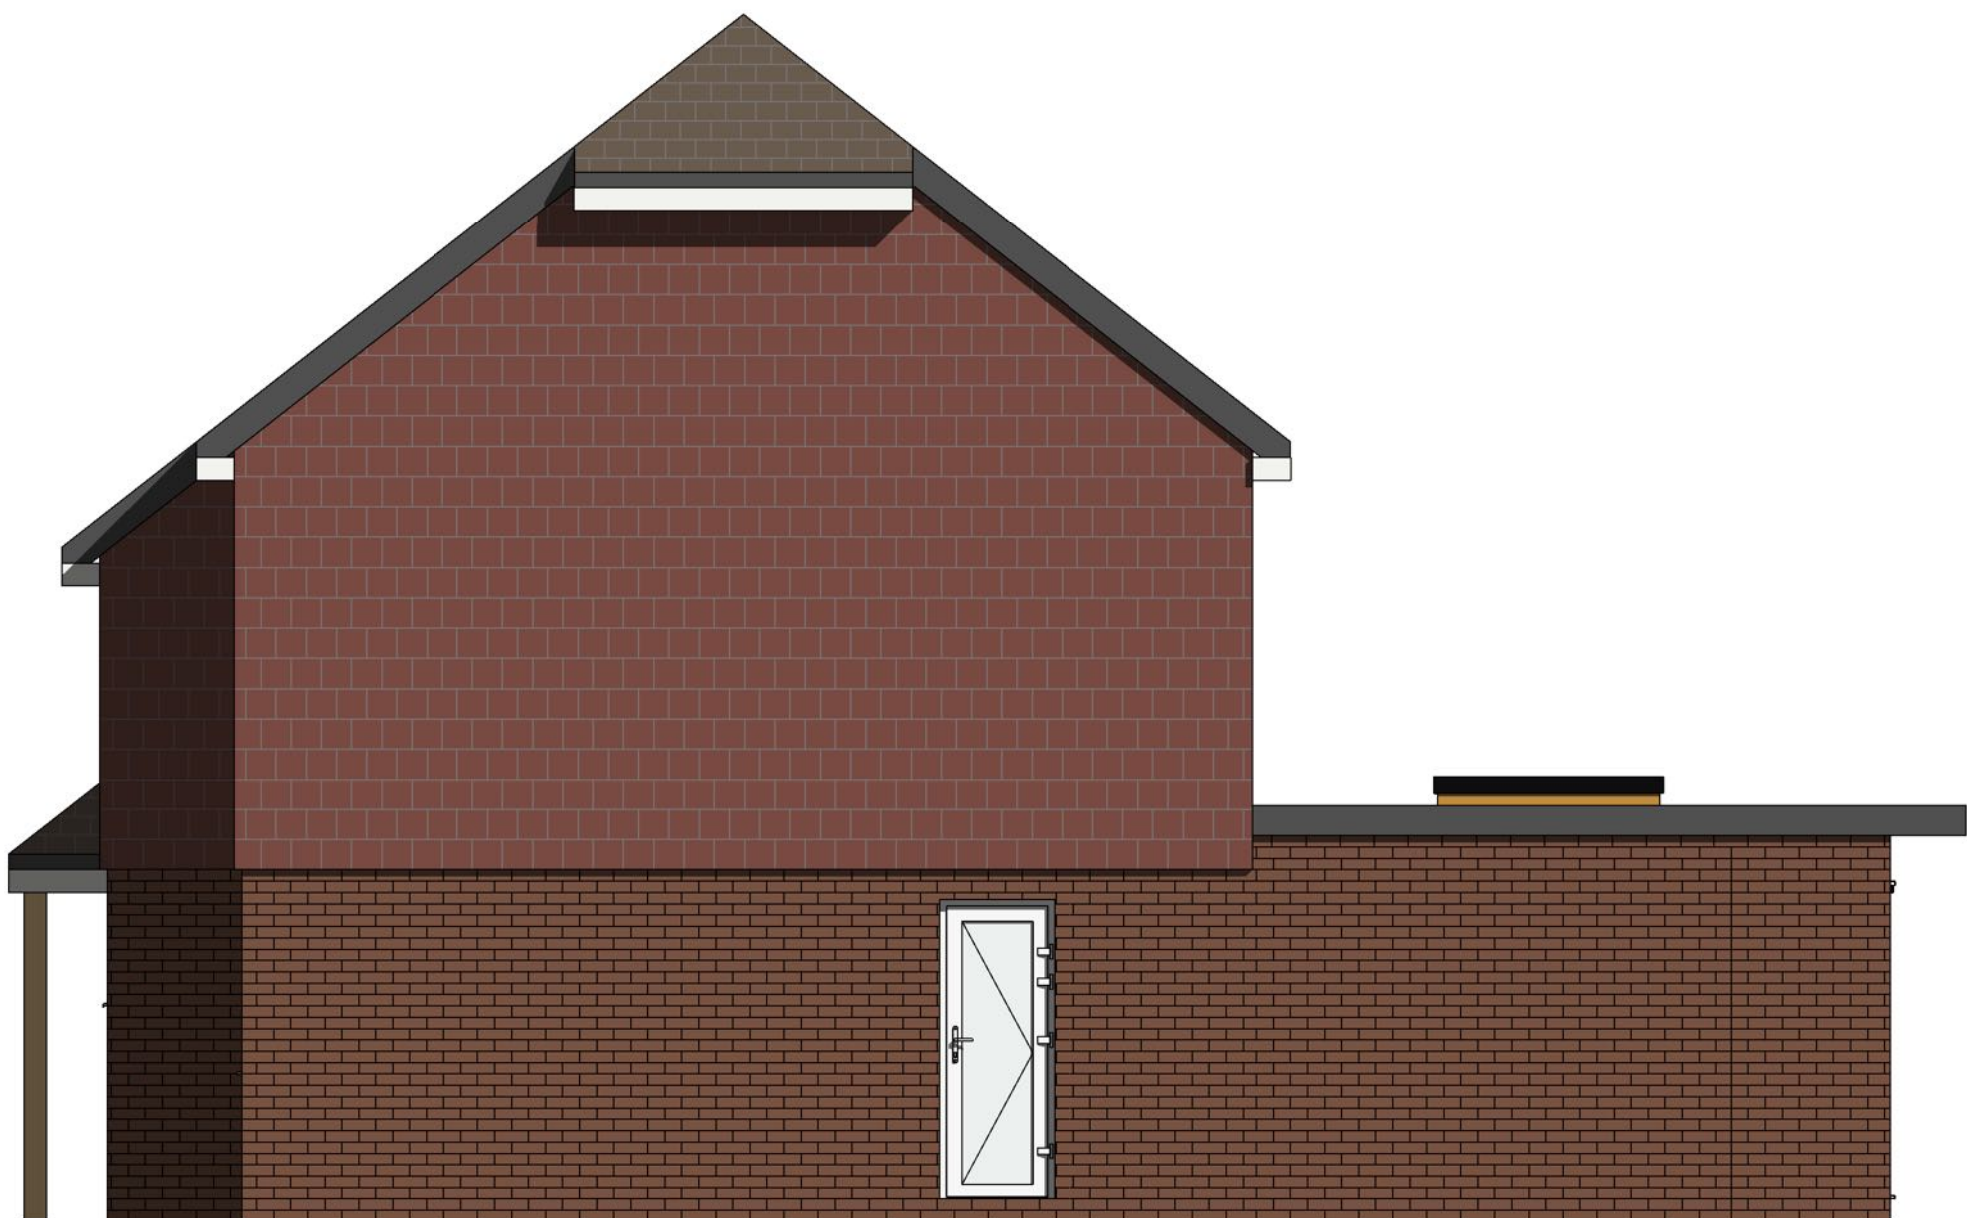

4 PROPOSED NORTH ELEV.
1 : 50

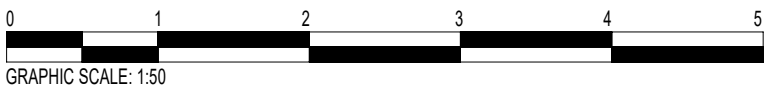

REV	DATE

DESCRIPTION

rmm
Roberts Miller Redshaw
architecture - construction - homes

architecture

RIBA
Chartered Practice

ARB
Architects
Registration
Board

CLIENT	Mr & Mrs Kelly		
SITE ADDRESS	1 The Paddocks Lyminster BN17 7QH		
PROJECT TITLE	Proposed single storey front and rear extensions and internal alterations		
STATUS	PRELIMINARY		
DATE	29th Mar 2021	DRAWN BY	EL
DRAWING TITLE	PROPOSED ELEVATIONS		
SCALE	1 : 50 @A1	DRAWING NO.	A104