


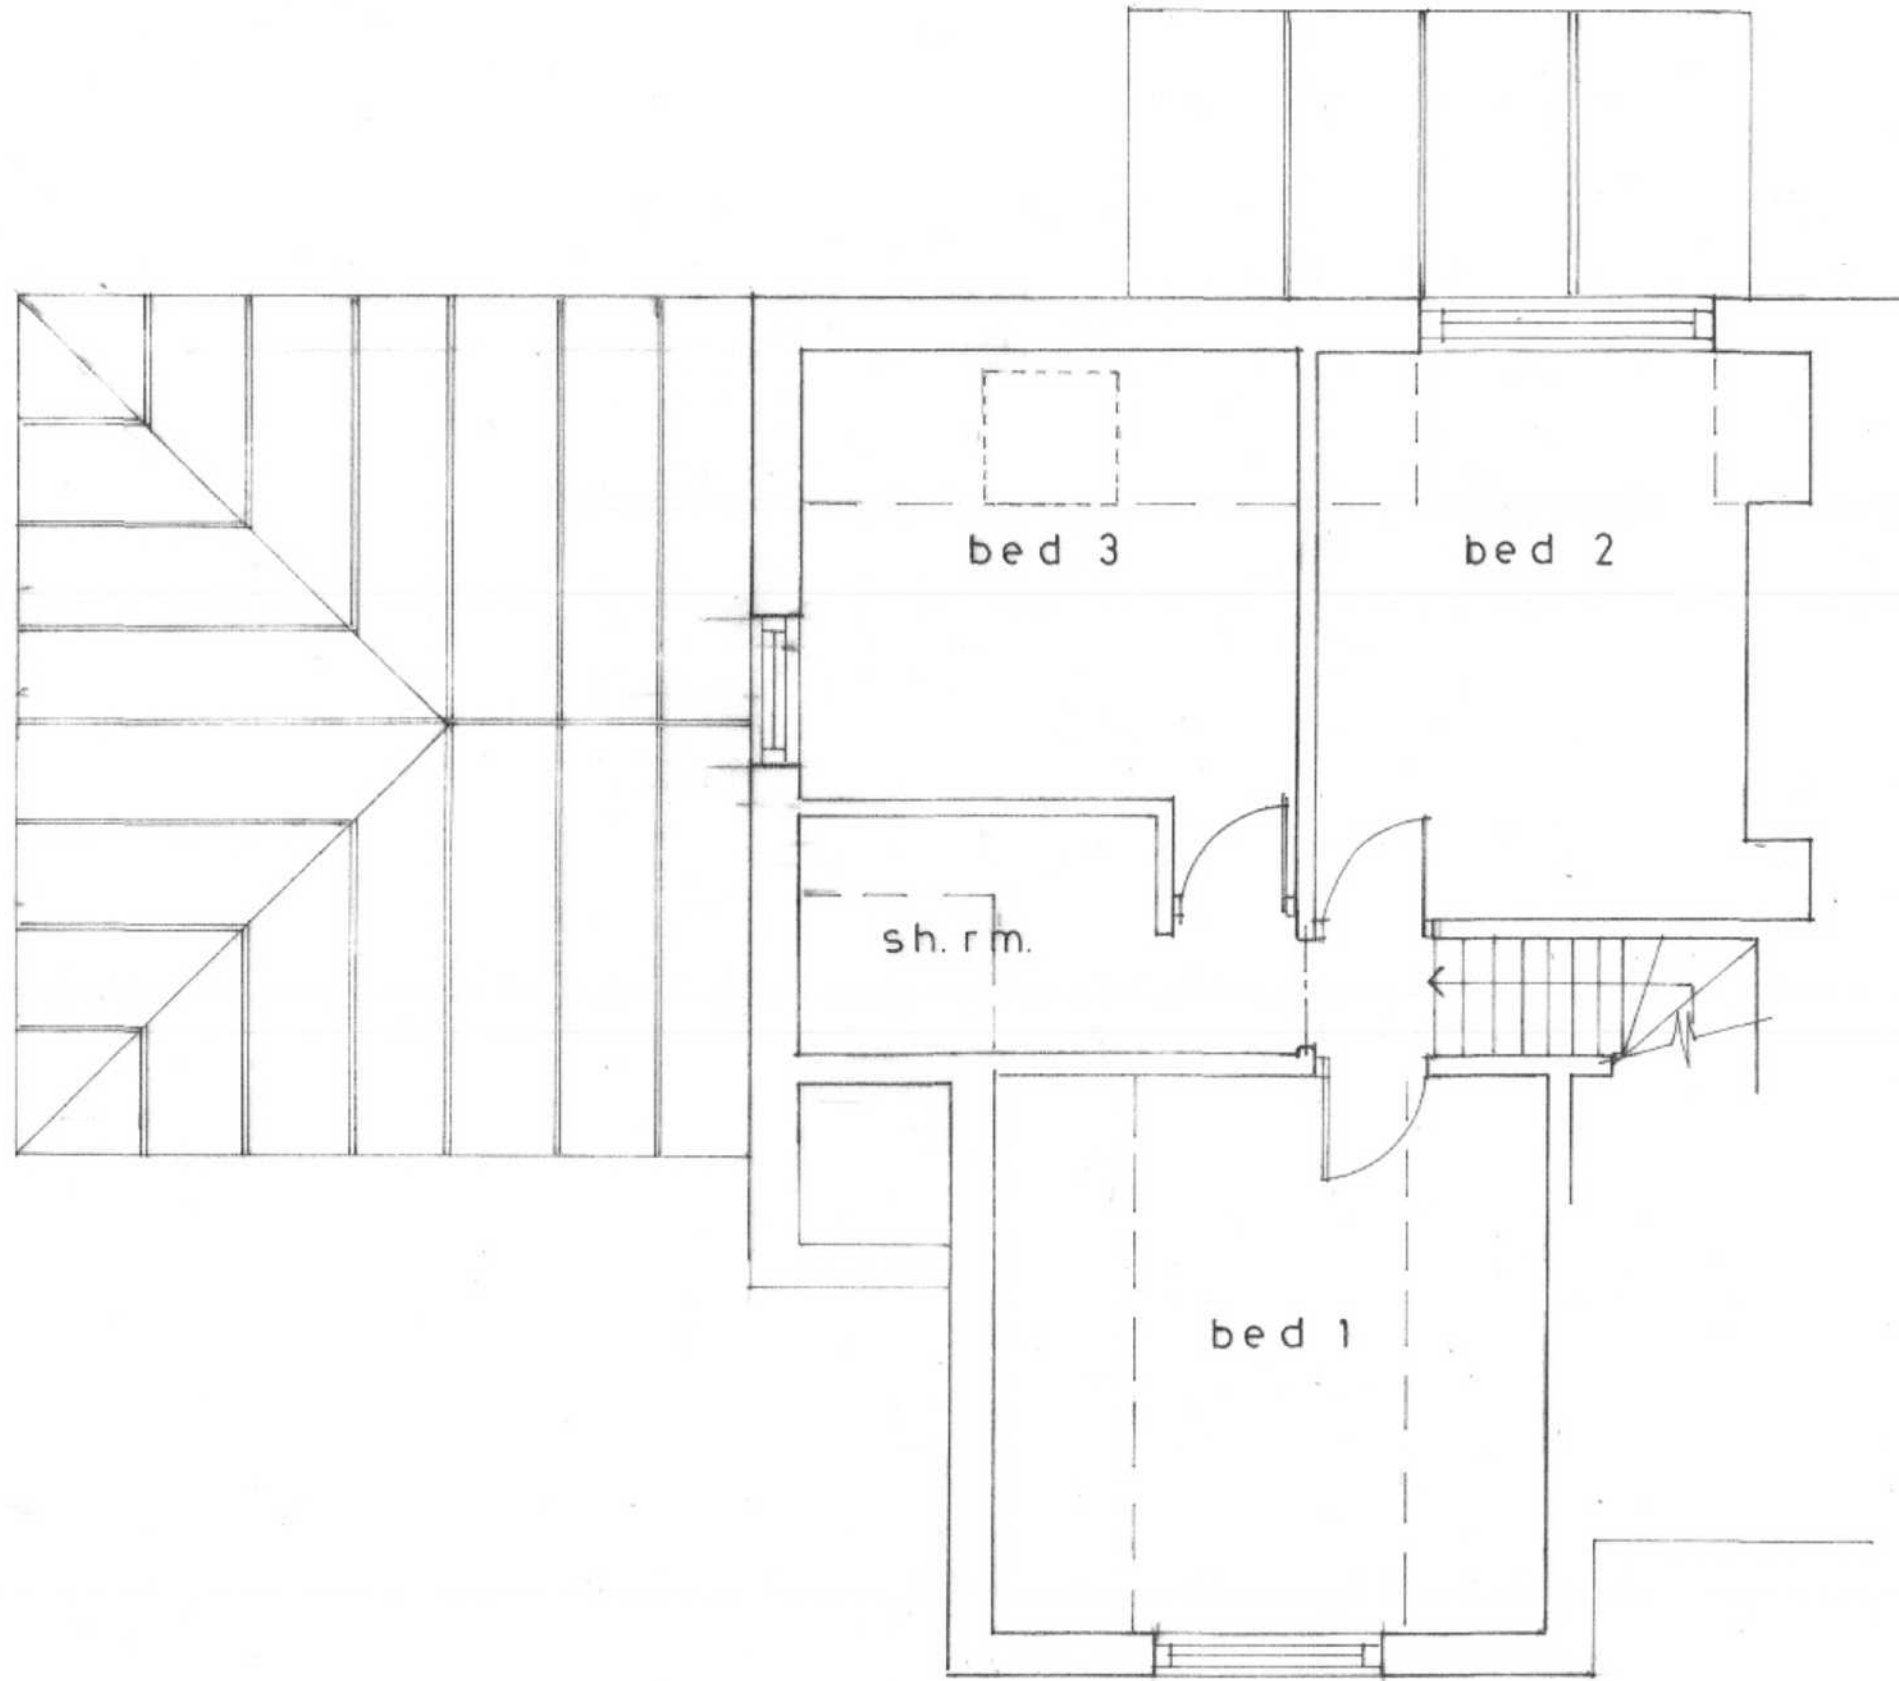

FIRST FLOOR PLAN AS EXISTING 1 : 50

2M