



This drawing has been prepared for the purpose of gaining planning permission only and does not purport to be a working or contractual drawing and should not be used for any building or contractual purposes. This drawing has been prepared based on survey drawings and information prepared by others. All dimensions and levels on all drawings must be checked and verified on site before commencement of works

© VICTORIA HOLLAND ARCHITECTURE LTD 2017


GENERAL NOTES

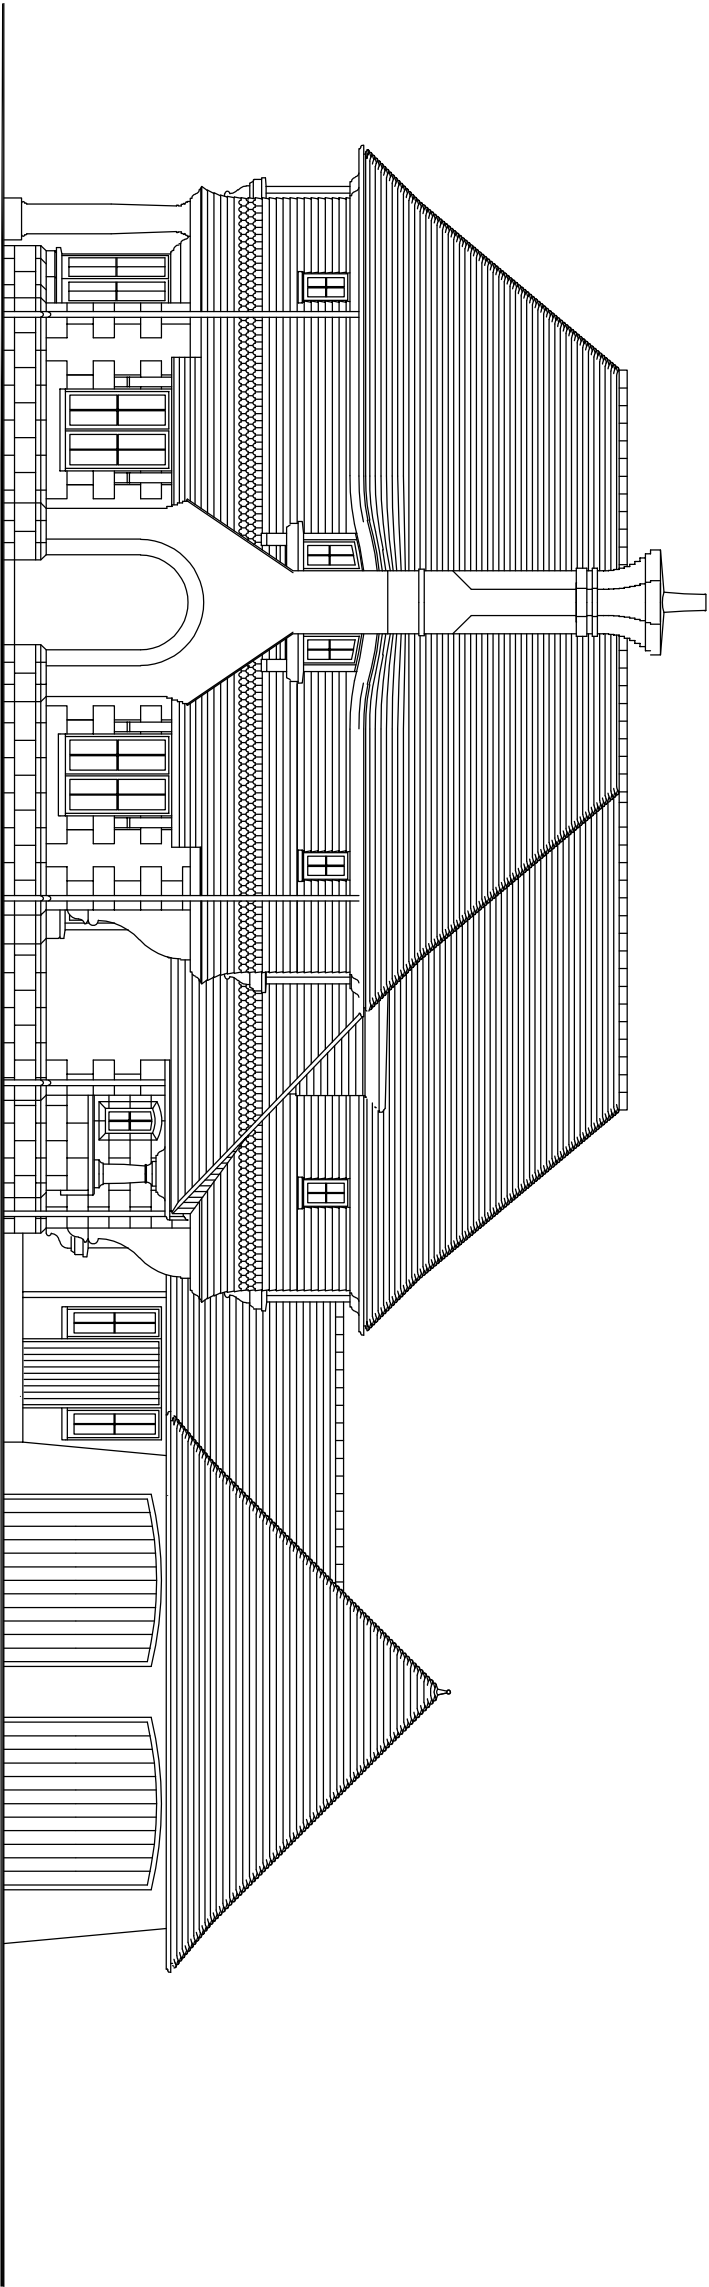

SIDE ELEVATION (SOUTH)  
SCALE 1:100

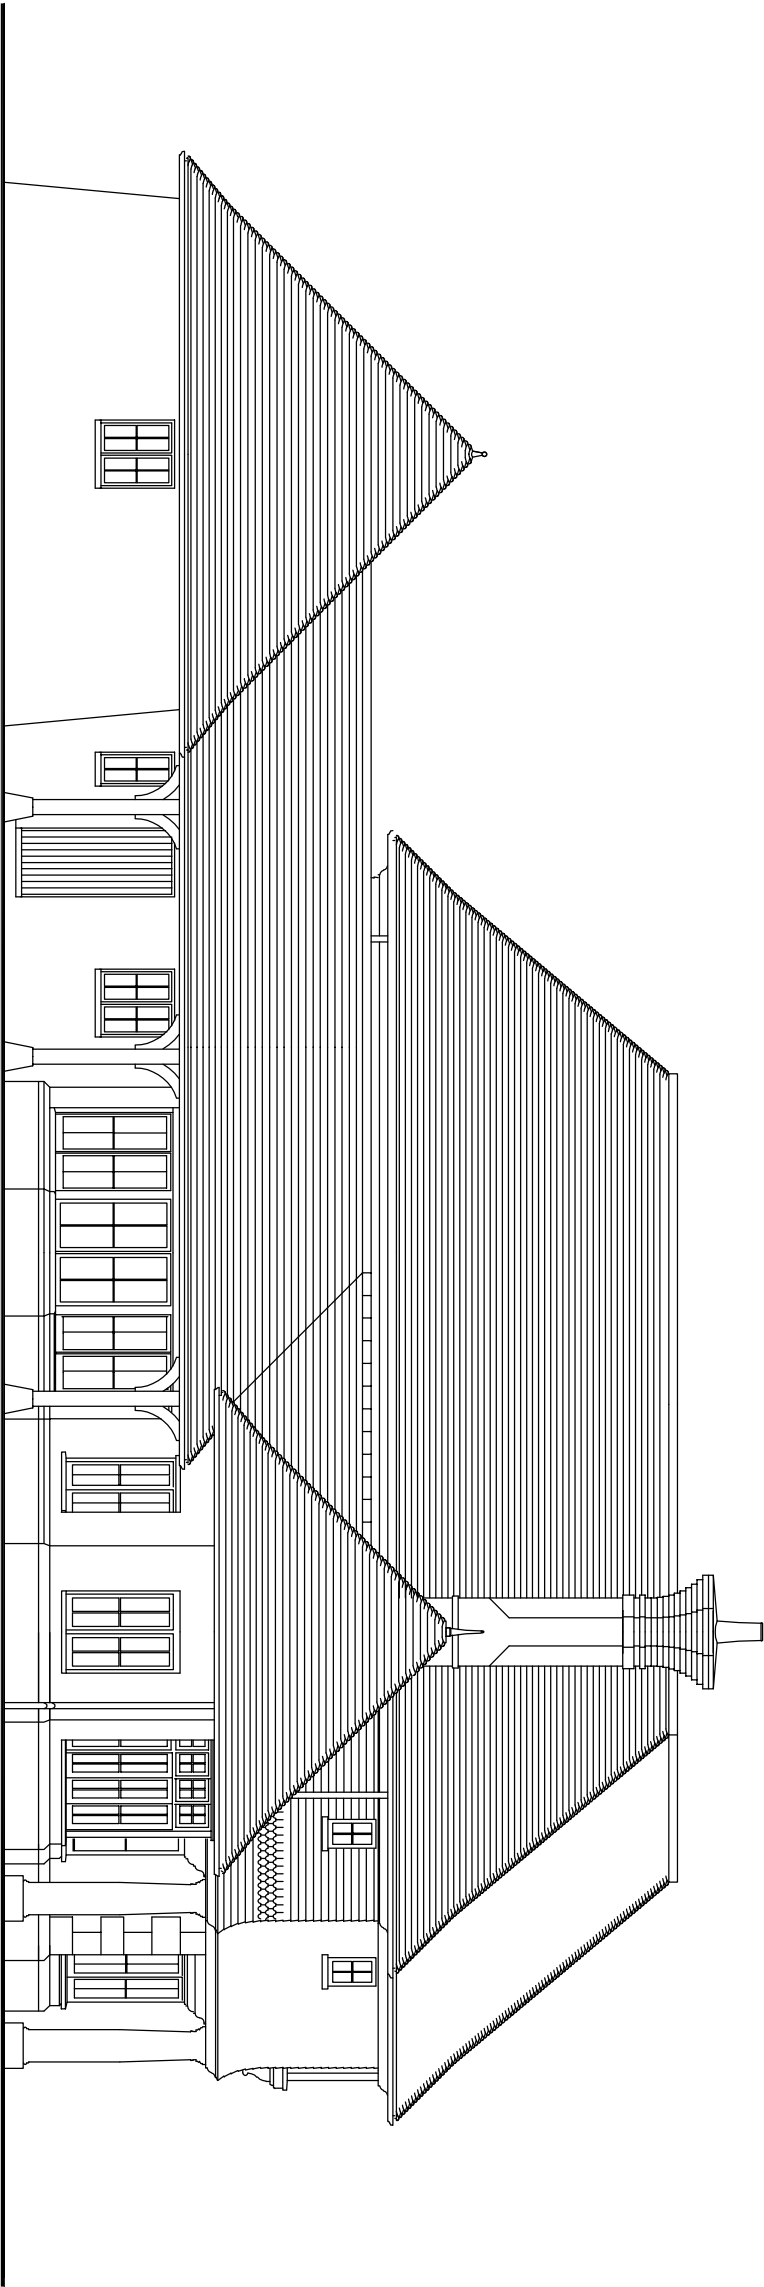

SIDE ELEVATION (NORTH)  
SCALE 1:100

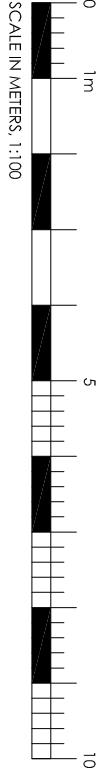

ARUNDEL VINEYARD  
LYMINSTER ROAD, LYMINSTER  
WEST SUSSEX, BN17 7QG

SIDE ELEVATIONS

DATE. August 2017  
SCALE. 1:100 @ A3  
JOB No. 1021  
DRWG No. 108 Rev.



Victoria Holland RIBA  
71 Peppering High Barn - Burpham  
Arun del - West Sussex - BN18 9RN  
Tel 01903 882923