



Materials


All walls in white painted render
Double glazed aluminium framed windows
and sliding/folding doors in charcoal grey colour
Frameless glass balustrades

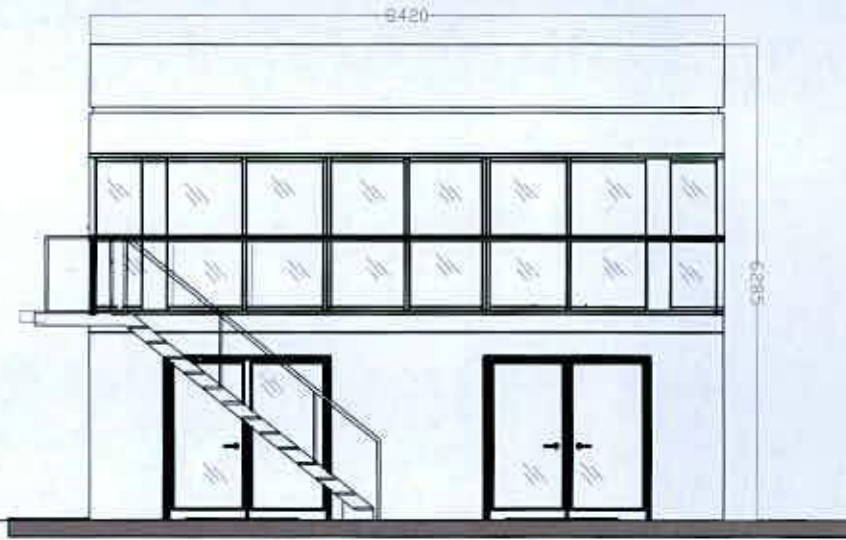


South Elevation

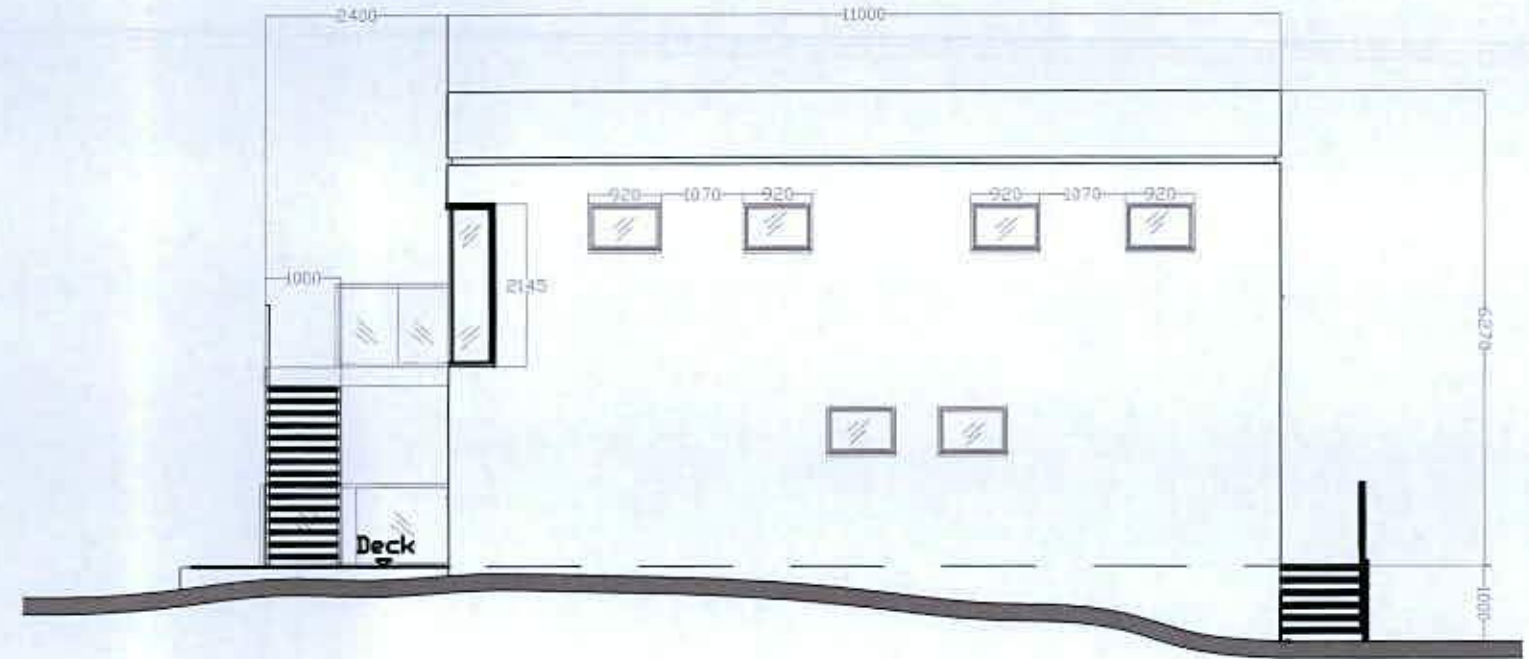

East Elevation

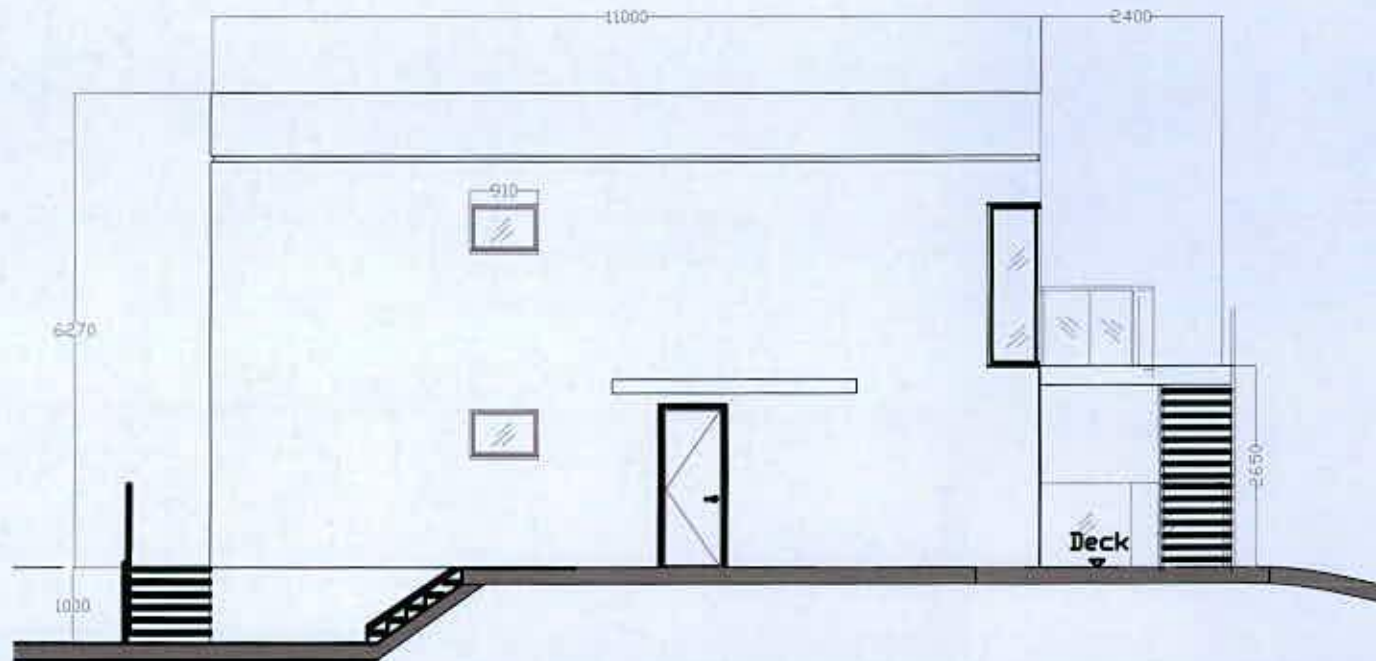

West Elevation

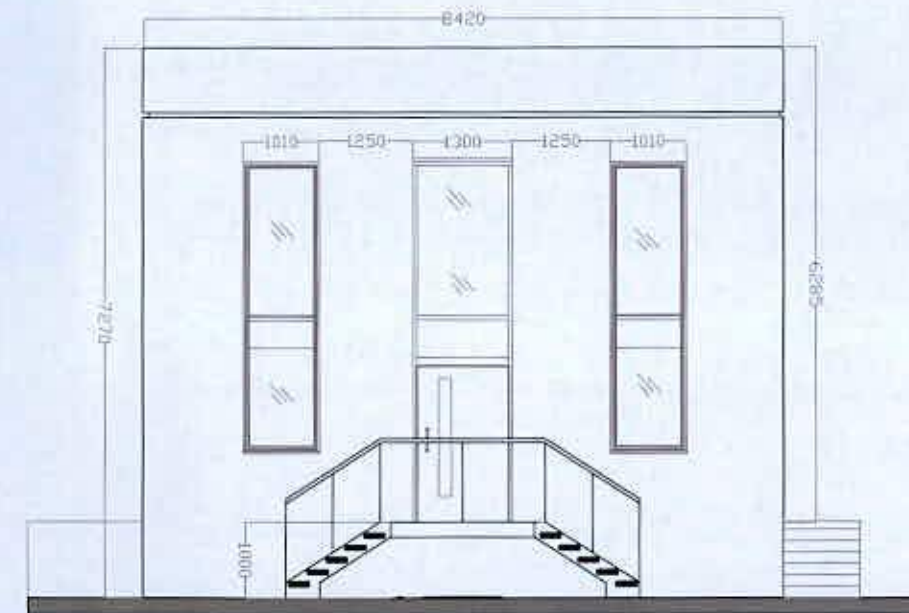

North Elevation