


PROPOSED
SOUTH ELEVATION (BEACH FACING)

132 ELMER ROAD

134 ELMER ROAD

DEEPDENE CLOSE BUILDINGS

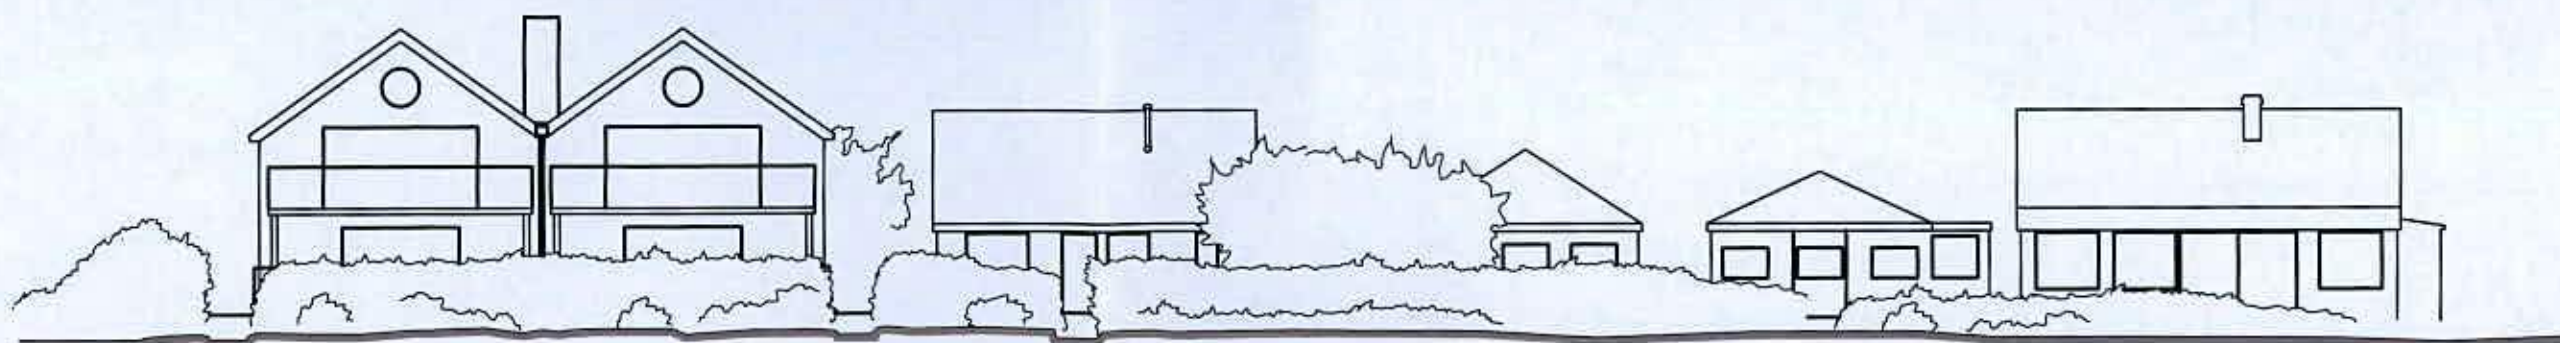

EXISTING
SOUTH ELEVATION (BEACH FACING)

PROPOSED 132 ELMER ROAD

134 ELMER ROAD

DEEPDENE CLOSE BUILDINGS