


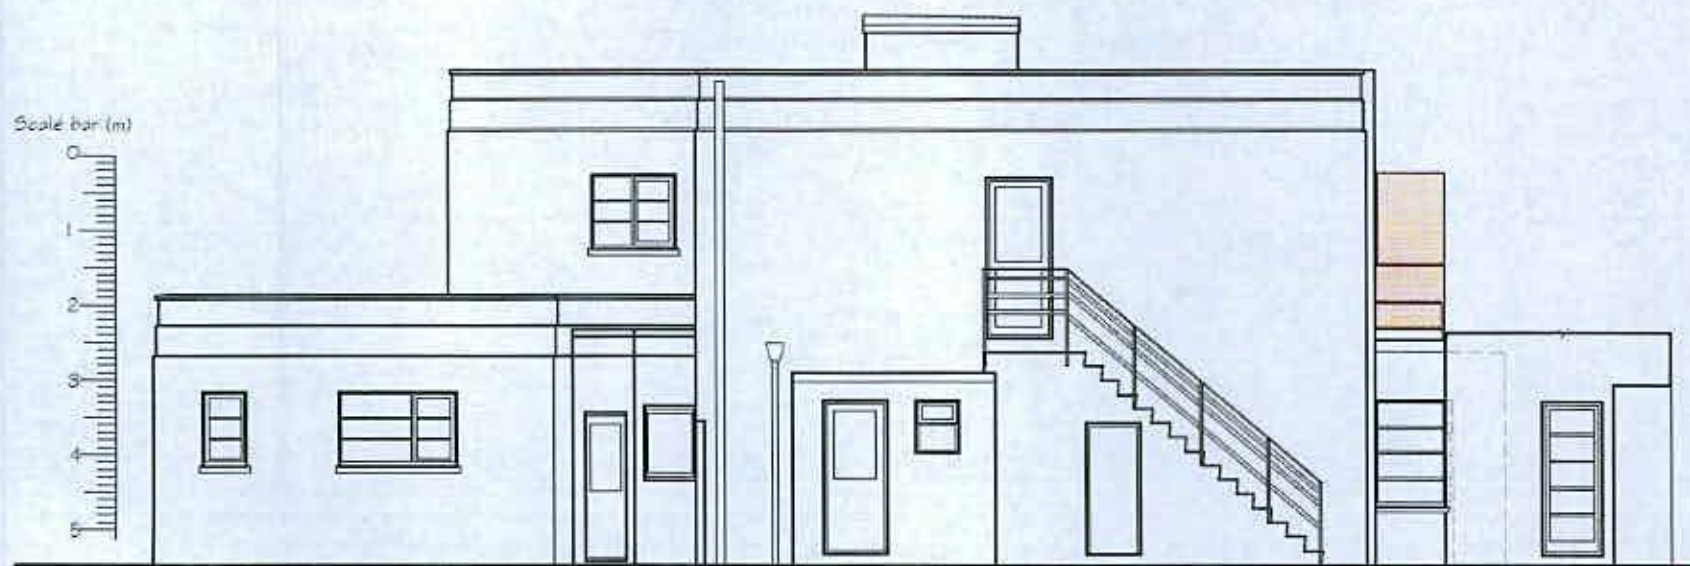

PROPOSED SIDE (WEST)
ELEVATION

 privacy walls added

Scale 1:100 when printed at A4
Drawing MOS/3