
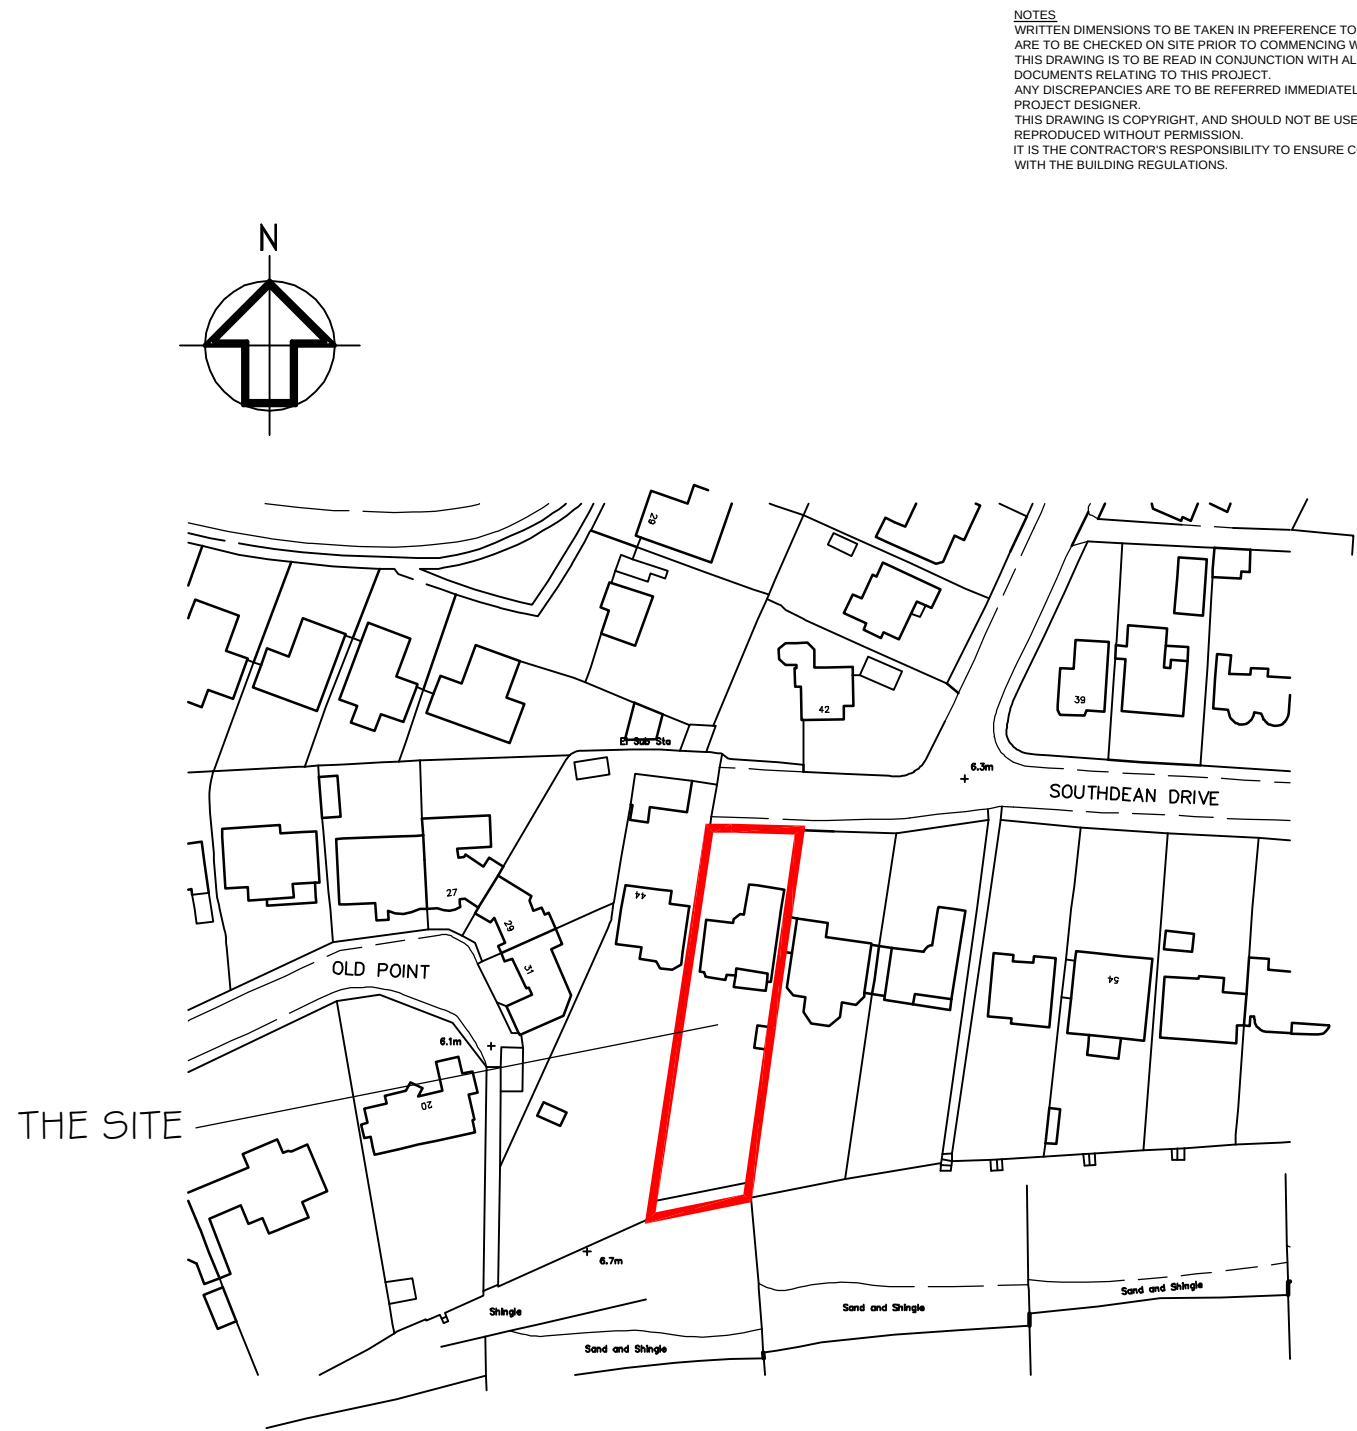


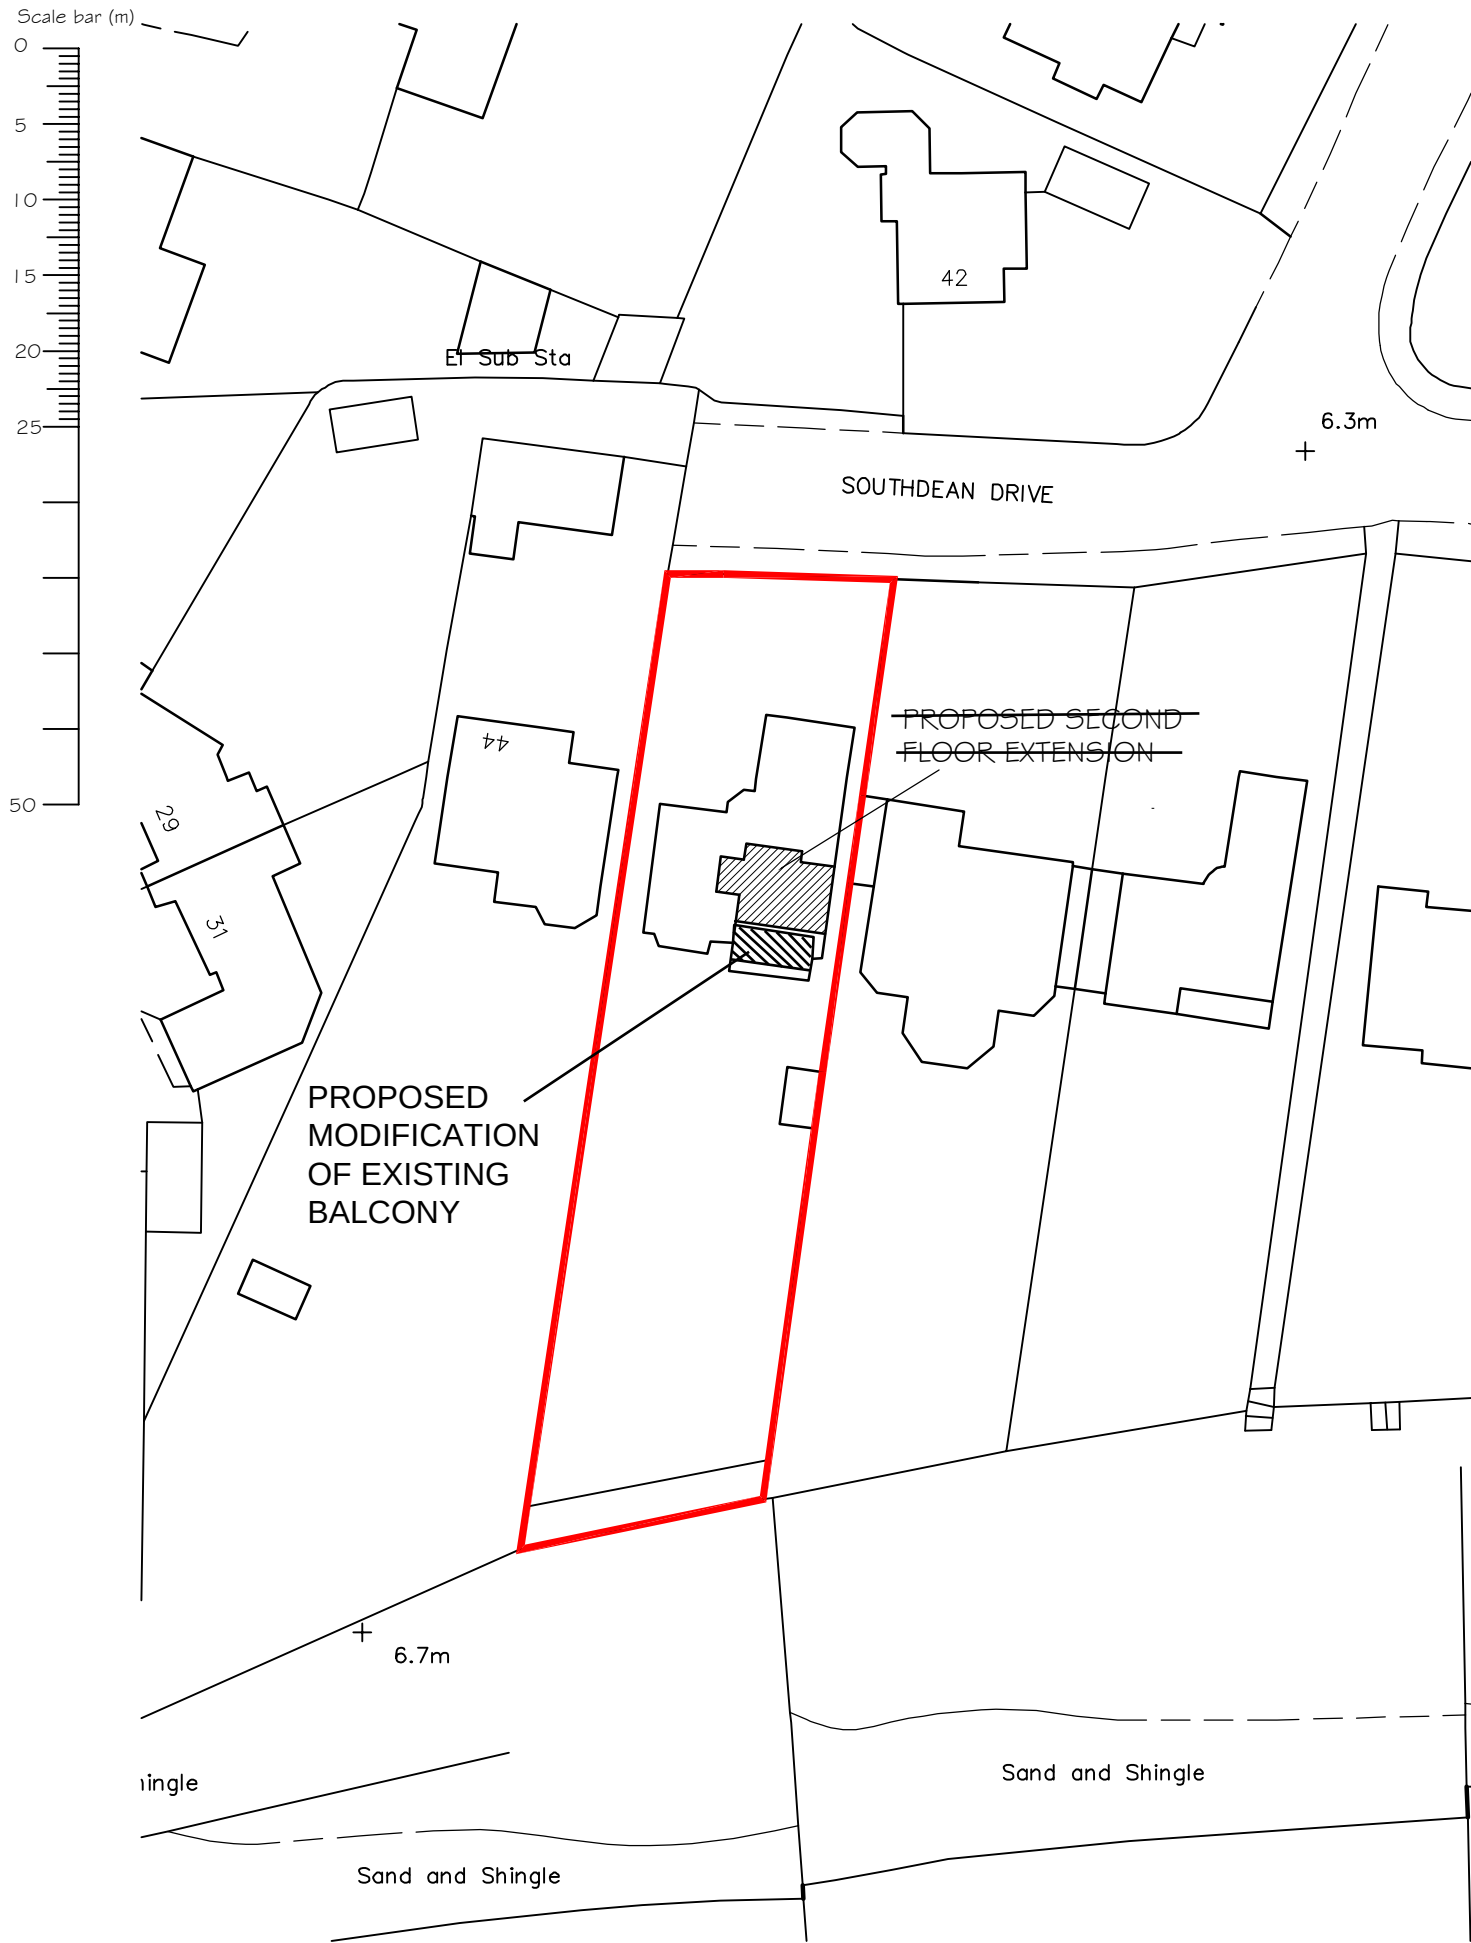

Ordnance Survey (c) Crown Copyright 2017. All rights reserved. Licence number 100022432

CLIENT
C ROSS AND M MCDONALD

SCALE
1:1250 /
1:500 @A3

DWG NO 696/06

DRAWN BY
PLB

DATE
AUG 17

REV. -

REV DESCRIPTION

PROJECT
46 SOUTHDEAN DRIVE
MIDDLETON ON SEA
BOGNOR REGIS
WEST SUSSEX

DRAWING TITLE
SITE LOCATION AND BLOCK
PLANS

DATE



Unit 3b Woodhorn Business Centre
Woodhorn Lane
Oving Chichester
West Sussex PO20 2BX
Tel 01243 774764
www.sloaneandbrown.co.uk

NOTES
WRITTEN DIMENSIONS TO BE TAKEN IN PREFERENCE TO SCALE, AND ARE TO BE CHECKED ON SITE PRIOR TO COMMENCING WORK.
THIS DRAWING IS TO BE READ IN CONJUNCTION WITH ALL OTHER DOCUMENTS RELATING TO THIS PROJECT.
ANY DISCREPANCIES ARE TO BE REFERRED IMMEDIATELY TO THE PROJECT DESIGNER.
THIS DRAWING IS COPYRIGHT, AND SHOULD NOT BE USED OR REPRODUCED WITHOUT PERMISSION.
IT IS THE CONTRACTOR'S RESPONSIBILITY TO ENSURE COMPLIANCE WITH THE BUILDING REGULATIONS.