

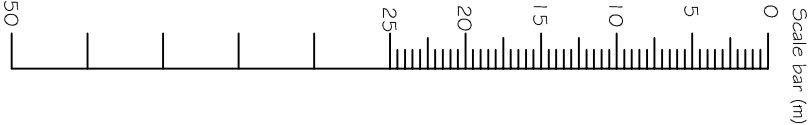


NOTES
WRITTEN DIMENSIONS TO BE TAKEN IN PREFERENCE TO SCALE, AND
ANY DISCREPANCIES ARE TO BE REFERRED IMMEDIATELY TO THE
PROJECT DESIGNER.
THIS DRAWING IS COPYRIGHT, AND SHOULD NOT BE USED OR
REPRODUCED WITHOUT PERMISSION.
IT IS THE CONTRACTOR'S RESPONSIBILITY TO ENSURE COMPLIANCE
WITH THE BUILDING REGULATIONS.

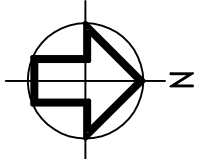

Ordnance Survey (c) Crown Copyright 2017. All rights reserved. Licence number 100022432

SITE LOCATION PLAN 1 : 1 2 5 0

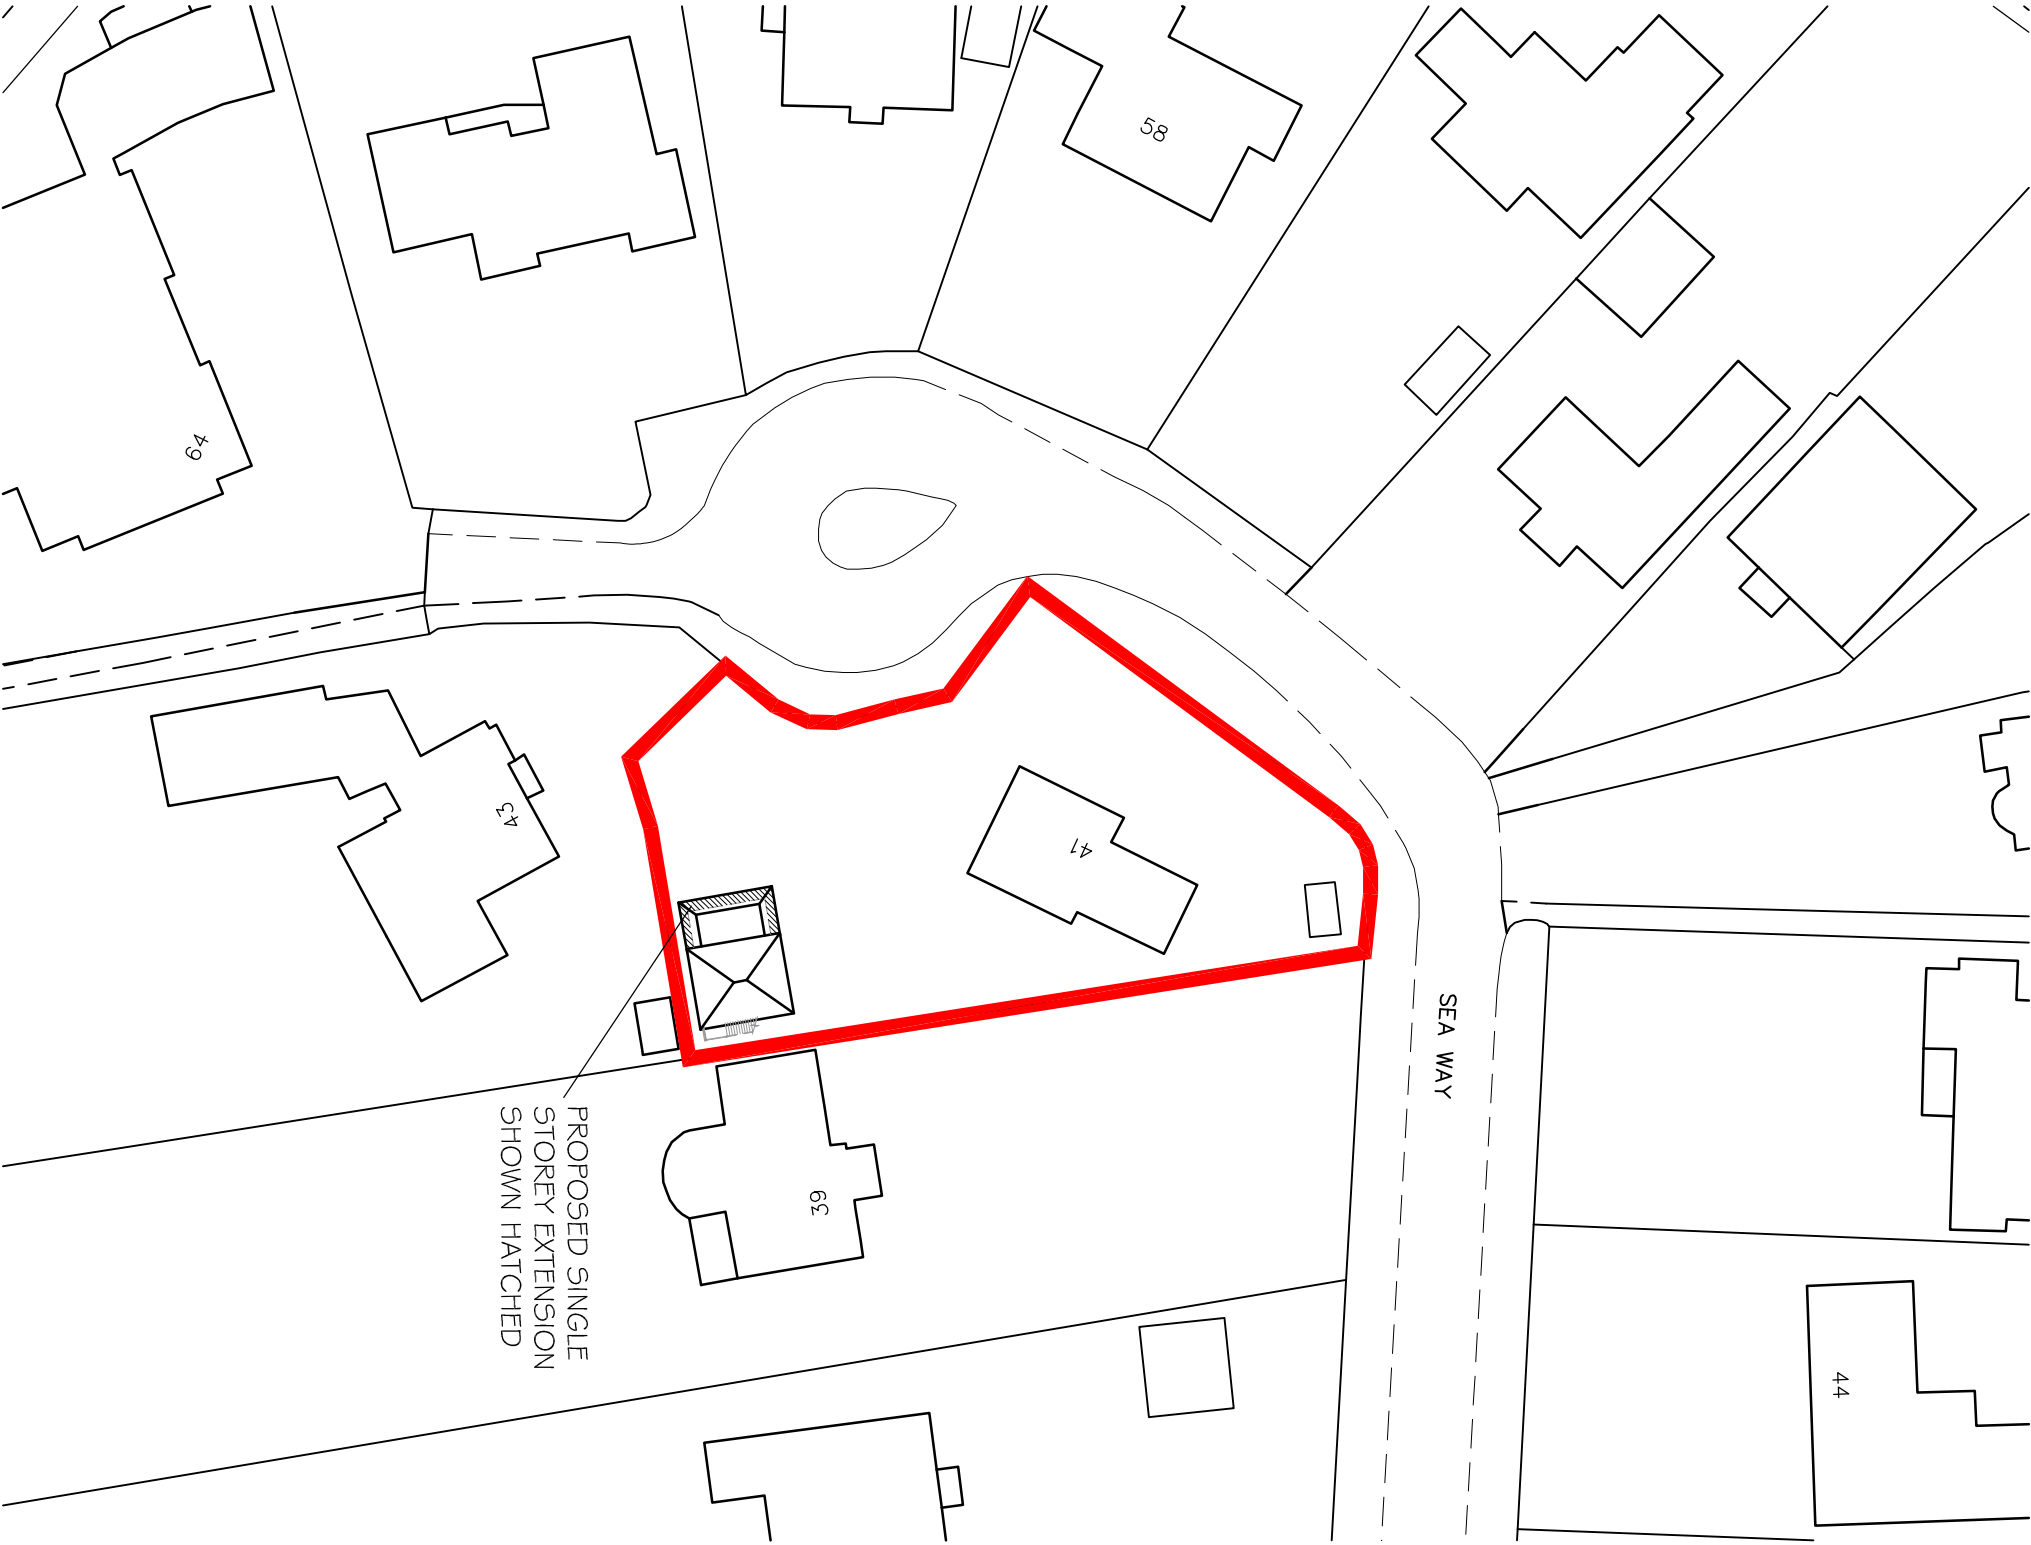

BLOCK PLAN 1 : 5 0 0

CLIENT

MR & MRS J LUNT

SCALE

1:1250 /
1:500 @A3

DRAWN BY

PLB

DATE

OCT 17

DWG NO

688/SK04

REV.-

REV DESCRIPTION

DATE

PROJECT

41 SEA WAY
MIDDLETON ON SEA
WEST SUSSEX

DRAWING TITLE

SITE LOCATION AND BLOCK PLANS



Unit 3b Woodhorn Business Centre
Woodhorn Lane
Oving Chichester
West Sussex PO20 2BX
Tel 01243 774764
www.sloaneandbrown.co.uk