
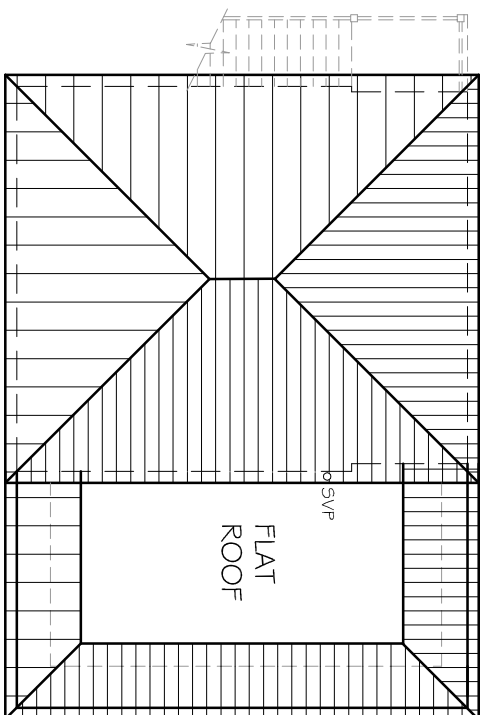
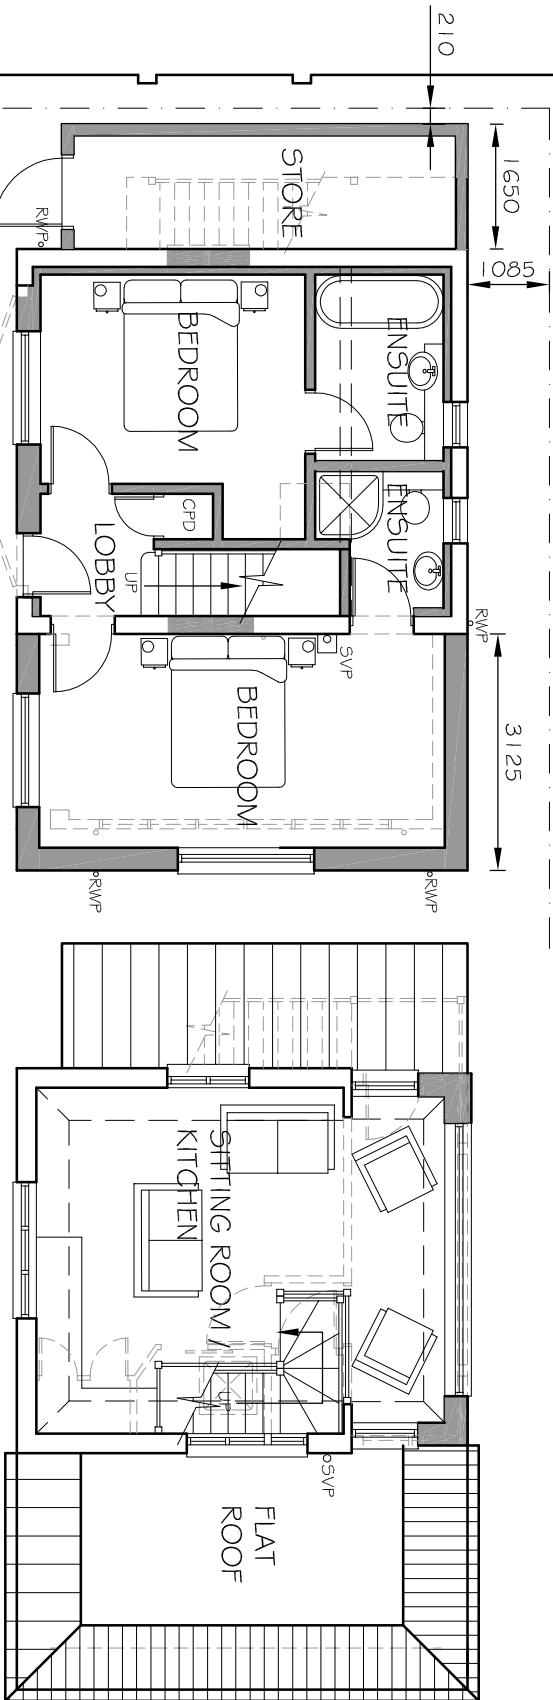





NOTES
UNNOTED DIMENSIONS TO BE TAKEN IN PREFERENCE TO SCALE, AND ARE TO BE CHECKED ON SITE PRIOR TO COMMENCING WORK.
THIS DRAWING IS TO BE READ IN CONJUNCTION WITH ALL OTHER DOCUMENTS RELATING TO THIS PROJECT.
IT IS THE RESPONSIBILITY OF THE CONTRACTOR TO REFER TO THE PROJECT DESIGNER FOR ANY CHANGES THAT TO BE EFFECTED IMMEDIATELY TO THE PROJECT DESIGNER.
THIS DRAWING IS COPYRIGHT, AND SHOULD NOT BE USED OR REPRODUCED WITHOUT PERMISSION.
IT IS THE CONTRACTOR'S RESPONSIBILITY TO ENSURE COMPLIANCE WITH THE BUILDING REGULATIONS.

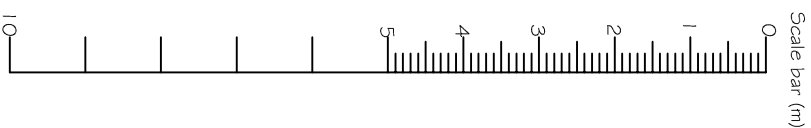

PROPOSED GROUND FLOOR PLAN

PROPOSED FIRST FLOOR PLAN

PROPOSED ROOF PLAN

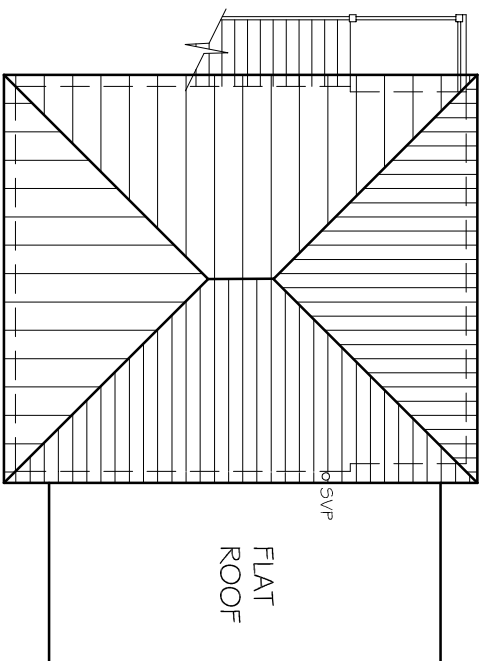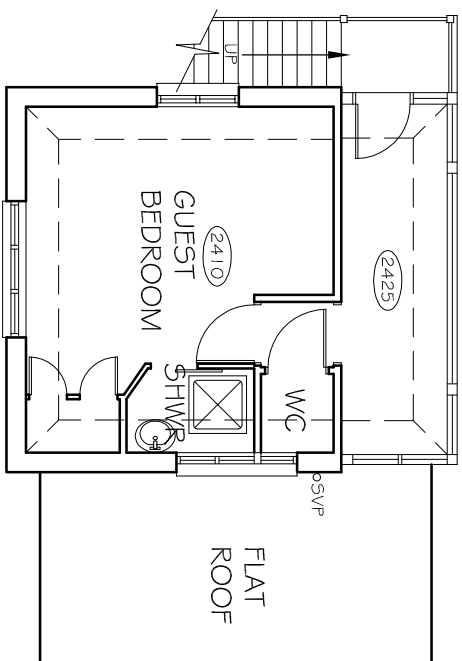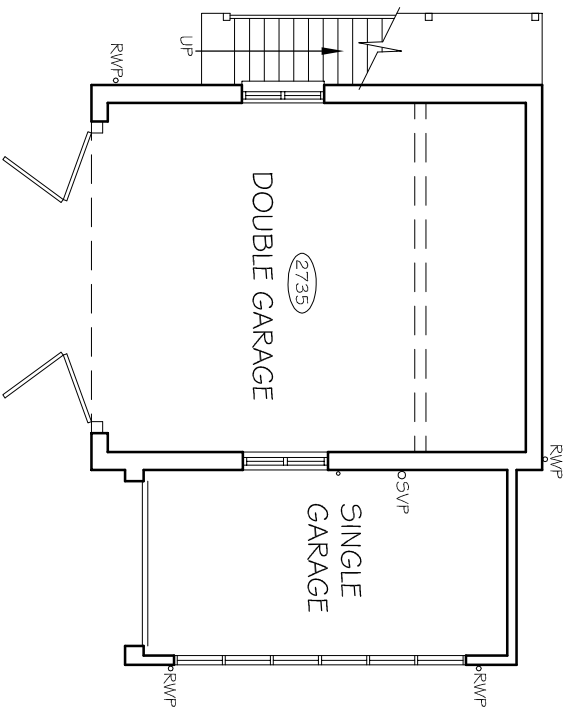

EXISTING GROUND
FLOOR PLAN

EXISTING FIRST FLOOR PLAN

EXISTING ROOF PLAN

CLIENT

MR & MRS J LUNT

PROJECT

41 SEA WAY
MIDDLETON ON SEA
WEST SUSSEX

21.09.17

03.08.17

DATE _____

CHARTERED BUILDING SURVEYORS

SLOANE
BROWN

ARCHITECTURAL SERVICES

Unit 3b Woodhorn Business Centre

Woodhorn Lane

Oving Chichester

West Sussex PO20 2BX

Tel 01243 774764