


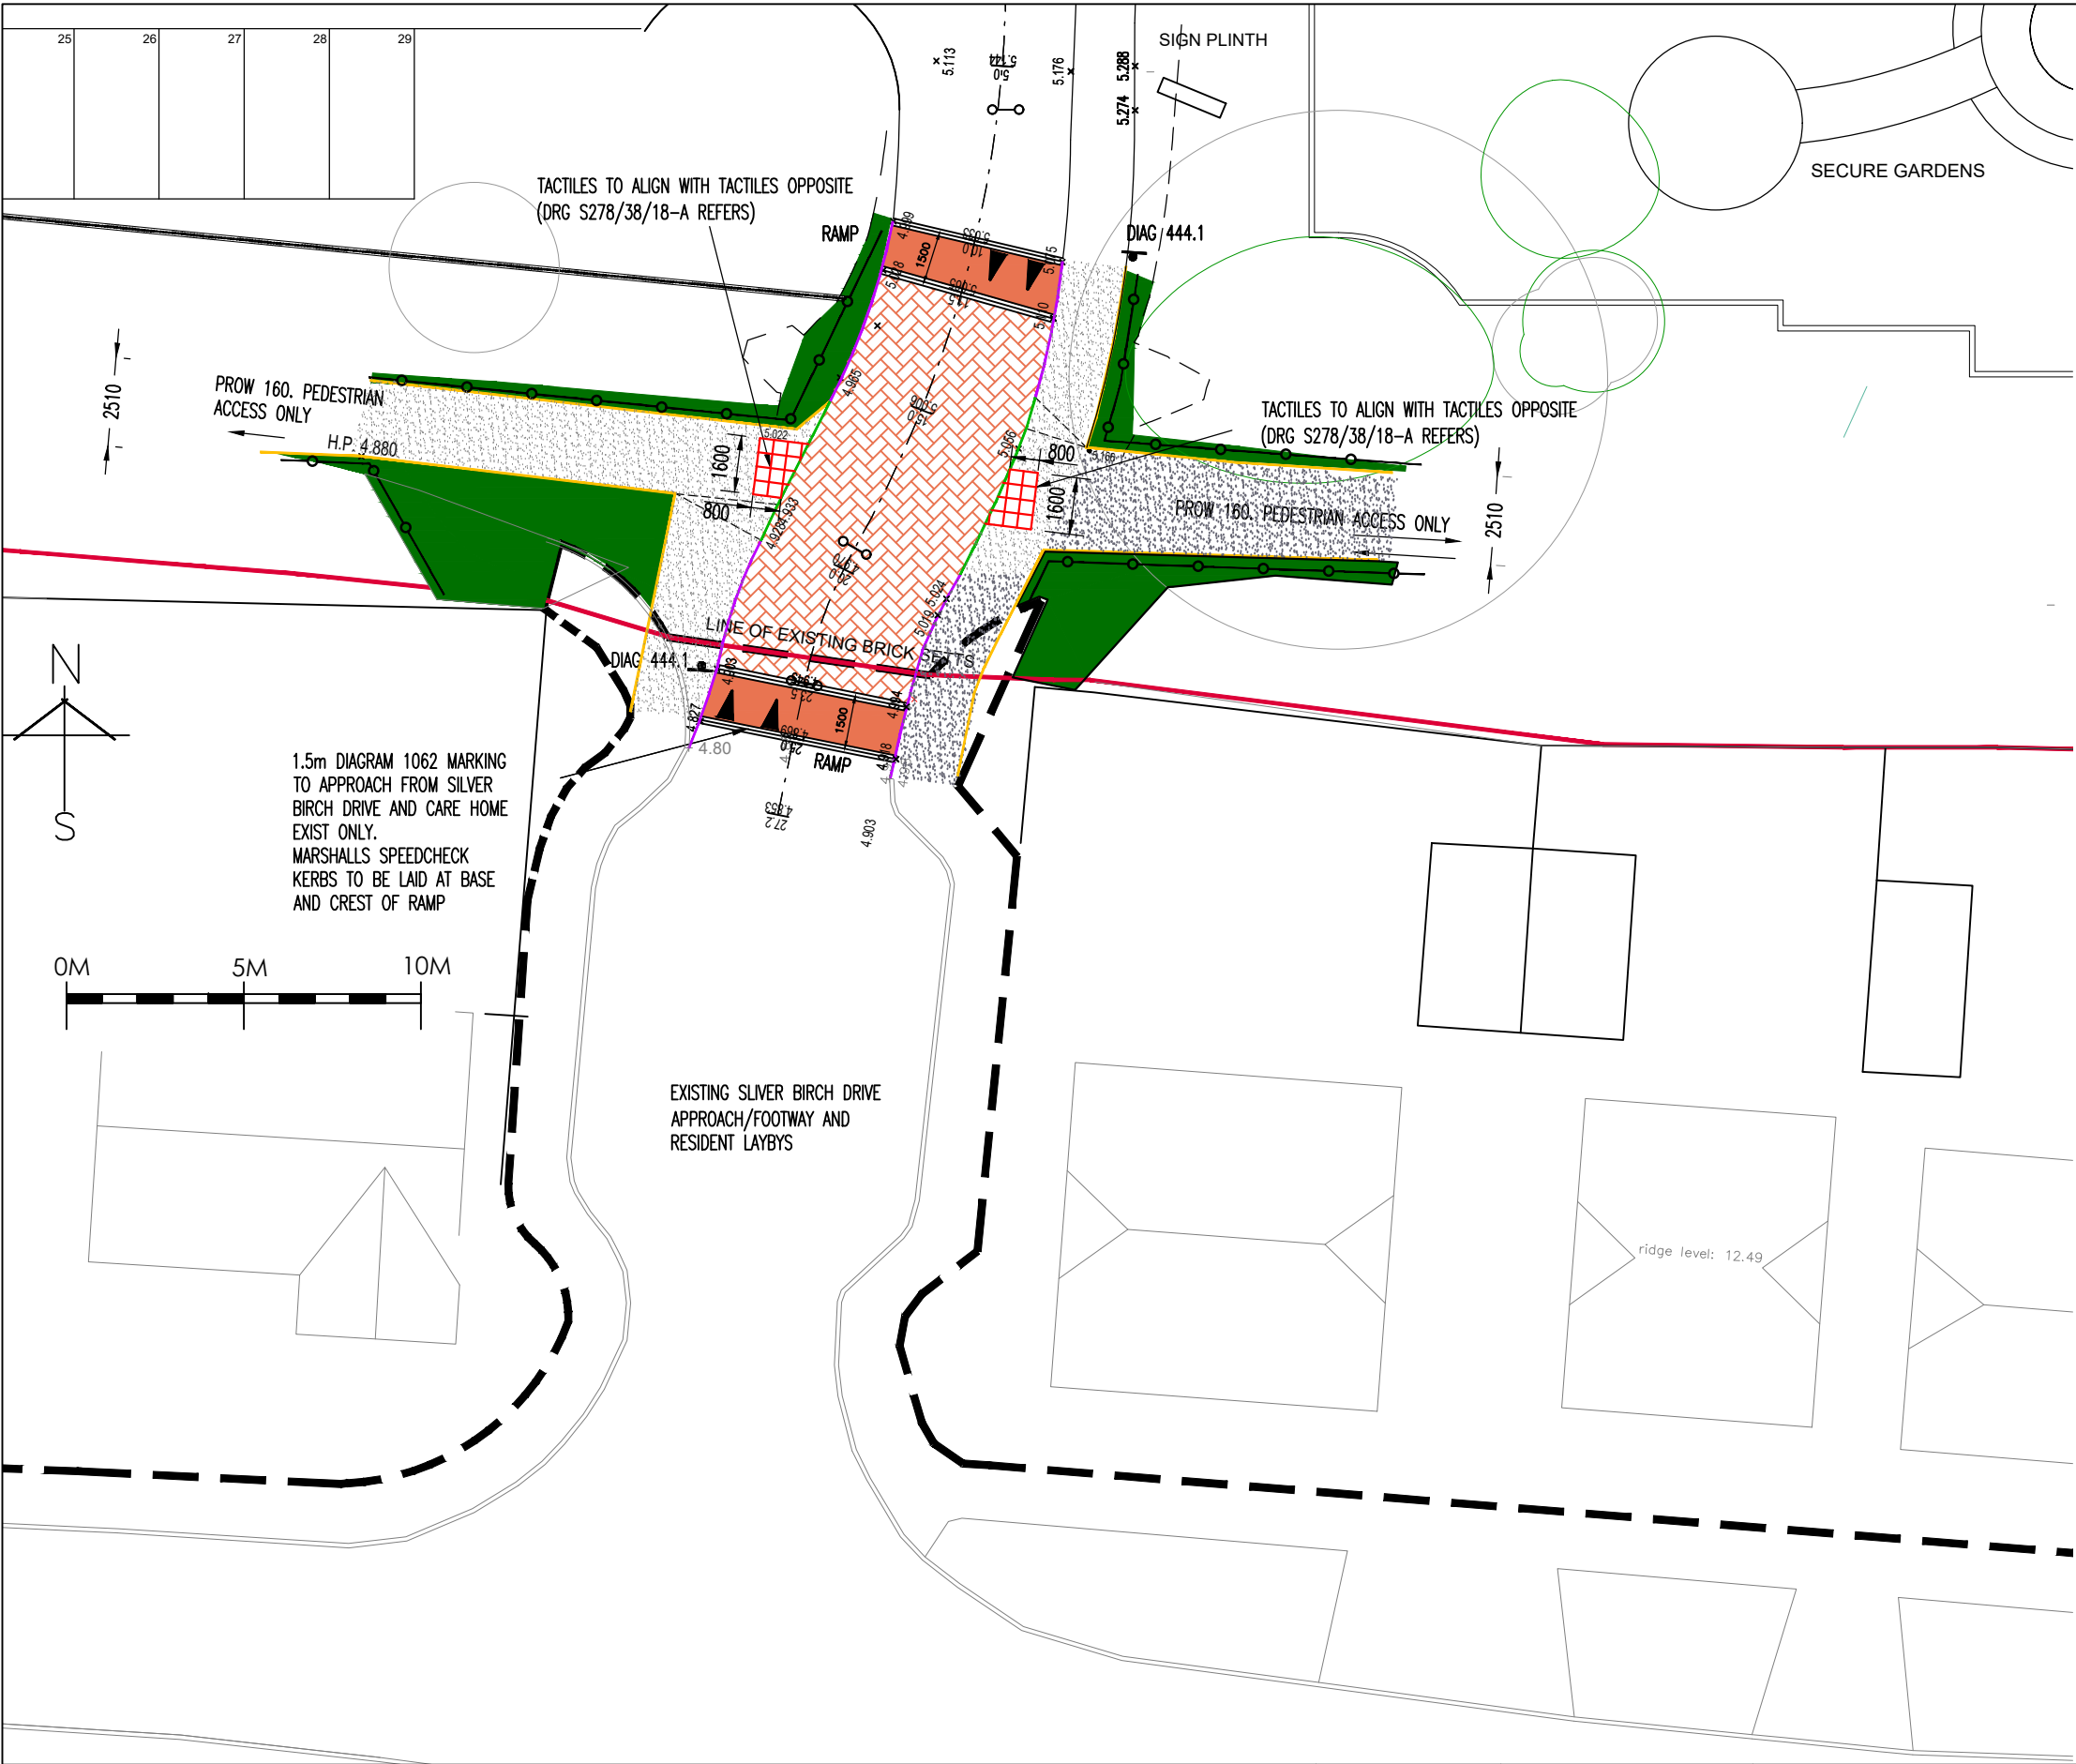

- NOTES**
1. NO WORKS SHALL COMMENCE WITHIN THE EXISTING PUBLIC HIGHWAY UNTIL THE AGREEMENT IS SIGNED.
 2. ANY SOFT SPOTS WITHIN THE PROPOSED HIGHWAY SHALL BE DUG OUT AND THE VOID BACKFILLED IN LAYERS UP TO FORMATION LEVEL WITH SELECTED GRANULAR MATERIAL AS DIRECTED AND TO THE SATISFACTION OF THE HIGHWAYS INSPECTOR.
 3. ALL FILL MATERIAL UP TO FOUNDATION LEVEL OF THE PROPOSED HIGHWAYS TO BE APPROVED AND COMPACTED IN LAYERS AS DIRECTED AND TO THE SATISFACTION OF THE HIGHWAYS INSPECTOR.
 4. ANY DAMAGE CAUSED TO THE EXISTING HIGHWAY DURING THE COURSE OF THE WORKS TO BE REPAIRED AS DIRECTED AND TO THE SATISFACTION OF THE HIGHWAYS INSPECTOR AND/OR AREA ENGINEER.
 5. CONTINUITY OF ACCESS TO OCCUPIED AREAS TO BE MAINTAINED TO SATISFACTION OF HIGHWAYS INSPECTOR, AREA OFFICE ENGINEER AND/OR LOCAL AUTHORITY.
 6. ANY ABANDONED/REDUNDANT PIPES AND CHAMBERS THAT FALL WITHIN THE PROPOSED HIGHWAY SHALL BE GRUBBED UP AND THE VOID BACKFILLED IN LAYERS UP TO FORMATION LEVEL OF THE CARRIAGEWAY WITH SELECTED GRANULAR MATERIAL OR PERMANENTLY FILLED WITH CONCRETE (OR SIMILAR FILLER).
 7. ALL REDUNDANT CONNECTIONS IN EXISTING MANHOLES/CHAMBERS THAT ARE AFFECTED BY THE WORKS SHALL BE SEALED AND THE BENCHING MADE GOOD AS DIRECTED AND TO THE SATISFACTION OF THE HIGHWAYS INSPECTOR AND/OR UTILITY COMPANY INVOLVED.
 8. ANY EXISTING LIVE DRAINS, SEWERS, DUCTS, CABLES, ETC. THAT WILL PASS UNDER THE PROPOSED HIGHWAY SHALL BE SURVEYED, PROBED, TRACED, RODDED, JETTED, CCTV'D, ETC. TO ASCERTAIN THEIR STRUCTURAL CONDITION AND SUITABILITY TO FALL WITHIN THE NEW HIGHWAY IF DEEMED NECESSARY, SPECIAL PROTECTION AND/OR REPLACEMENT MAY BE REQUIRED AS DIRECTED AND TO THE SATISFACTION OF THE HIGHWAYS INSPECTOR, AREA ENGINEER AND/OR UTILITY COMPANY INVOLVED.
 9. ANY EXISTING LIVE MANHOLES, CHAMBERS, BOXES, ETC. THAT WILL BE LOCATED WITHIN THE PROPOSED HIGHWAY SHALL BE SURVEYED TO ASCERTAIN THEIR STRUCTURAL CONDITION AND SUITABILITY TO FALL WITHIN THE NEW HIGHWAY. IF DEEMED NECESSARY, SPECIAL PROTECTION AND/OR REPLACEMENT MAY BE REQUIRED AS DIRECTED AND TO THE SATISFACTION OF THE HIGHWAYS INSPECTOR, AREA ENGINEER AND/OR UTILITY COMPANY INVOLVED.
 10. DEVELOPER/CONTRACTOR TO PROVIDE SUITABLE AND EFFECTIVE WHEEL WASHING FACILITIES TO PREVENT MUD FROM BEING CONVEYED ONTO THE PUBLIC HIGHWAY AND TO PROVIDE THE MEANS TO CLEAN THE HIGHWAY TO THE SATISFACTION OF THE HIGHWAYS INSPECTOR, AREA ENGINEER AND/OR LOCAL AUTHORITY.
 11. NO CONCRETE TO BE POURED OR LAID IN TEMPERATURES BELOW 2DEG C ON A FALLING MAX/MIN THERMOMETER OR BEFORE THE TEMPERATURE REACHES 2DEG C ON A RISING MAX/MIN THERMOMETER (TO BE PROVIDED BY THE CONTRACTOR AND DISPLAYED IN A POSITION AGREED BY THE HIGHWAYS INSPECTOR).
 12. ALL ROAD SIGNS AND MARKINGS TO COMPLY WITH THE TRAFFIC SIGNS MANUAL.
 13. ALL ROAD MARKINGS TO BE THERMOPLASTIC. MINIMUM THICKNESS SHALL BE 3mm
 14. WHITE MARKINGS SHALL BE REFLECTORISED WITH SOLID GLASS BEADS IN ACCORDANCE WITH BS 6088 NY INCORPORATION (EXCEPT FOR PRE-FORMED MARKINGS) INTO THE ROAD MARKING MIXTURE AND TO THE WET SURFACE OF THE MARKING. ALL MATERIALS AND SOLID GLASS BEADS SHALL BE OBTAINED FROM MANUFACTURERS WHO OPERATE THIRD PARTY QA SCHEMES UNDER ISO 9002, EN 29002.
 15. CONTRACTOR TO COMPLY WITH CHAPTER 8 OF THE TRAFFIC SIGNS MANUAL 2009.
 16. REFER TO WSCC 278/38 HIGHWAY AGREEMENT STANDARD DETAILS DRAWINGS 01-36 AND REVISION THEREOF.
 17. HIGHWAY INSPECTOR TO APPROVE ALL KERB AND/OR EDGING LINE AND LEVEL ON SITE WITH THE MAIN CONTRACTOR PRIOR TO INSTALLMENT. THE HIGHWAY INSPECTOR WILL DIRECT THE CONTRACTOR ACCORDINGLY TO ACHIEVE A SATISFACTORY FINISH WHICH MAY DEViate FROM THE TECHNICALLY APPROVED DETAILED DRAWINGS. THE CONTRACTOR WILL RECORD ALL VARIANCES FOR THE 'AS-BUILT' DRAWINGS ISSUE'.
 18. "ALL ADOPTABLE HIGHWAY WORKS TO BE CARRIED OUT IN ACCORDANCE WITH THE DFT SPECIFICATION OF HIGHWAY WORKS OR AS AMENDED BY THE WEST SUSSEX COUNTY COUNCIL STANDARD DETAILS - BOTH AVAILABLE ON THE INTERNET."

C	BOLLARDS REMOVED AND REPLACED WITH TACTILE PAVING	NJ
08.12.25		ANR
B	UPDATE TO SUIT WSCC COMMENTS: NOTES ADDED	NJ
17.09.25		ANR
A	GENRAL UPDATE TO SUIT WSCC COMMENTS	NJ
15.09.25		ANR

Client

Project Title

MIDDLETON ON SEA
PROPOSED CARE HOME
YAPTON ROAD

Drawing Title

PROPOSED ROAD MARKINGS
S278-38 AGREEMENT

Drawn By

RN

Date

MAR-25

Checked

ANR

Date Checked

MAR-25

Scales

1:200@A3

Drawing Number

10889-751-C

Drawing Status

APPROVED FOR CONSTRUCTION

NJP Consulting Engineers Ltd
UK: 20 St Andrews Crescent
Cardiff CF10 3DD
Tel: 029 2072 9500
Email: info@njpuk.com