



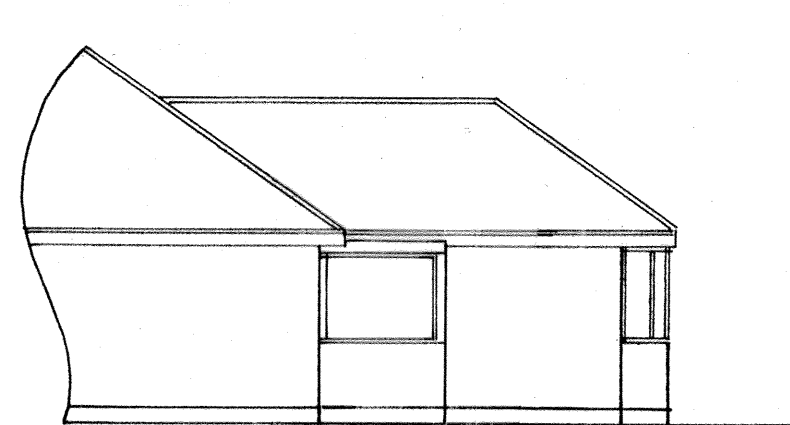


east

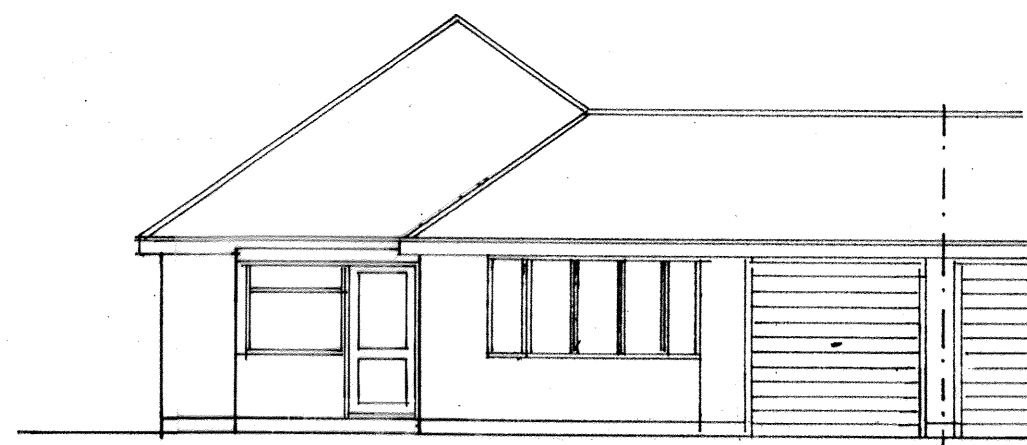


north

1 : 100

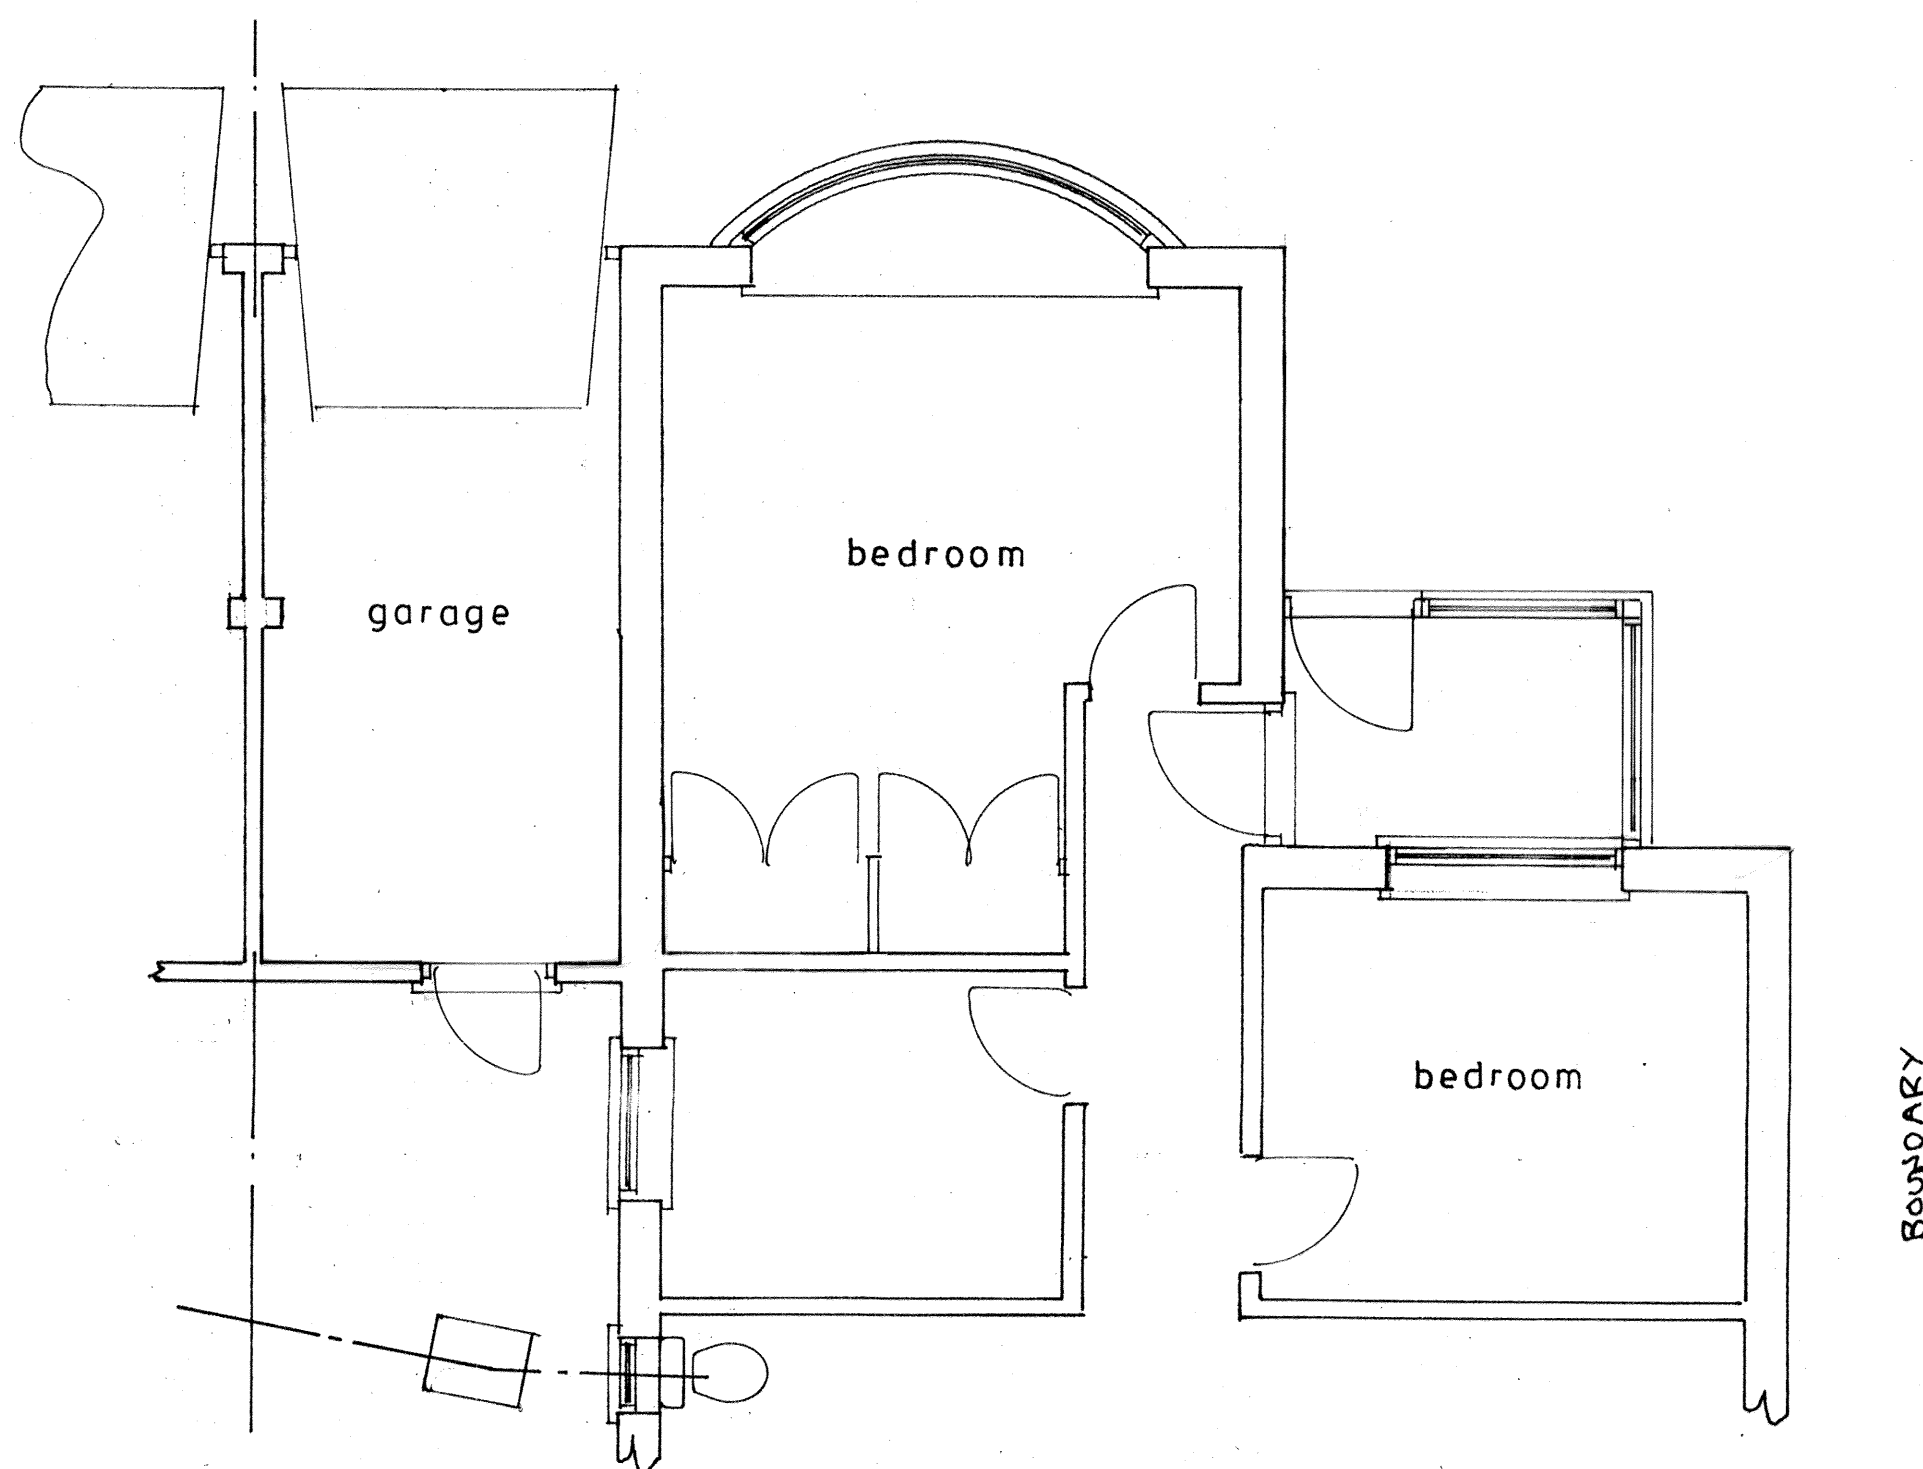


Plan

1 : 50

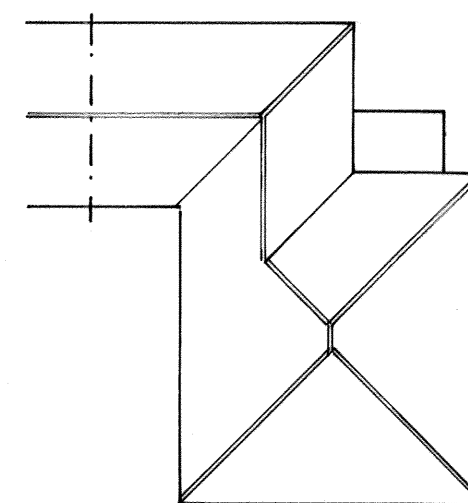

roof plan

1 : 200

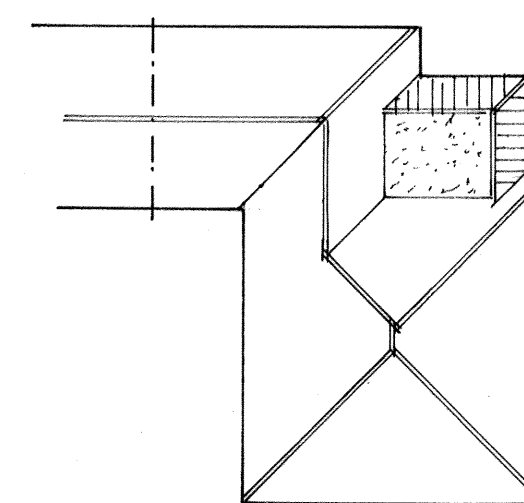

proposed roof plan

BOUNDARY

Existing

PROPOSED PORCH EXTENSION AND PART CONVERSION OF GARAGE AT 20, LAYNE END ROAD,
MIDDLETON-ON-SEA FOR MR. & MRS. K. SLEIGHT.

sheet 2 a of 2

Bryan Butcher
Rainbow Cottage
Nyetimber Lane
Bognor Regis PO21 3JX
01243 266871
07973 233442
bryan.butcher@btinternet.com
www.bryanbutcher.com