



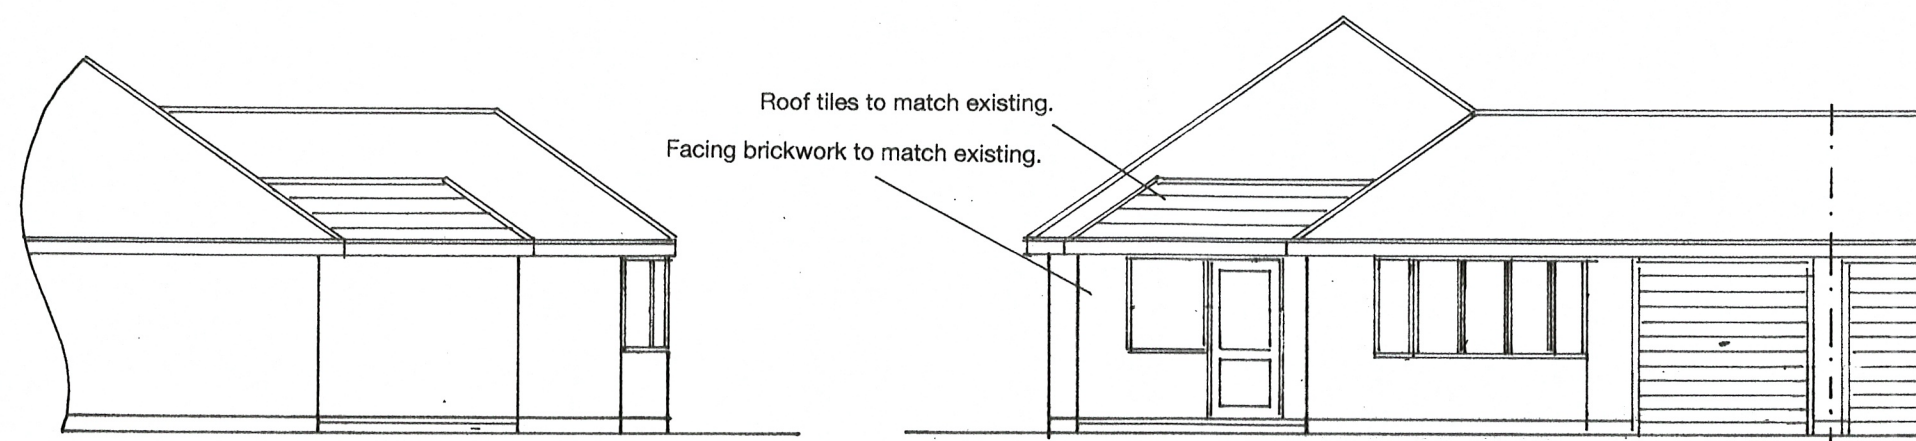

east

north
1 : 100

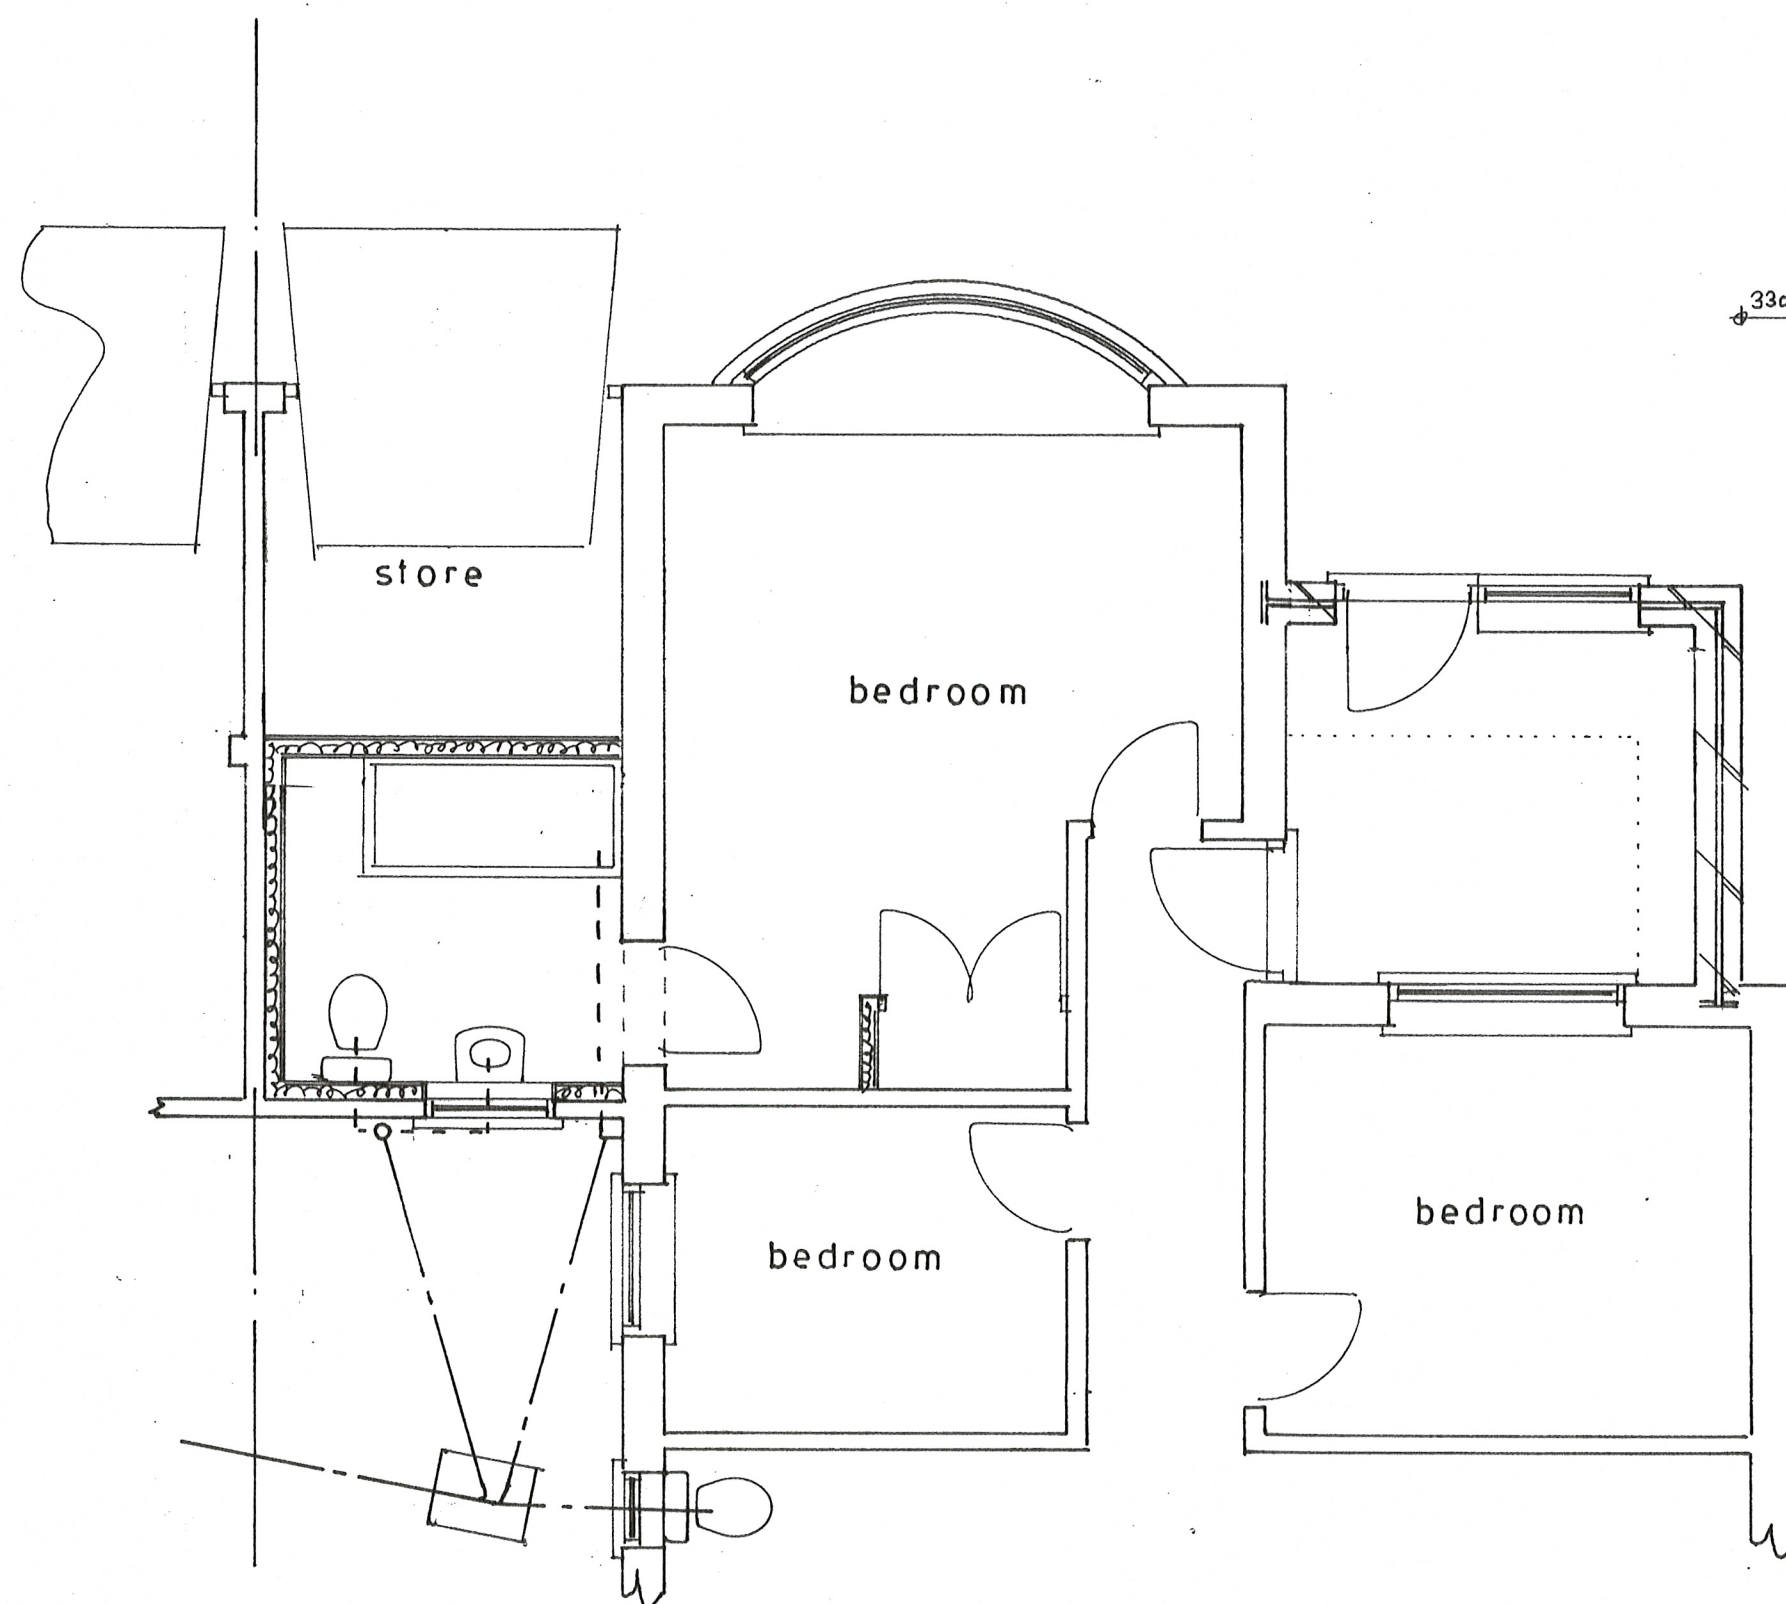

Plan
1 : 50


Proposed

PROPOSED PORCH EXTENSION AND PART CONVERSION OF GARAGE AT 20, LANE END ROAD,
MIDDLETON-ON-SEA FOR MR. & MRS. K. SLEIGHT.



location plan

1 : 1250

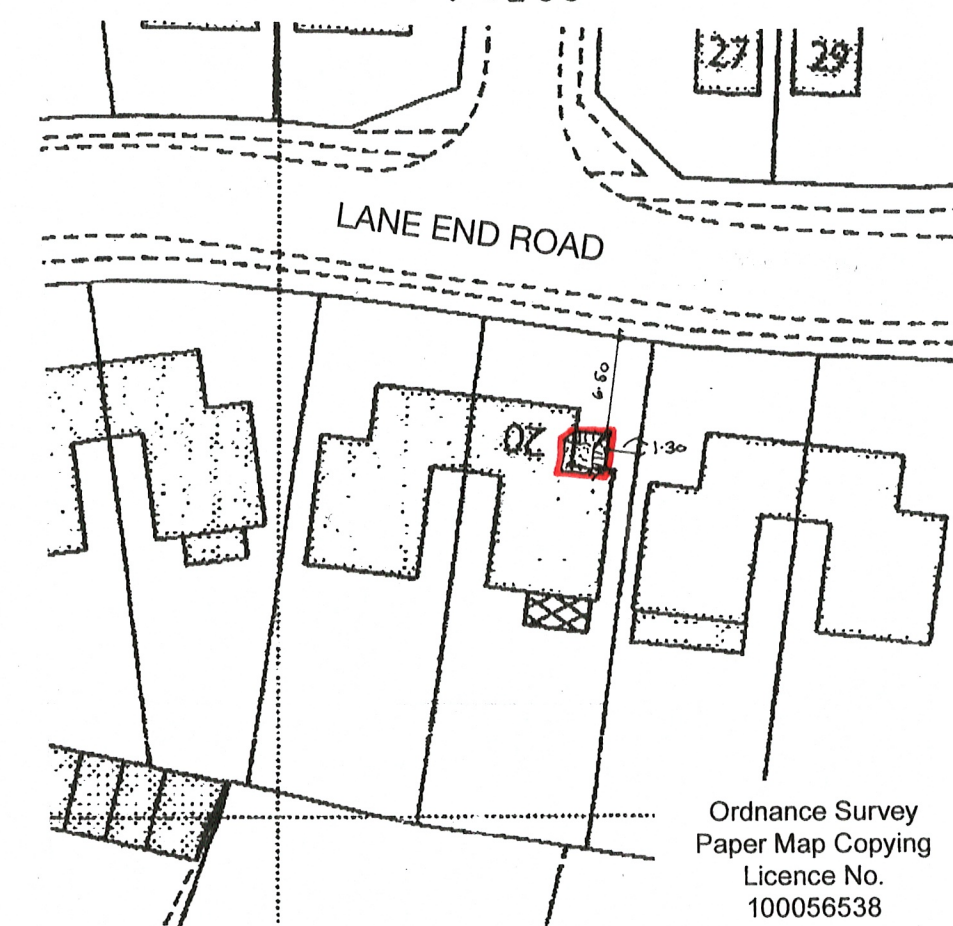

block plan

1 : 500

sheet 1 a of 2

Bryan Butcher
Rainbow Cottage
Nyetimber Lane
Bognor Regis PO21 3JX
01243 266871
07973 233442
bryan.butcher@btinternet.com
www.bryanbutcher.com