


Ordnance Survey (c) Crown Copyright 2020. All rights reserved. Licence number 100020449

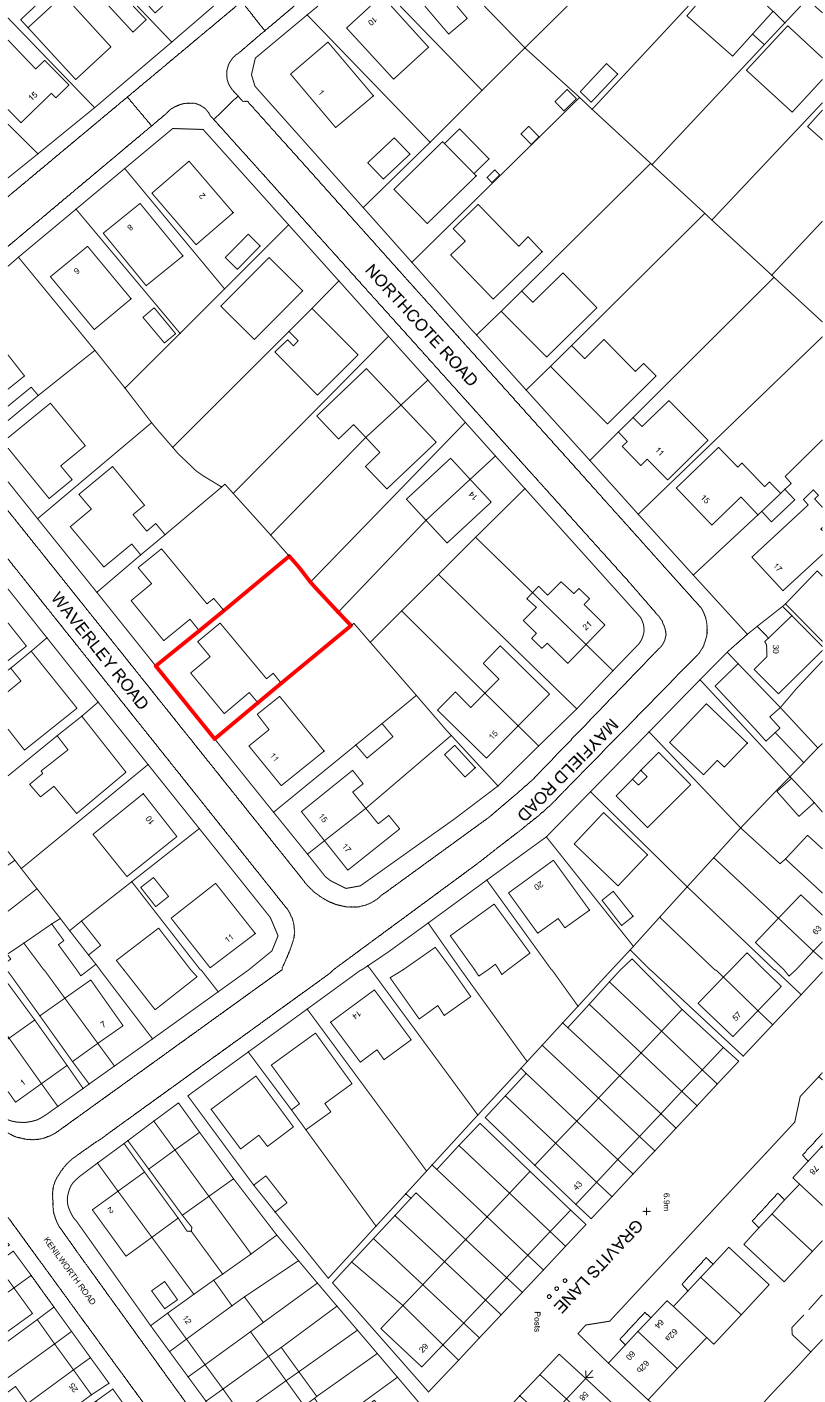

LOCATION PLAN - 1/1250



SUSSEX BUILDING CONSULTANCY LIMITED
9 WAVERLEY ROAD,
BOGNOR REGIS, WEST SUSSEX.

SCALE - 1/1250 REV - DATE - 23/09/2020



3 NORTHCOTE ROAD
BOGNOR REGIS
PO21 5LZ
TEL/FAX - (01243) 861379