


4500

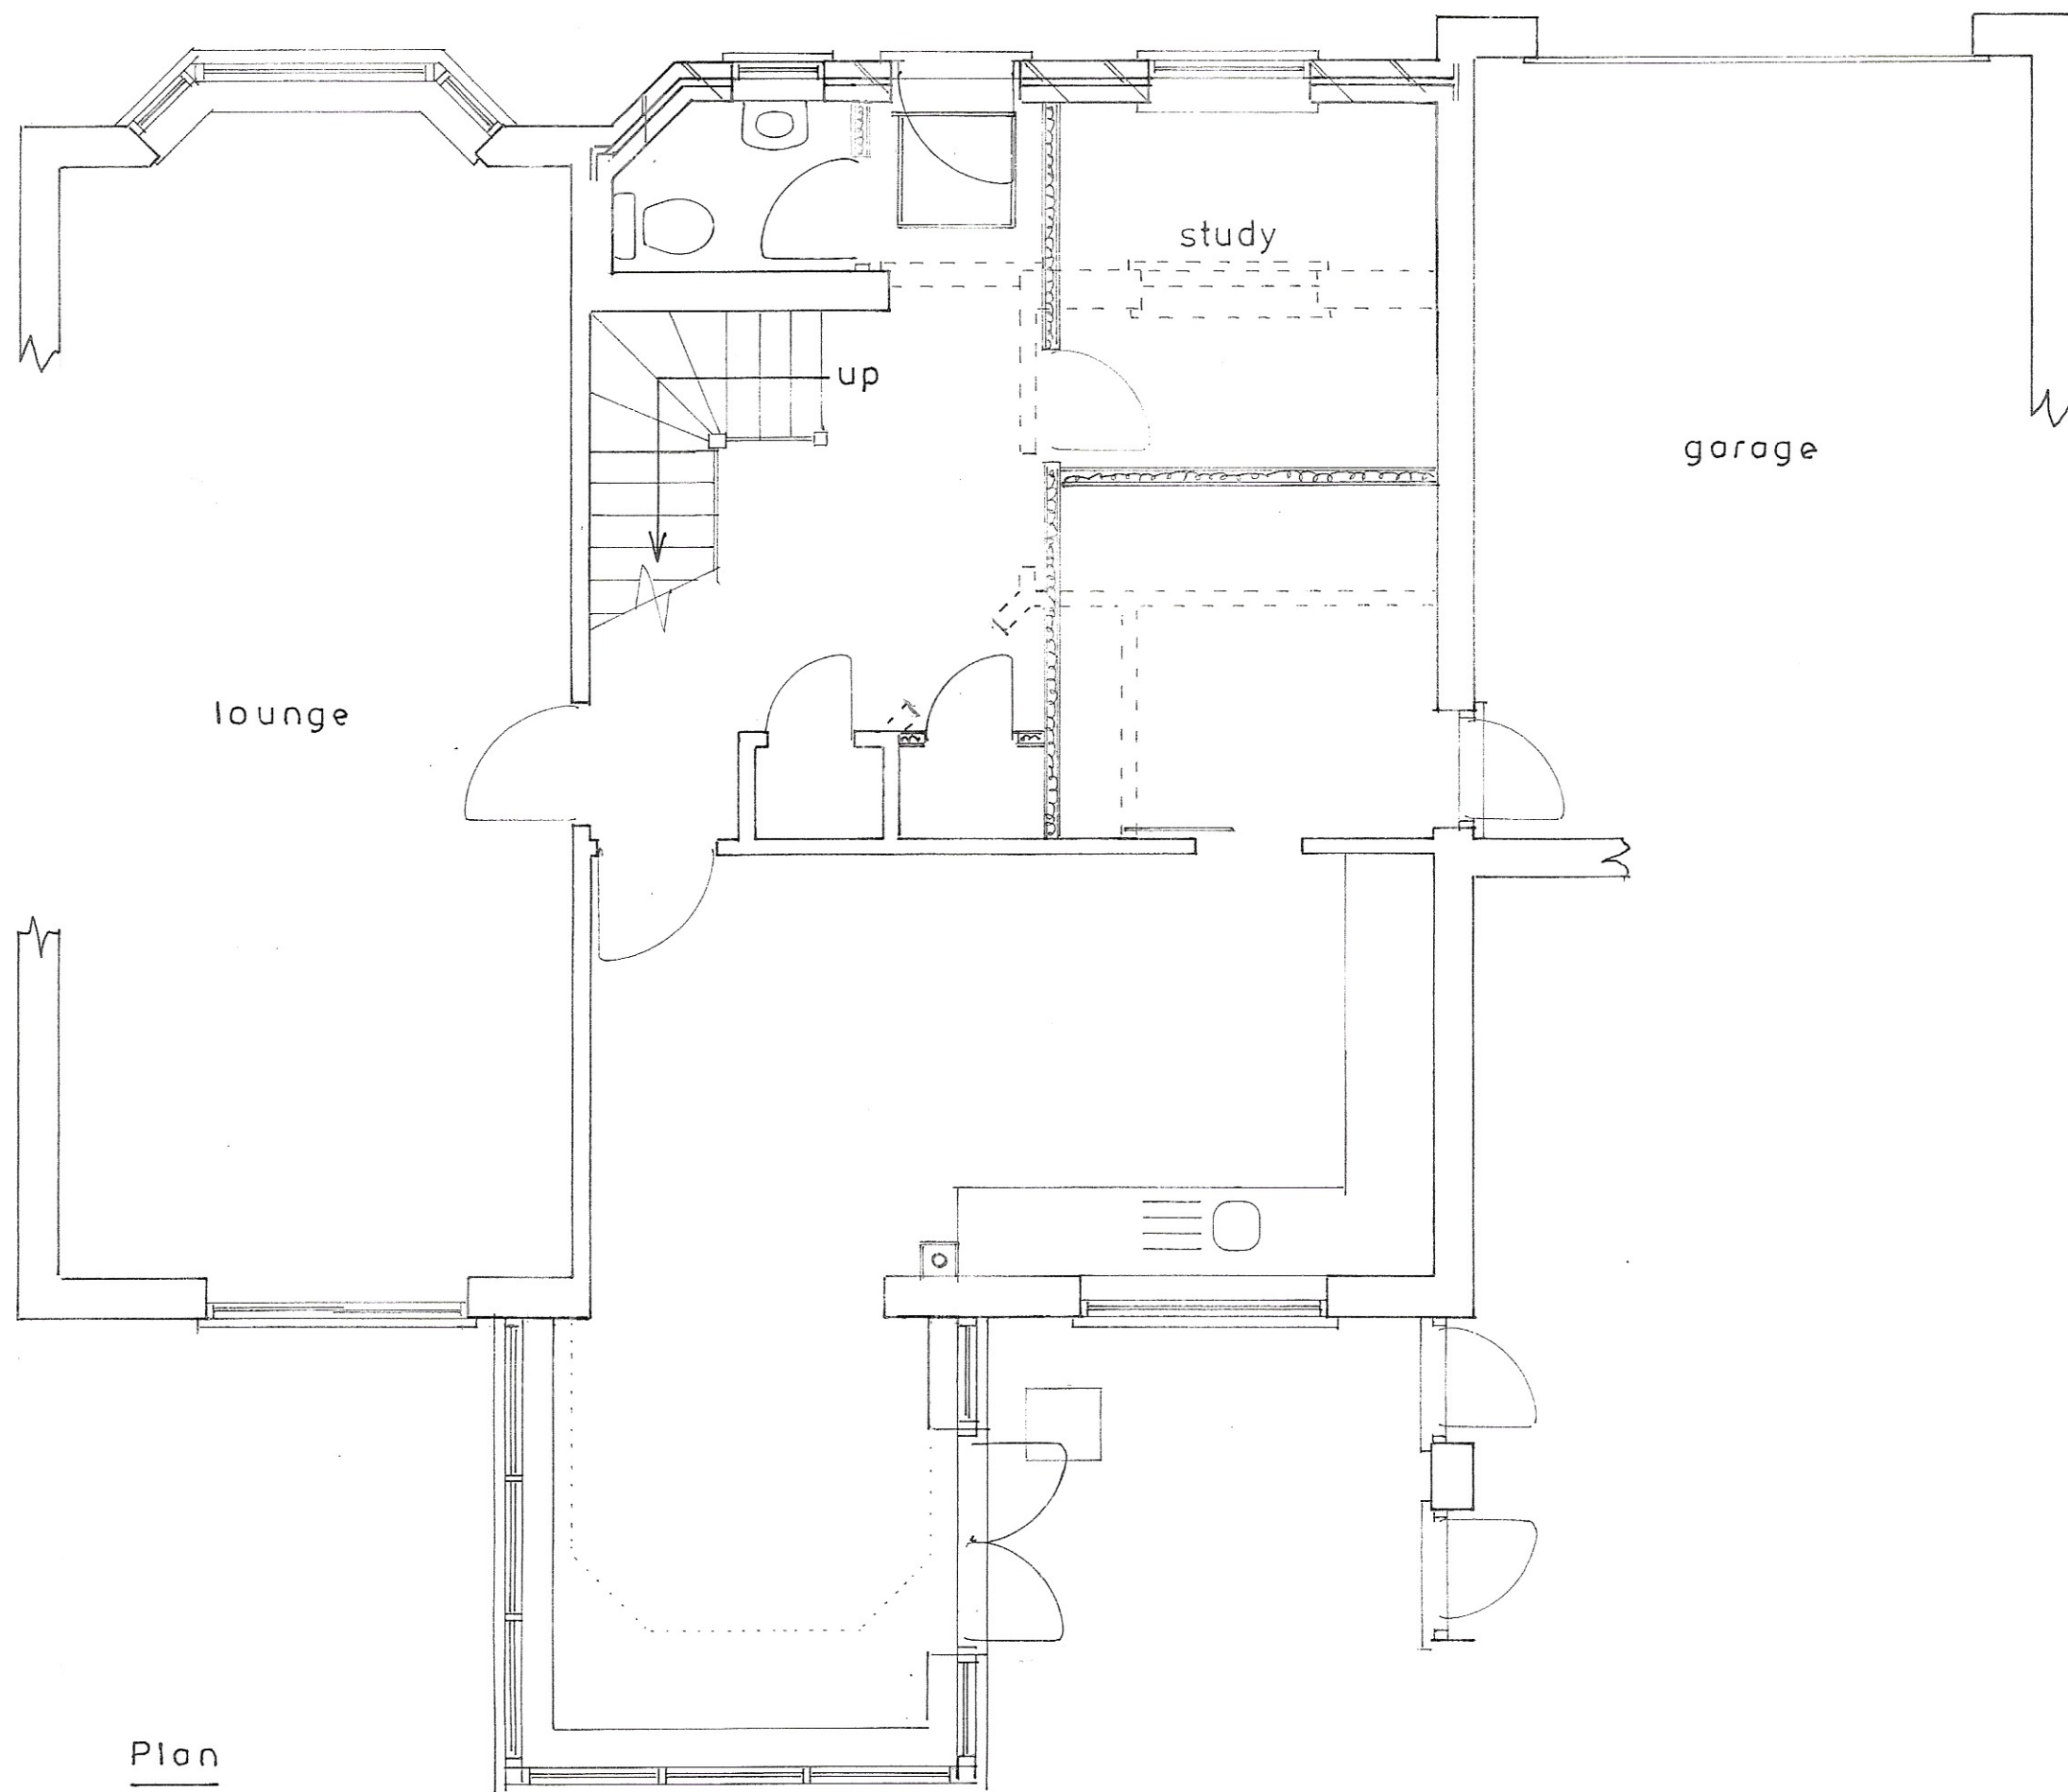

Plan
1 : 50

3300

2200 3300


Proposed

PROPOSED SINGLE STOREY EXTENSIONS AT 3, SILVER BIRCH DRIVE, MIDDLETON-ON-SEA
FOR MR & MRS. T. KERSS.



location plan

1 : 1250

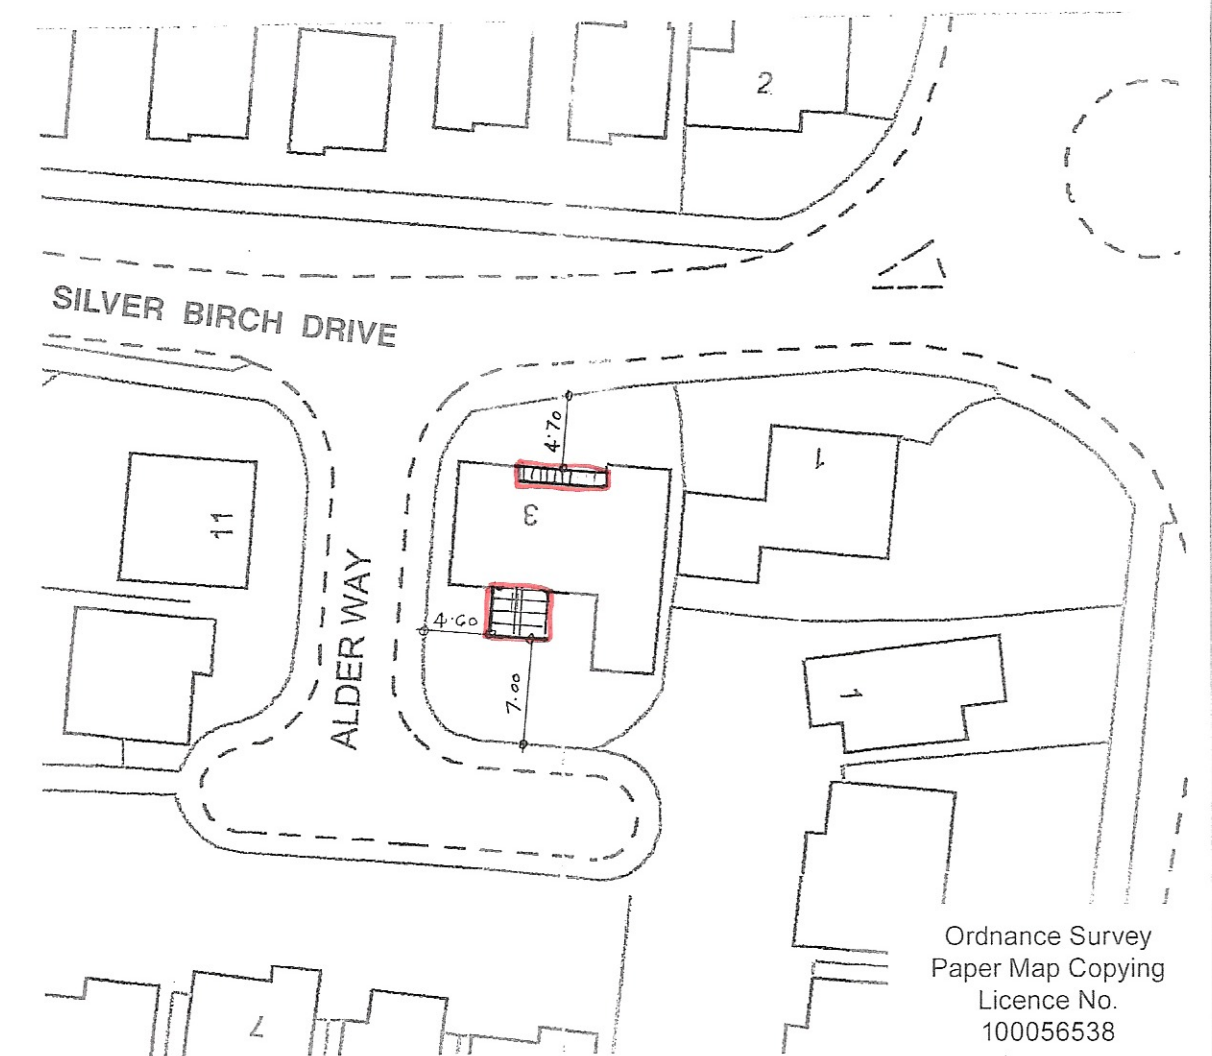

block plan

1 : 500

sheet 1 of 3

Bryan Butcher
Rainbow Cottage
Nyetimber Lane
Bognor Regis PO21 3JX
01243 266871
07973 233442
bryan.butcher@btinternet.com
www.bryanbutcher.com