



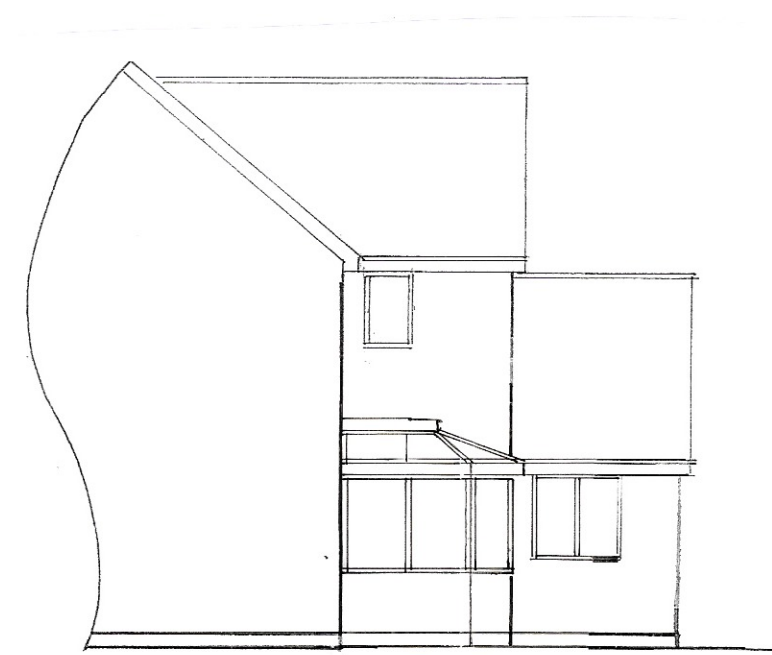


west

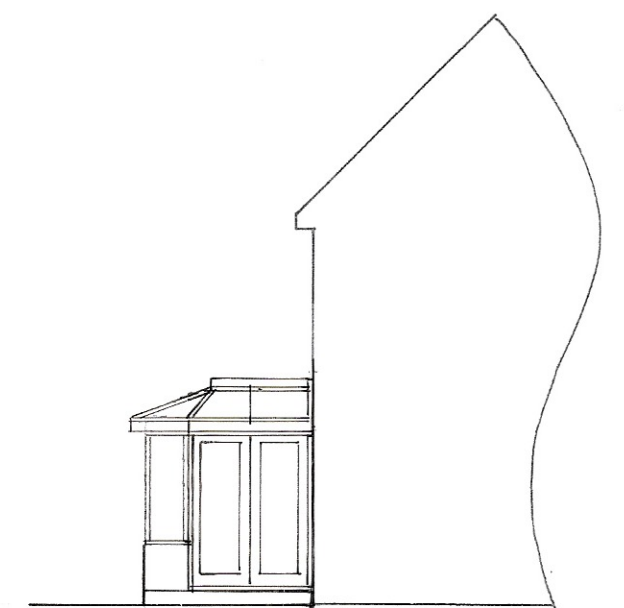

south




east

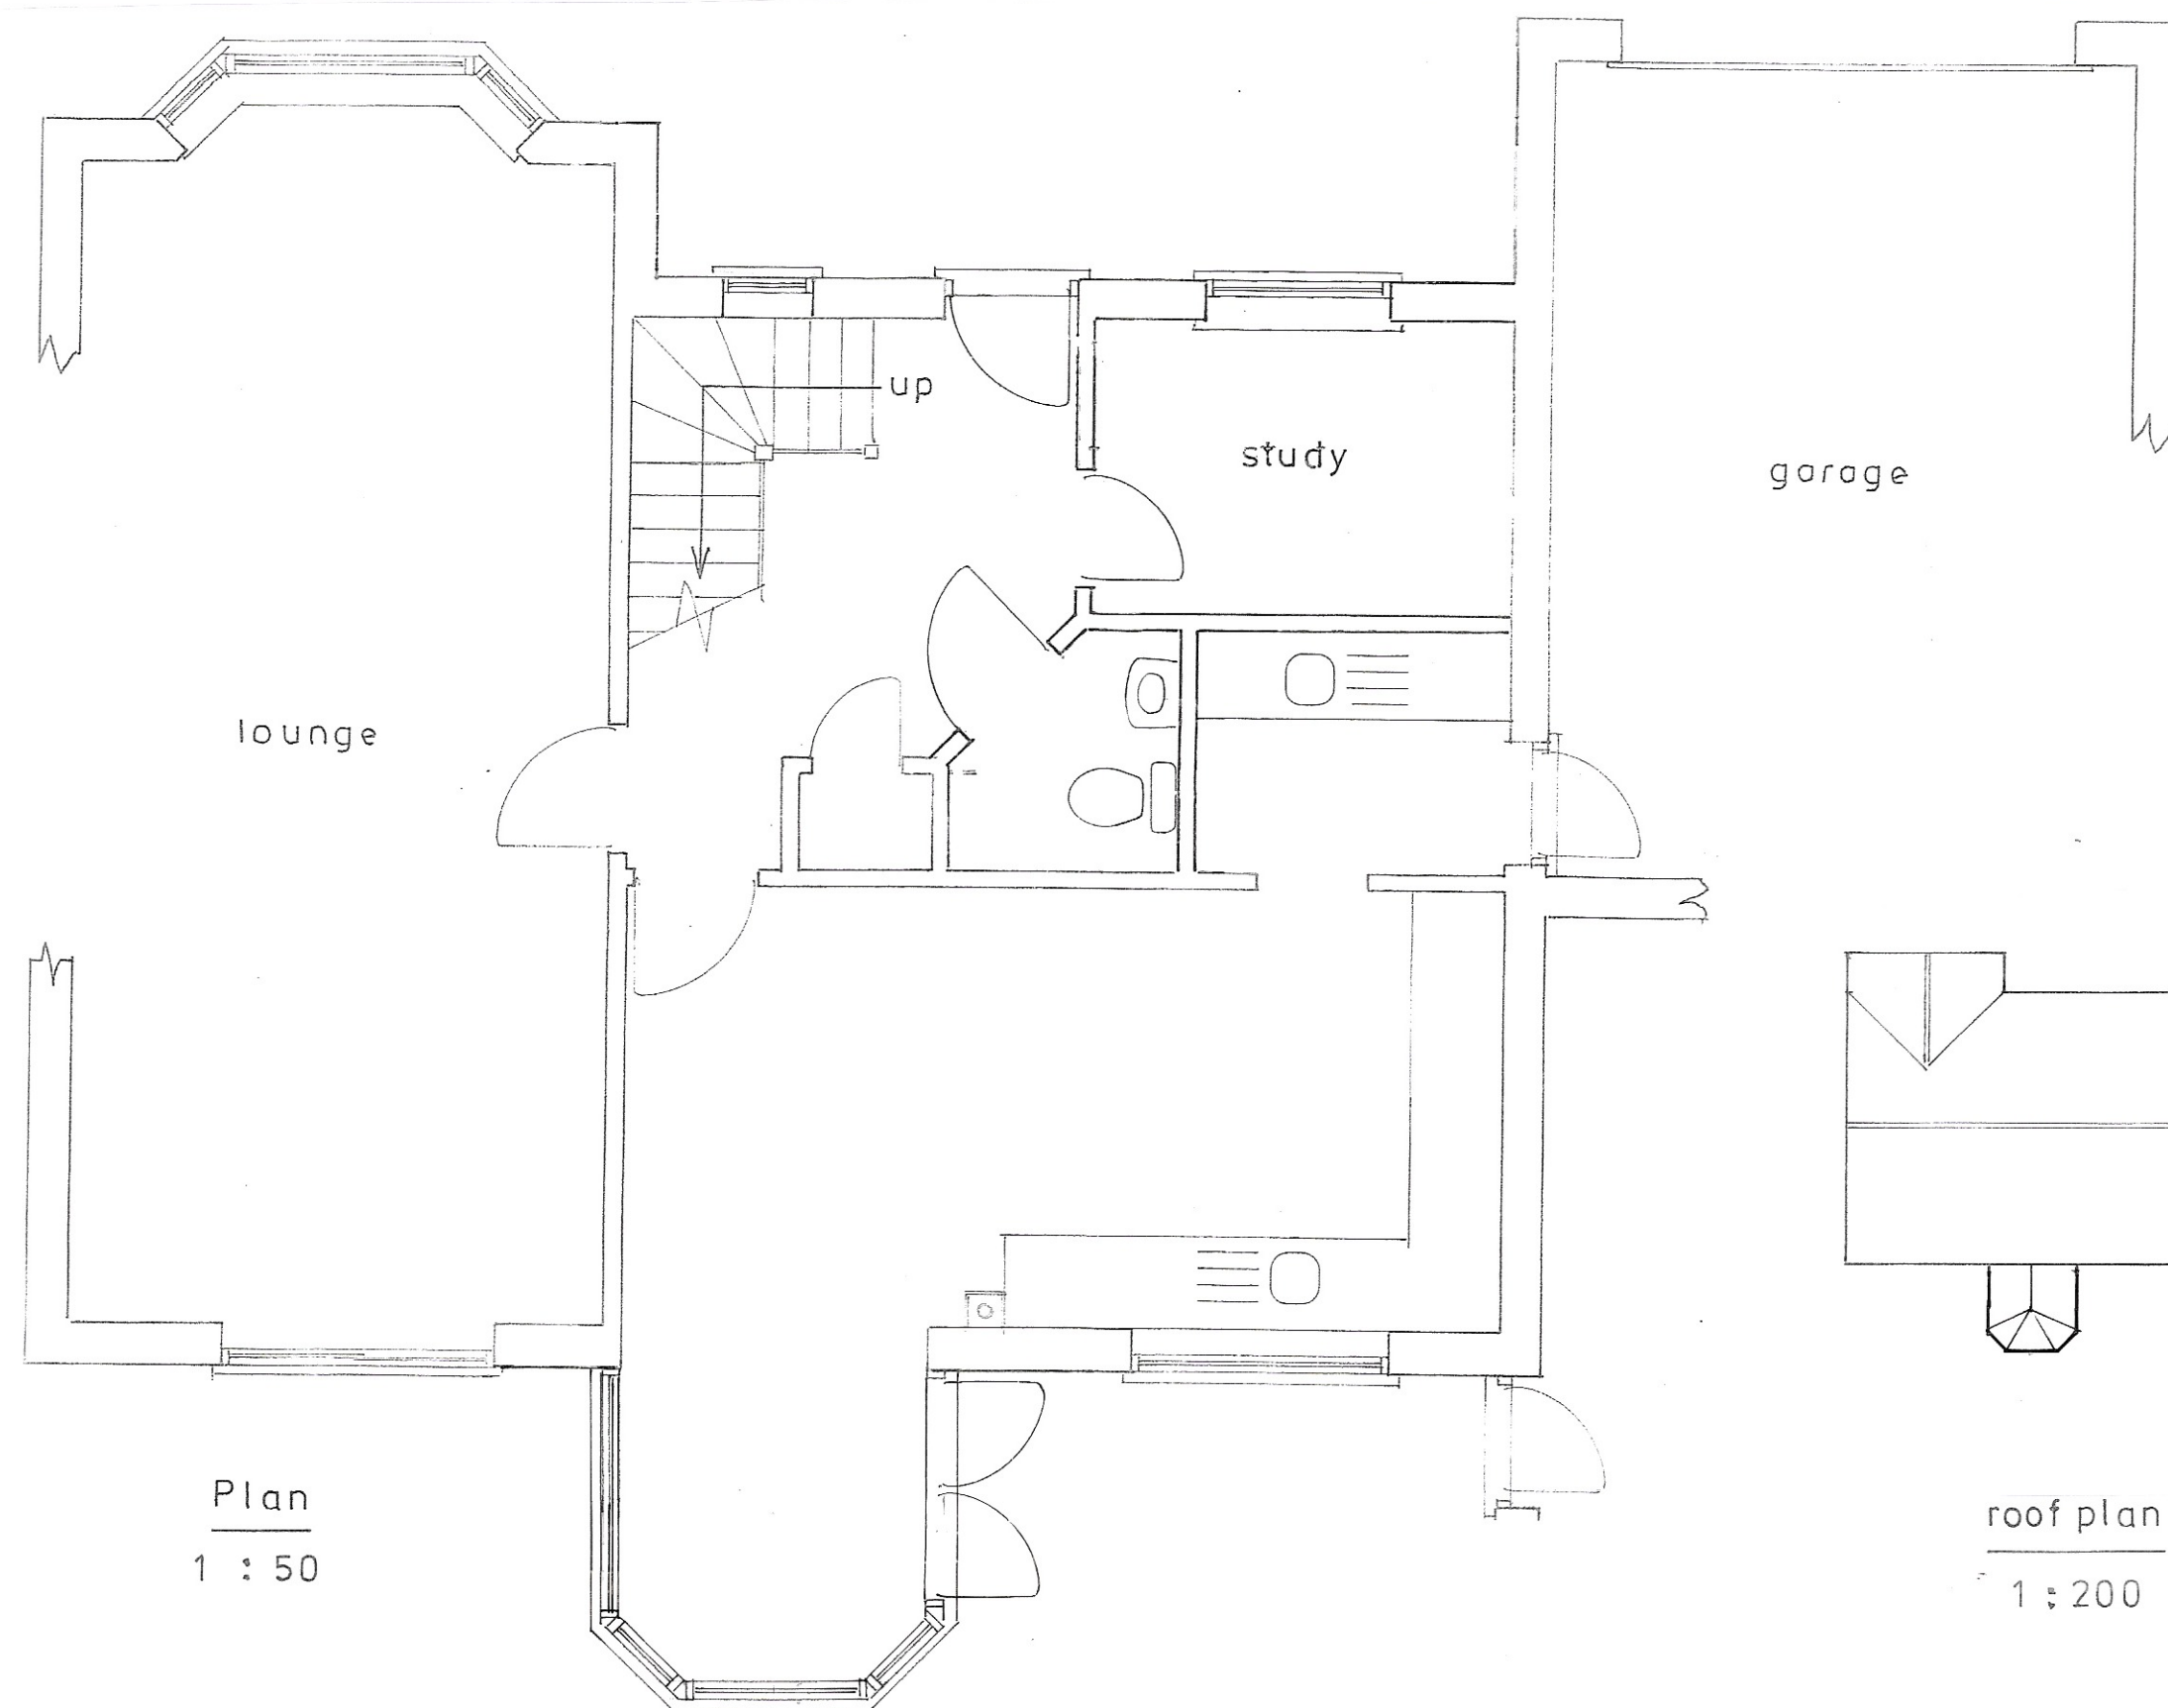


Plan
1 : 50



north
1 : 100

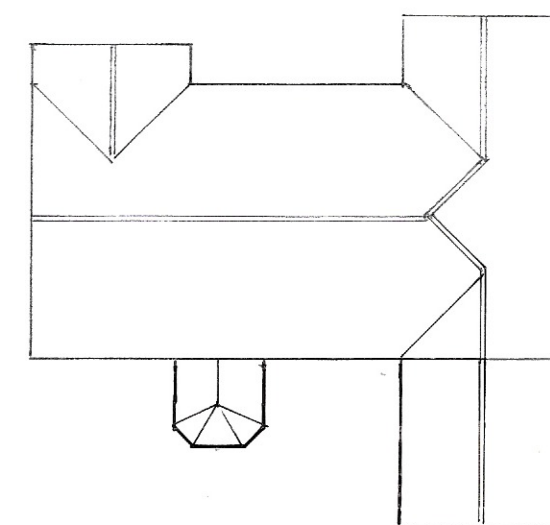

roof plan
1 : 200

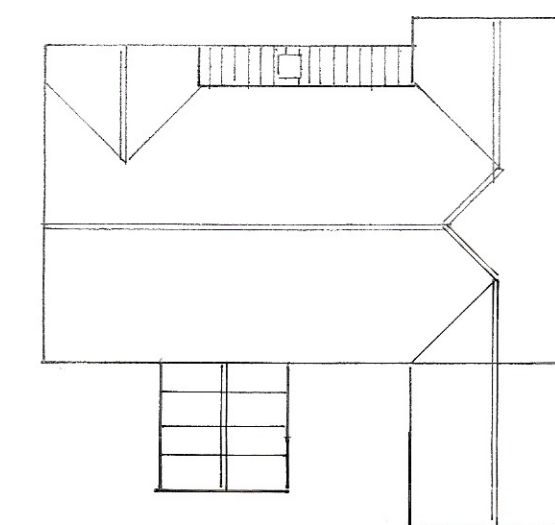

proposed roof plan

sheet 3 of 3

Existing

PROPOSED SINGLE STOREY EXTENSIONS AT 3, SILVER BIRCH DRIVE, MIDDLETON-ON-SEA
FOR MR. & MRS. T. KERSS.

Bryan Butcher
Rainbow Cottage
Nyetimber Lane
Bognor Regis PO21 3JX
01243 266871
07973 233442
bryan.butcher@btinternet.com
www.bryanbutcher.com