


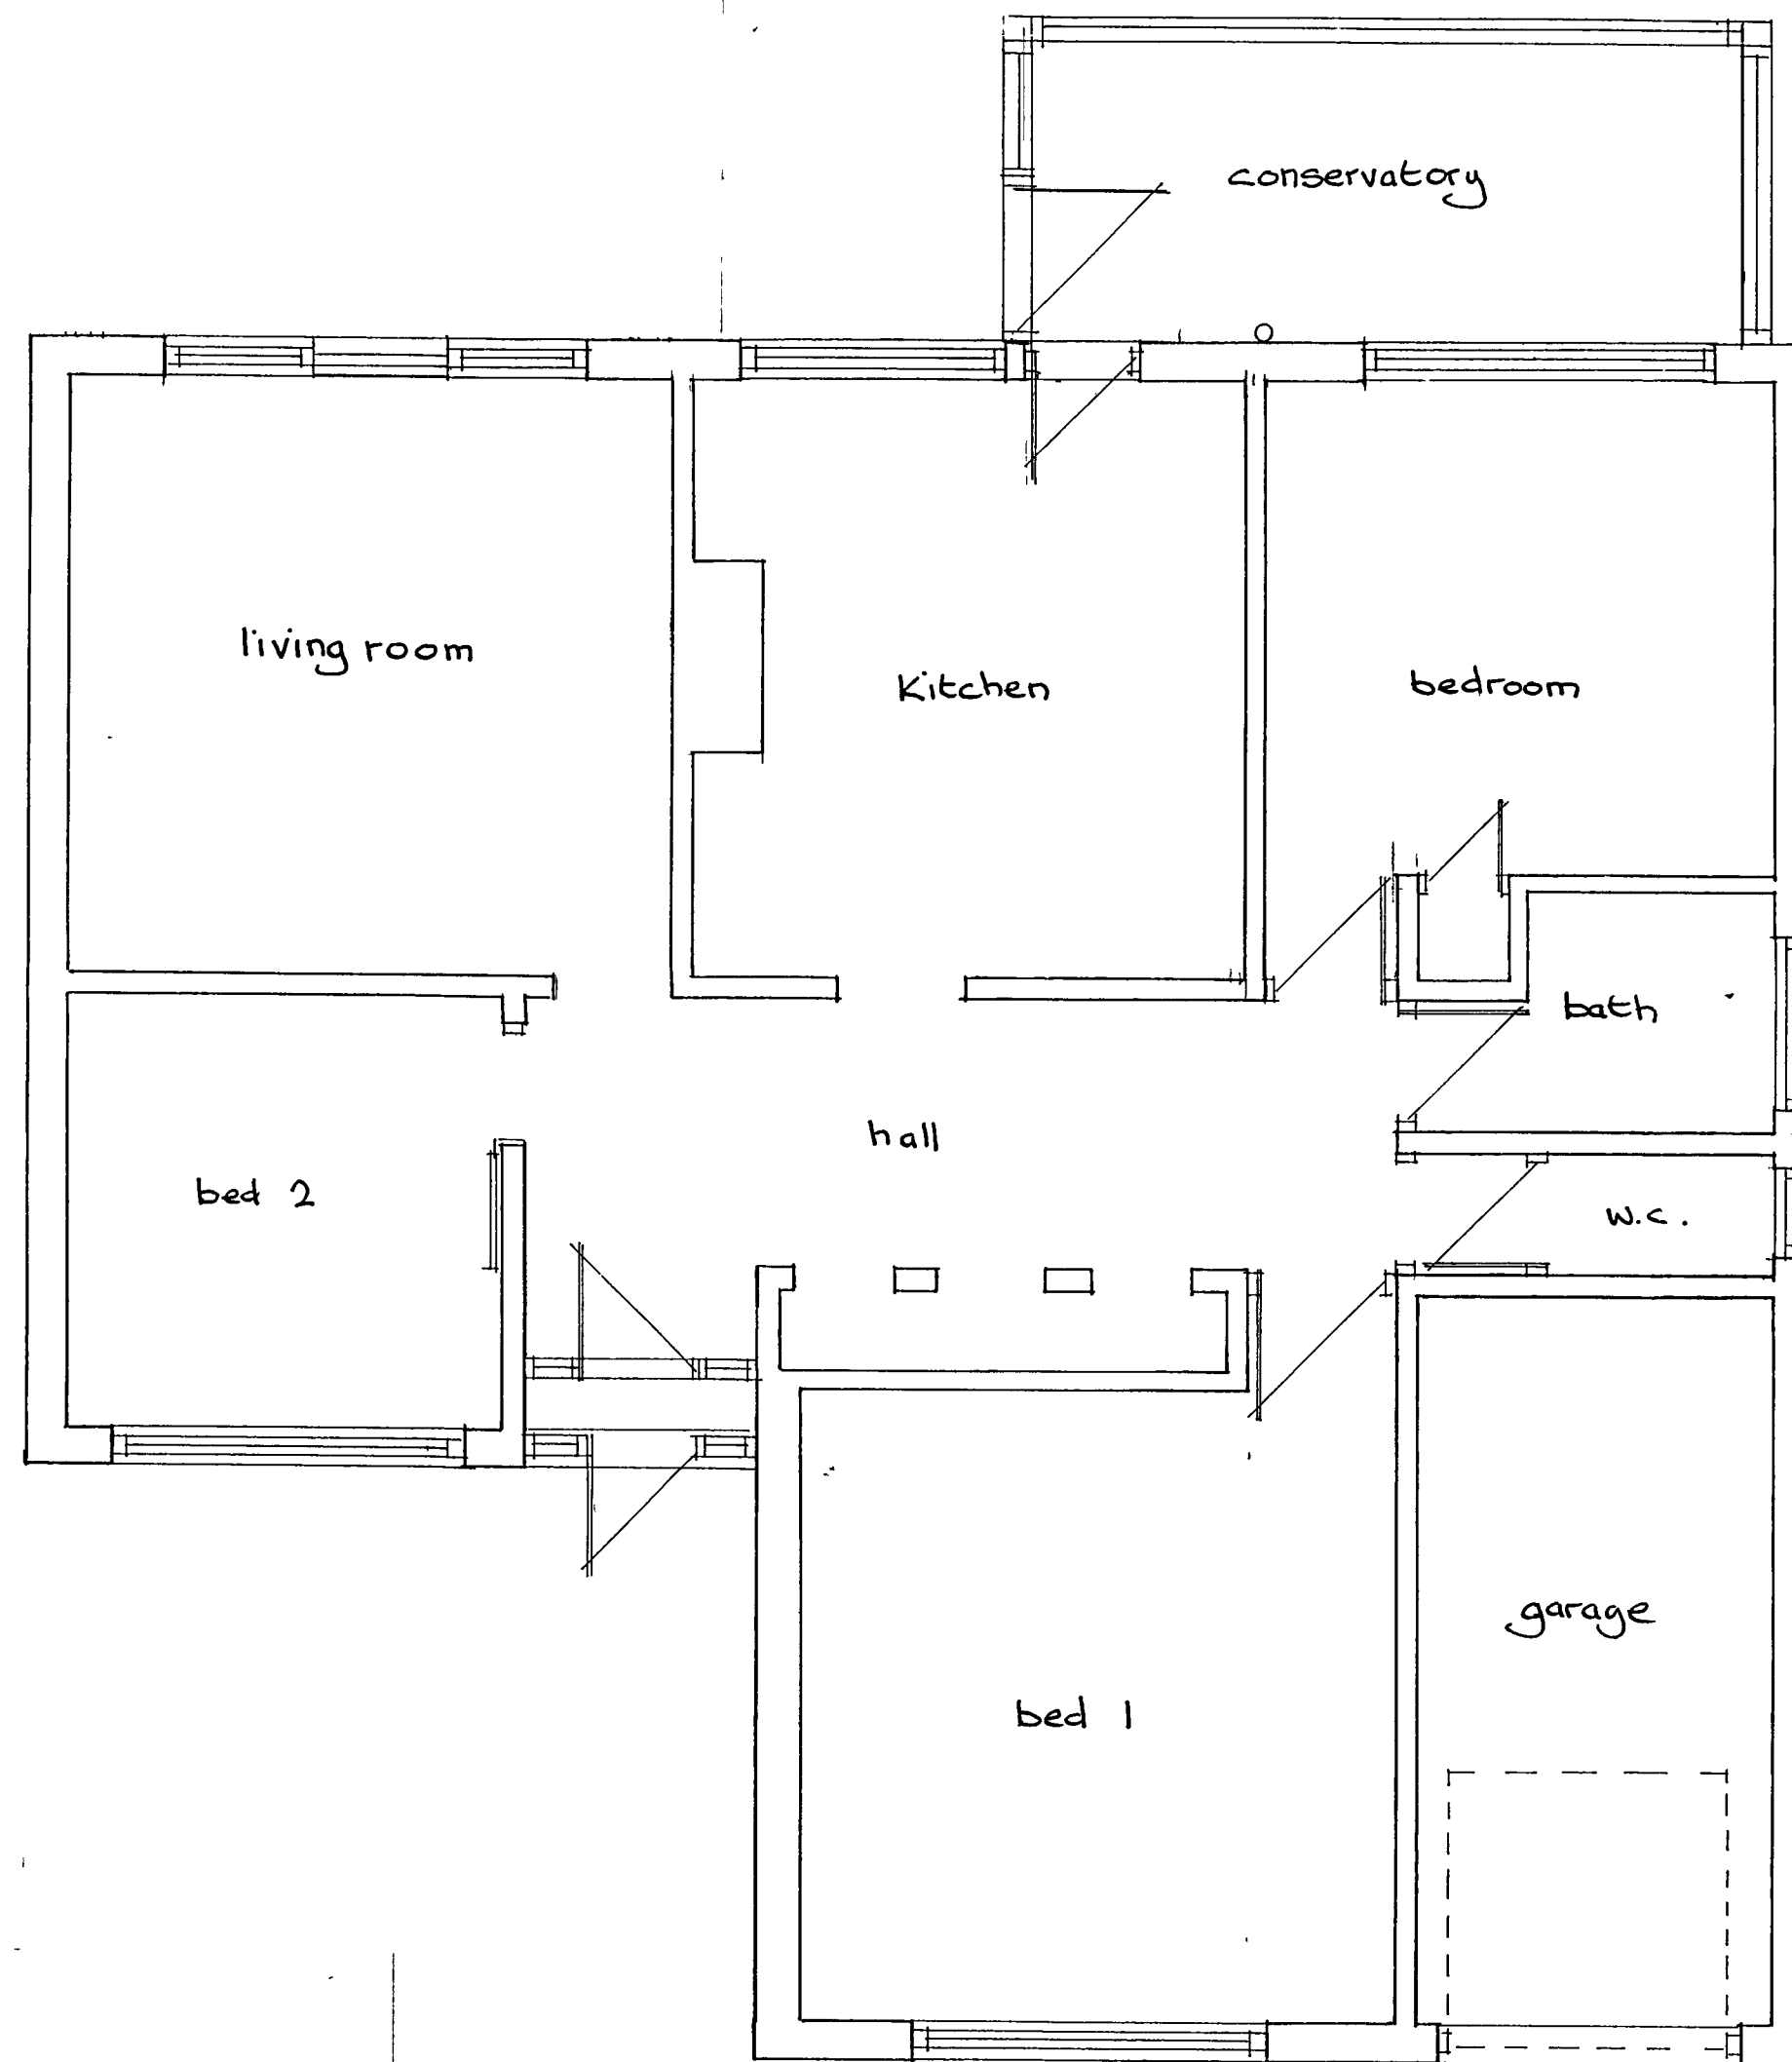

ground floor plan of existing
1:50