


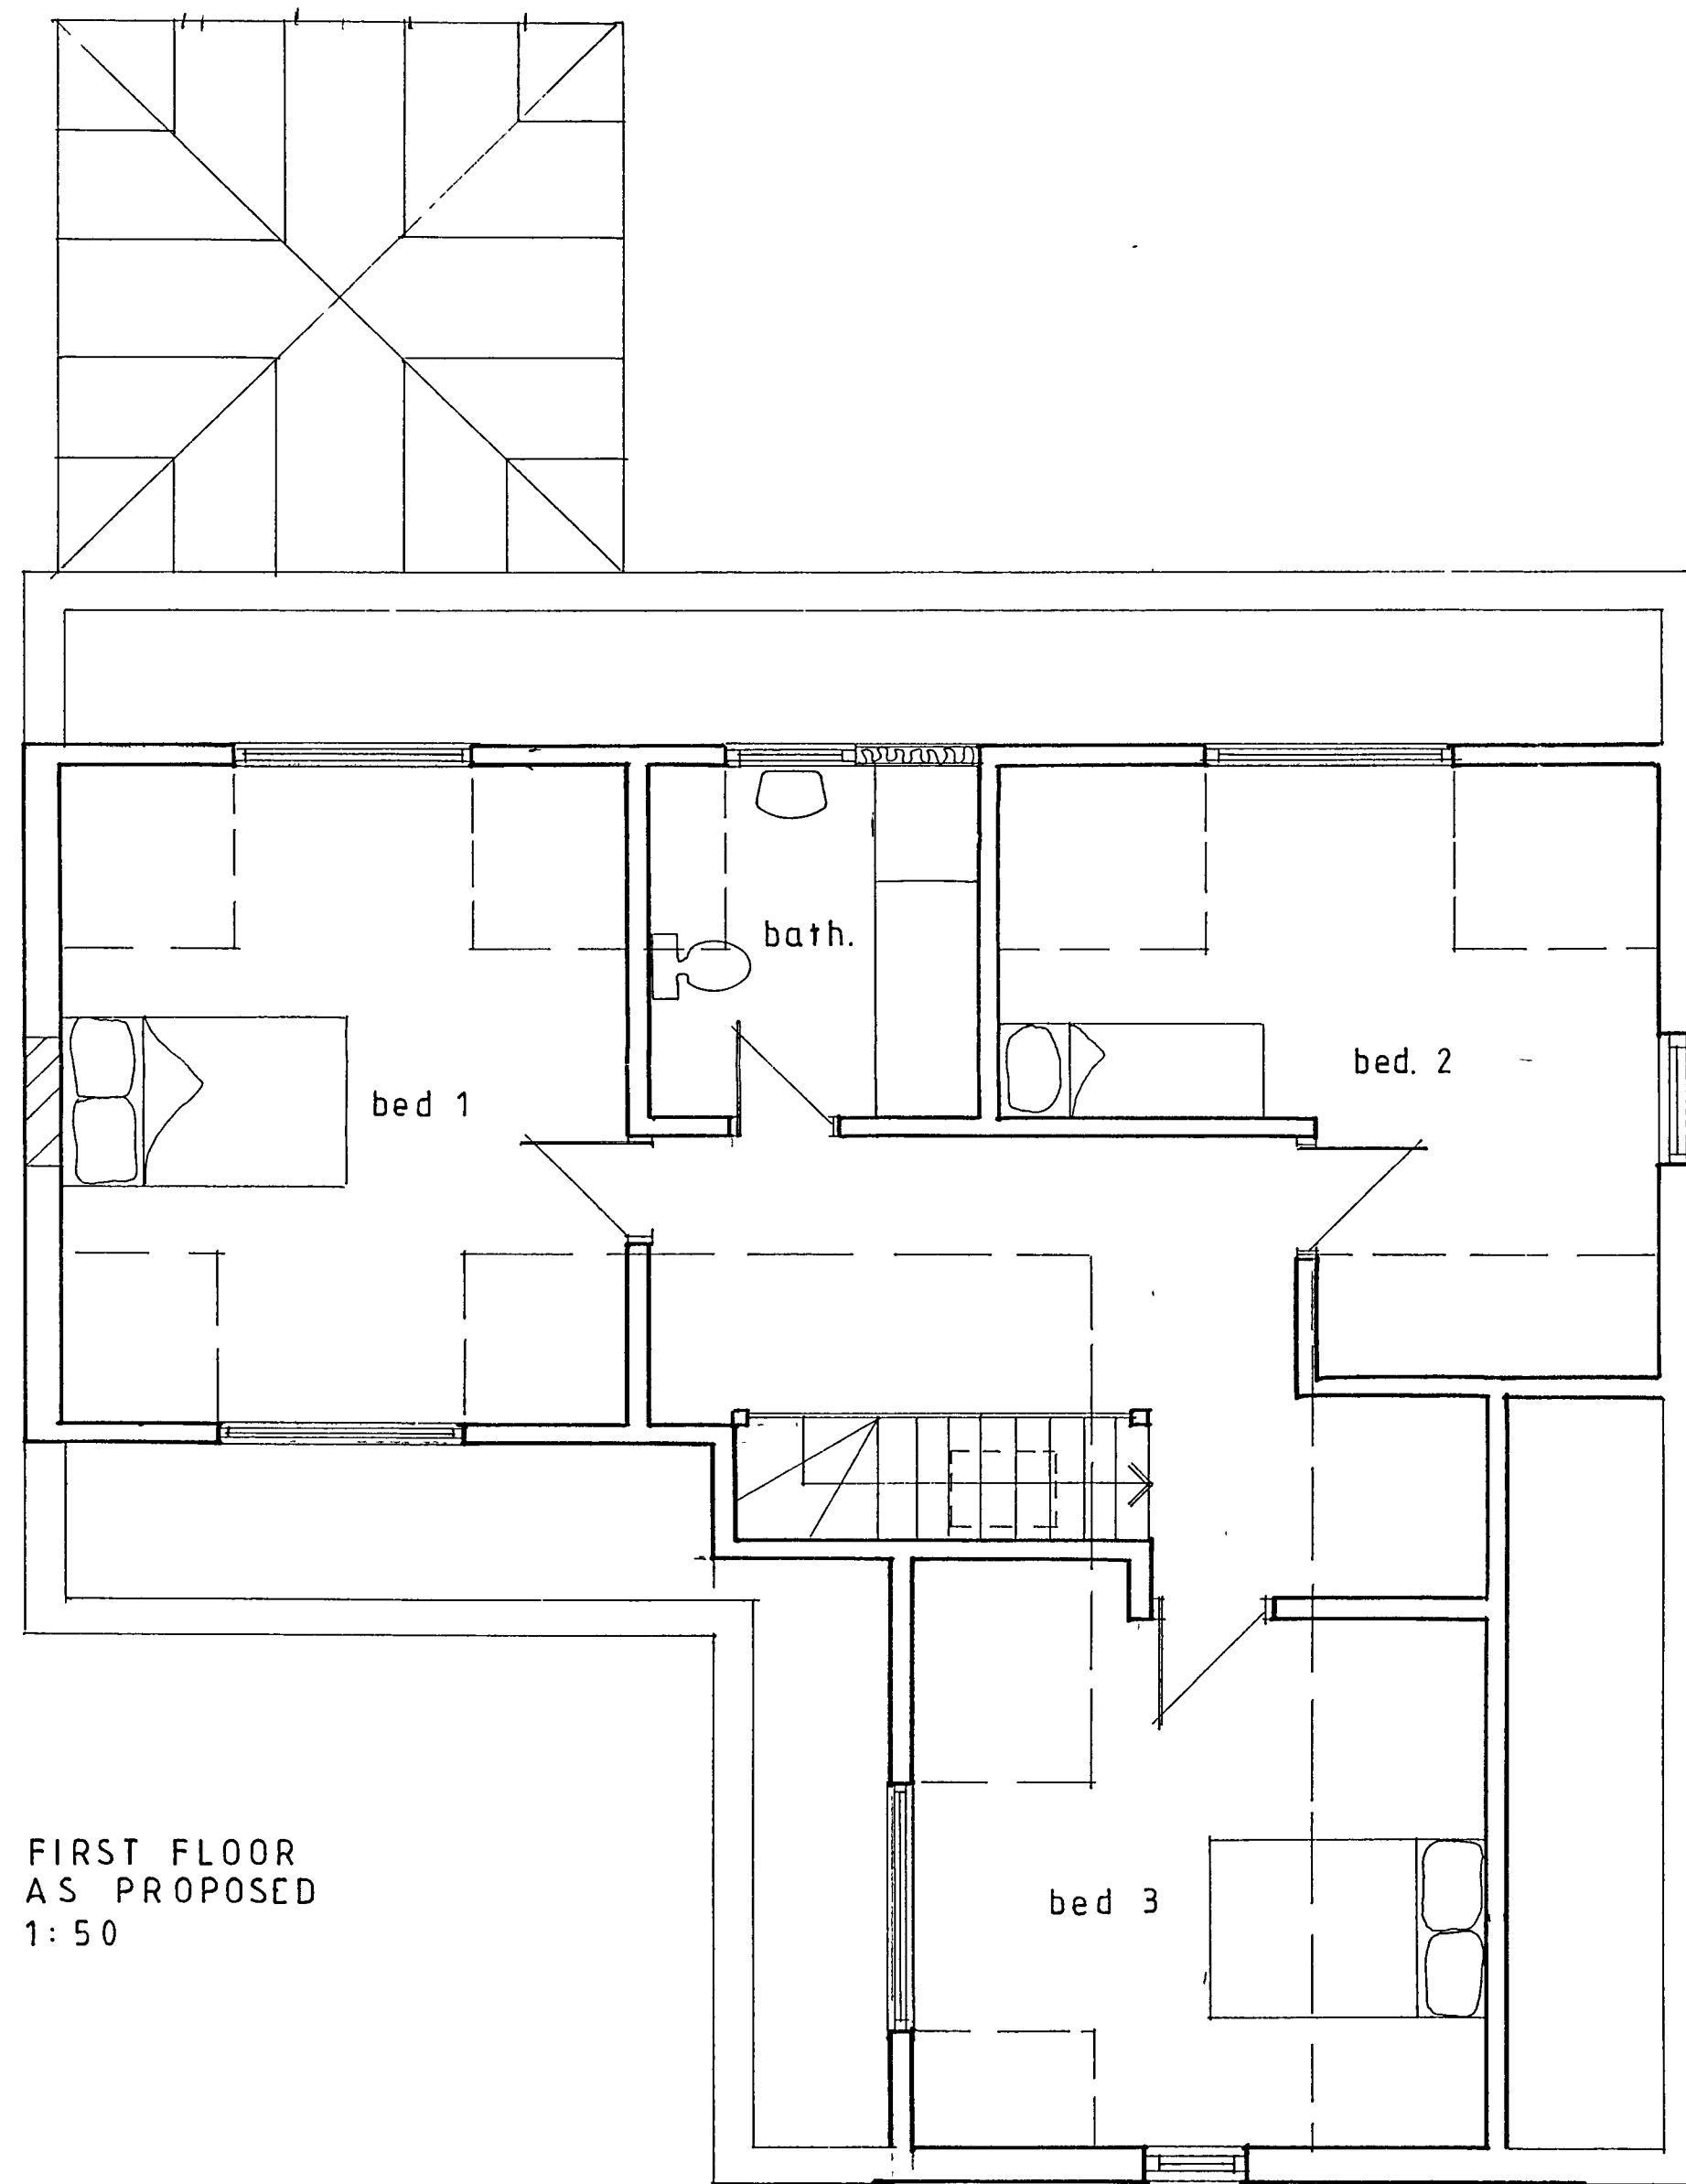

FIRST FLOOR
AS PROPOSED
1: 50