



NOTES
WRITTEN DIMENSIONS TO BE TAKEN IN PREFERENCE TO SCALE, AND ARE TO BE CHECKED ON SITE PRIOR TO COMMENCING WORK.
THIS DRAWING IS TO BE READ IN CONJUNCTION WITH ALL OTHER DRAWINGS AND SPECIFICATIONS.
NO PART OF THIS PROJECT OR DRAWINGS ARE TO BE REPRODUCED OR TRANSMITTED IN ANY FORM OR BY ANY MEANS, ELECTRONIC OR MECHANICAL, WITHOUT PERMISSION IN WRITING FROM THE PROJECT DESIGNER.
THIS DRAWING IS COPYRIGHT, AND SHOULD NOT BE USED OR REPRODUCED WITHOUT PERMISSION.
IT IS THE CONTRACTOR'S RESPONSIBILITY TO ENSURE COMPLIANCE WITH THE BUILDING REGULATIONS.

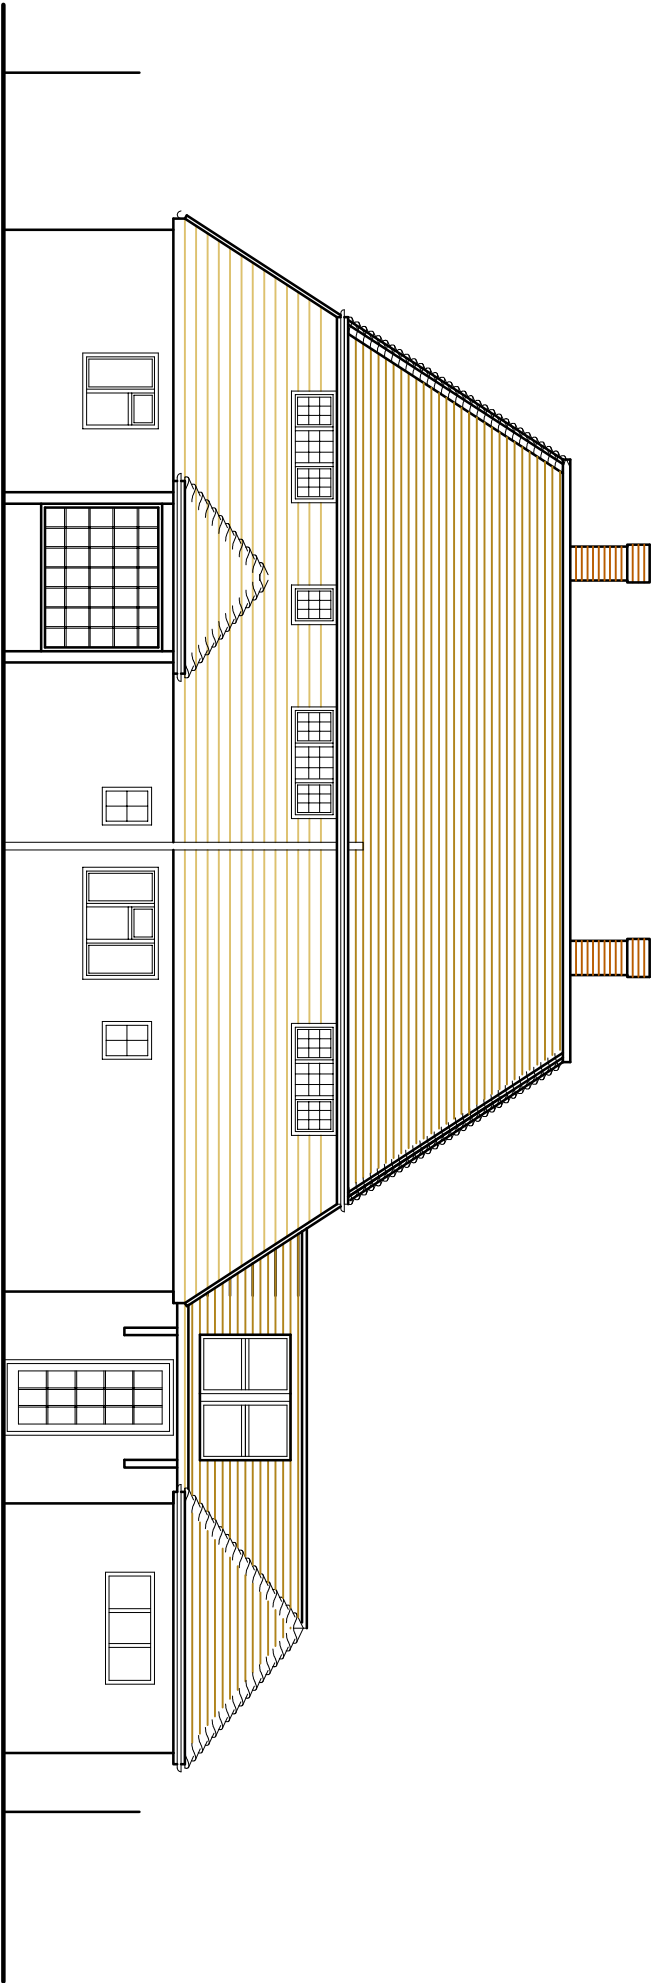

EXISTING FRONT (NORTH) ELEVATION

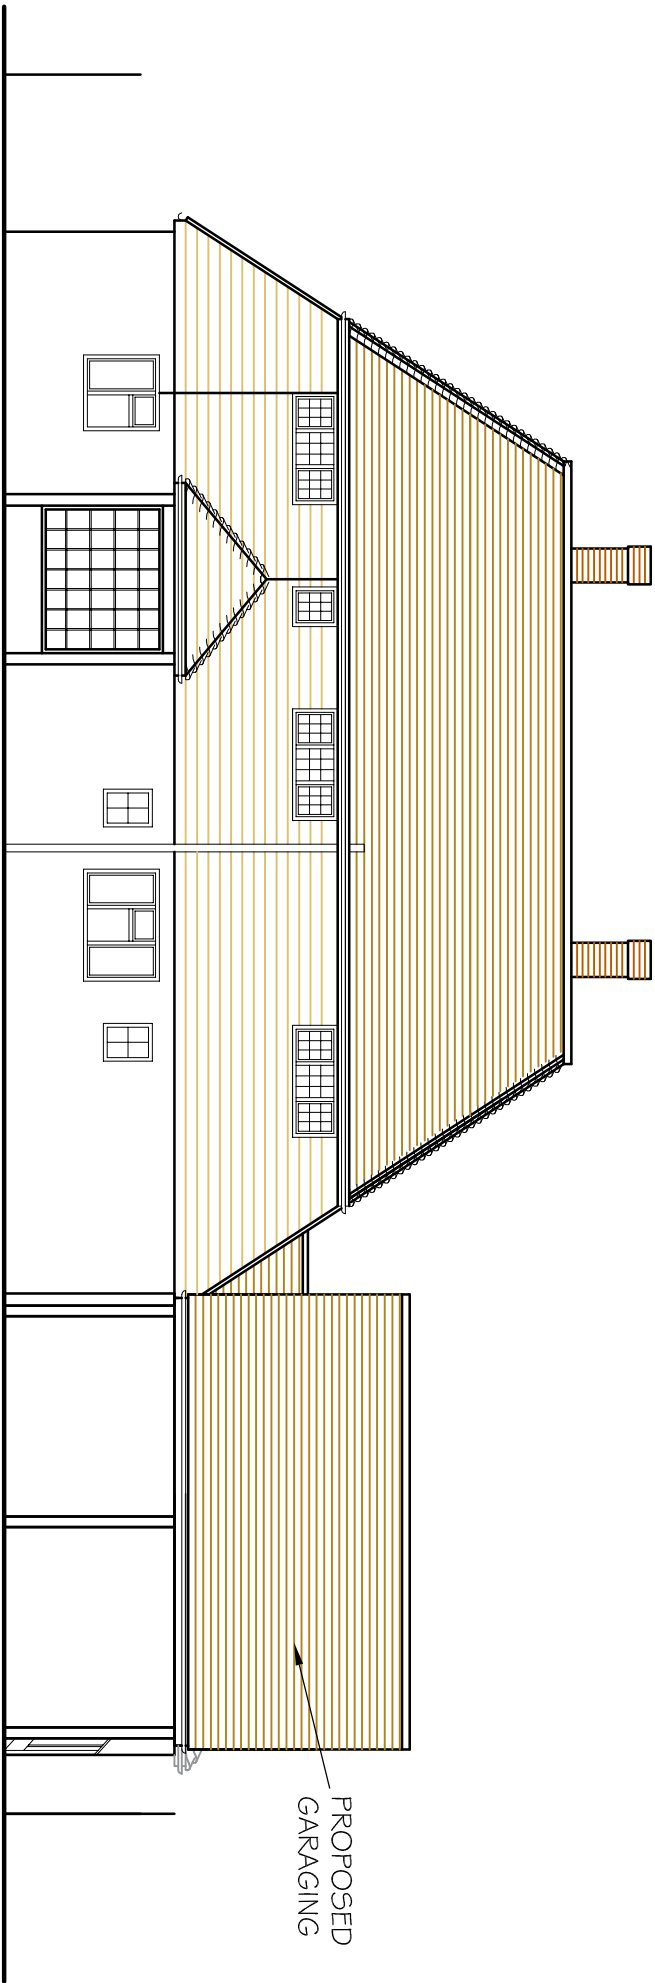

PROPOSED
GARAGING

PROPOSED FRONT (NORTH) ELEVATION

REV	DESCRIPTION	DATE
PROJECT		
1/04 MIDDLETON ROAD		
FELPHAM		
WEST SUSSEX		
DRAWING TITLE		
EXISTING AND PROPOSED FRONT		
ELEVATION		

SCALE	DRAWN BY	DATE
1:100 @A3	AP	OCT 17
DWG NO	REV.-	
721/01		

Unit 3b Woodhorn Business Centre
Woodhorn Lane
Oving Chichester
West Sussex PO20 2BX
Tel 01243 774764
www.sloaneandbrown.co.uk

