
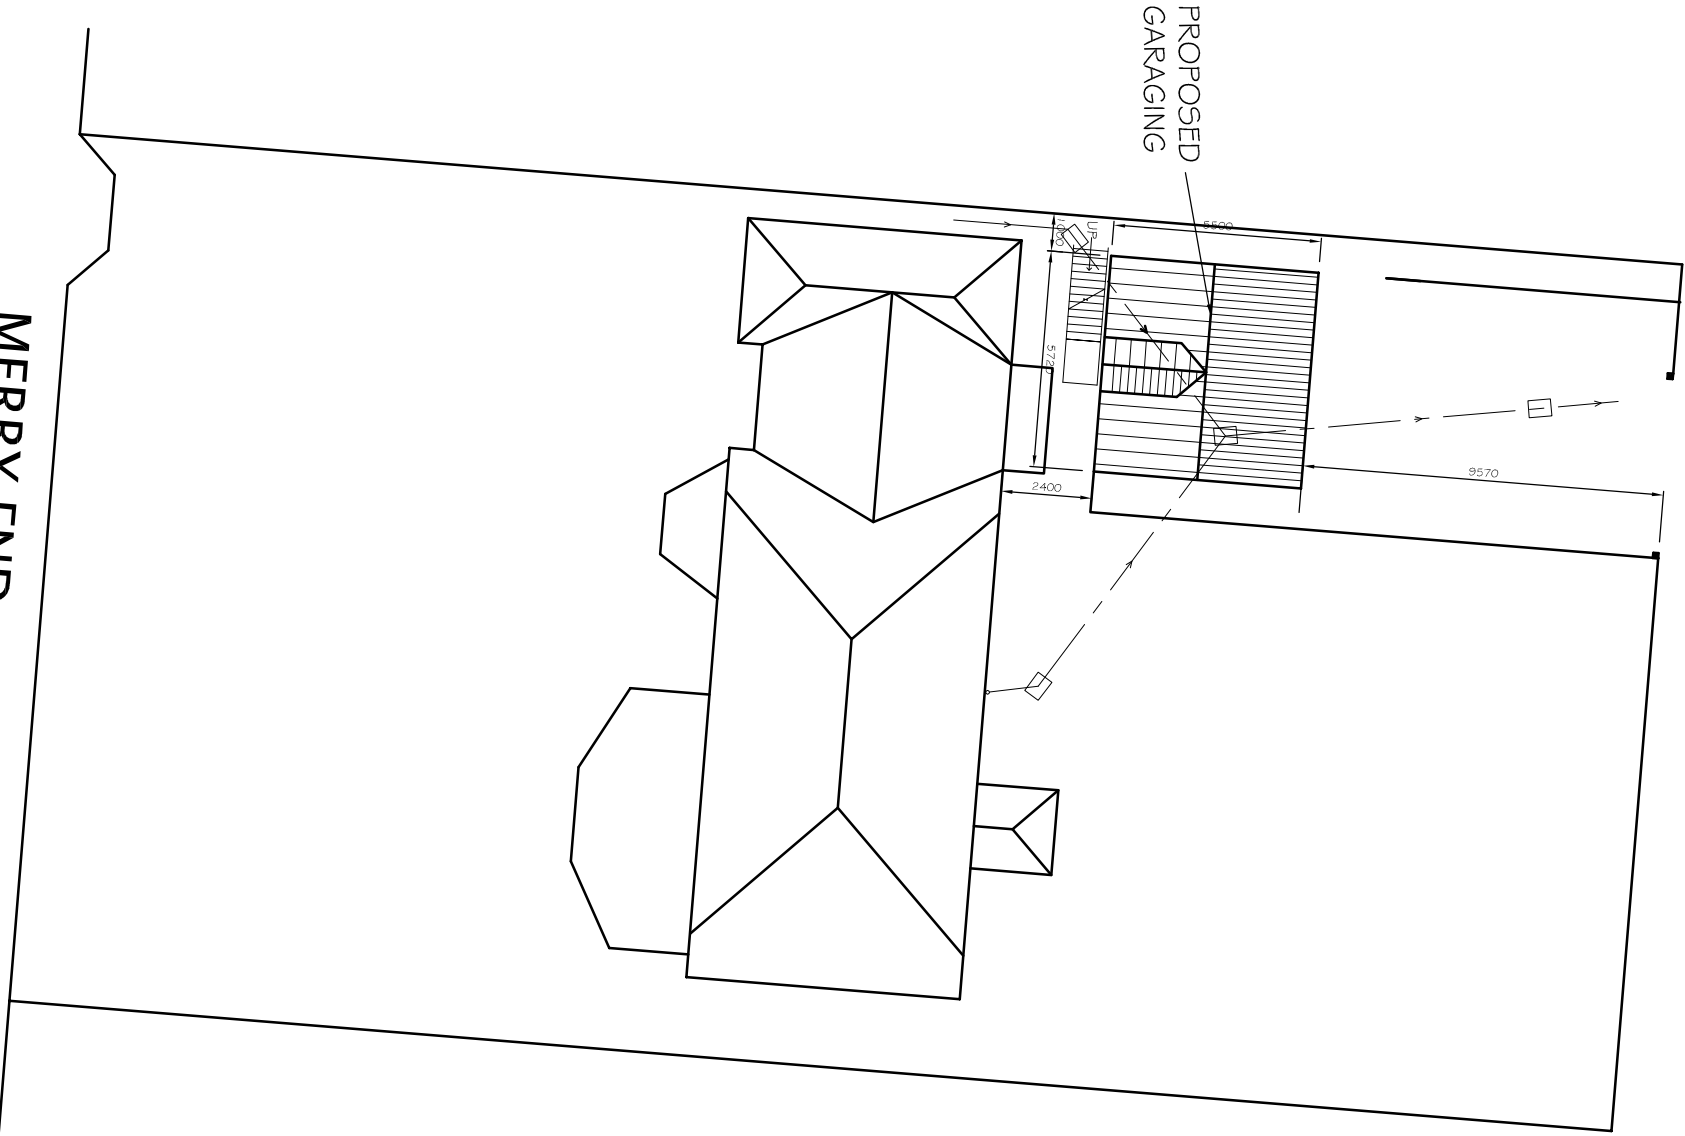


MIDDLETON ROAD

NOTES
WRITTEN DIMENSIONS TO BE TAKEN IN PREFERENCE TO SCALE, AND ARE TO BE CHECKED ON SITE PRIOR TO COMMENCING WORK.
THIS DRAWING IS TO BE READ IN CONJUNCTION WITH ALL OTHER DRAWINGS AND SPECIFICATIONS.
NO DIMENSIONS ARE TO BE COPIED.
ANY DIMENSIONS ARE TO BE REFERRED IMMEDIATELY TO THE PROJECT DESIGNER.
THIS DRAWING IS COPYRIGHT, AND SHOULD NOT BE USED OR REPRODUCED WITHOUT PERMISSION.
IT IS THE CONTRACTOR'S RESPONSIBILITY TO ENSURE COMPLIANCE WITH THE BUILDING REGULATIONS.

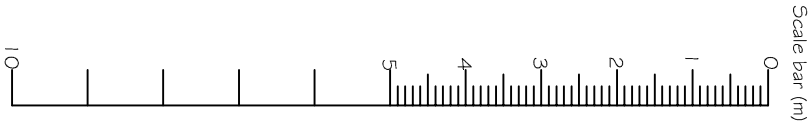

B	MINOR AMENDMENT	12.10.17
A	GARAGE POSITION AMENDED	04.10.17
REV	DESCRIPTION	DATE

PROJECT
104 MIDDLETON ROAD
FELPHAM
WEST SUSSEX

DRAWING TITLE
PROPOSED SITE LAYOUT

SCALE	DRAWN BY	DATE
1:200 @A3	AP	OCT 17
DWG NO	721/03	REV. B

Unit 3b Woodhorn Business Centre
Woodhorn Lane
Oving Chichester
West Sussex PO20 2BX
Tel 01243 774764
www.sloaneandbrown.co.uk

