

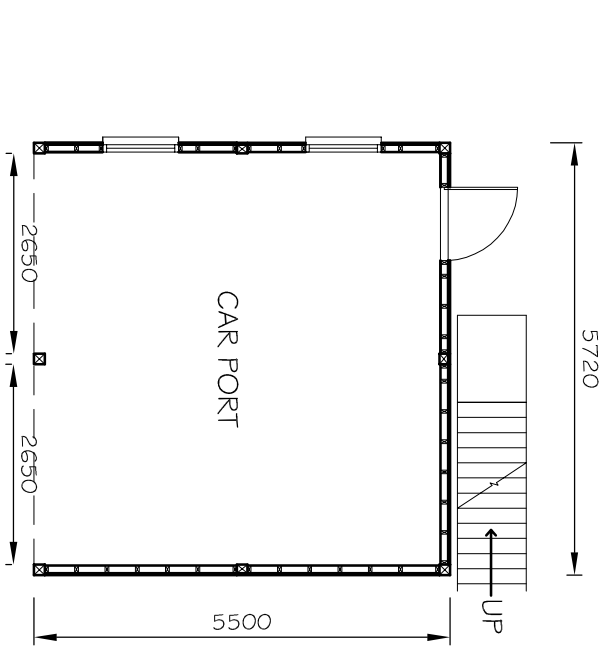


NOTES
WRITTEN DIMENSIONS TO BE TAKEN IN PREFERENCE TO SCALE, AND ARE TO BE CHECKED ON SITE PRIOR TO COMMENCING WORK. THIS DRAWING IS TO BE READ IN CONJUNCTION WITH ALL OTHER DRAWINGS AND TO BE USED TO COLLECT DIMENSIONS. ANY DIMENSIONS ARE TO BE REFERRED IMMEDIATELY TO THE PROJECT DESIGNER. THIS DRAWING IS COPYRIGHT, AND SHOULD NOT BE USED OR REPRODUCED WITHOUT PERMISSION. IT IS THE CONTRACTOR'S RESPONSIBILITY TO ENSURE COMPLIANCE WITH THE BUILDING REGULATIONS.

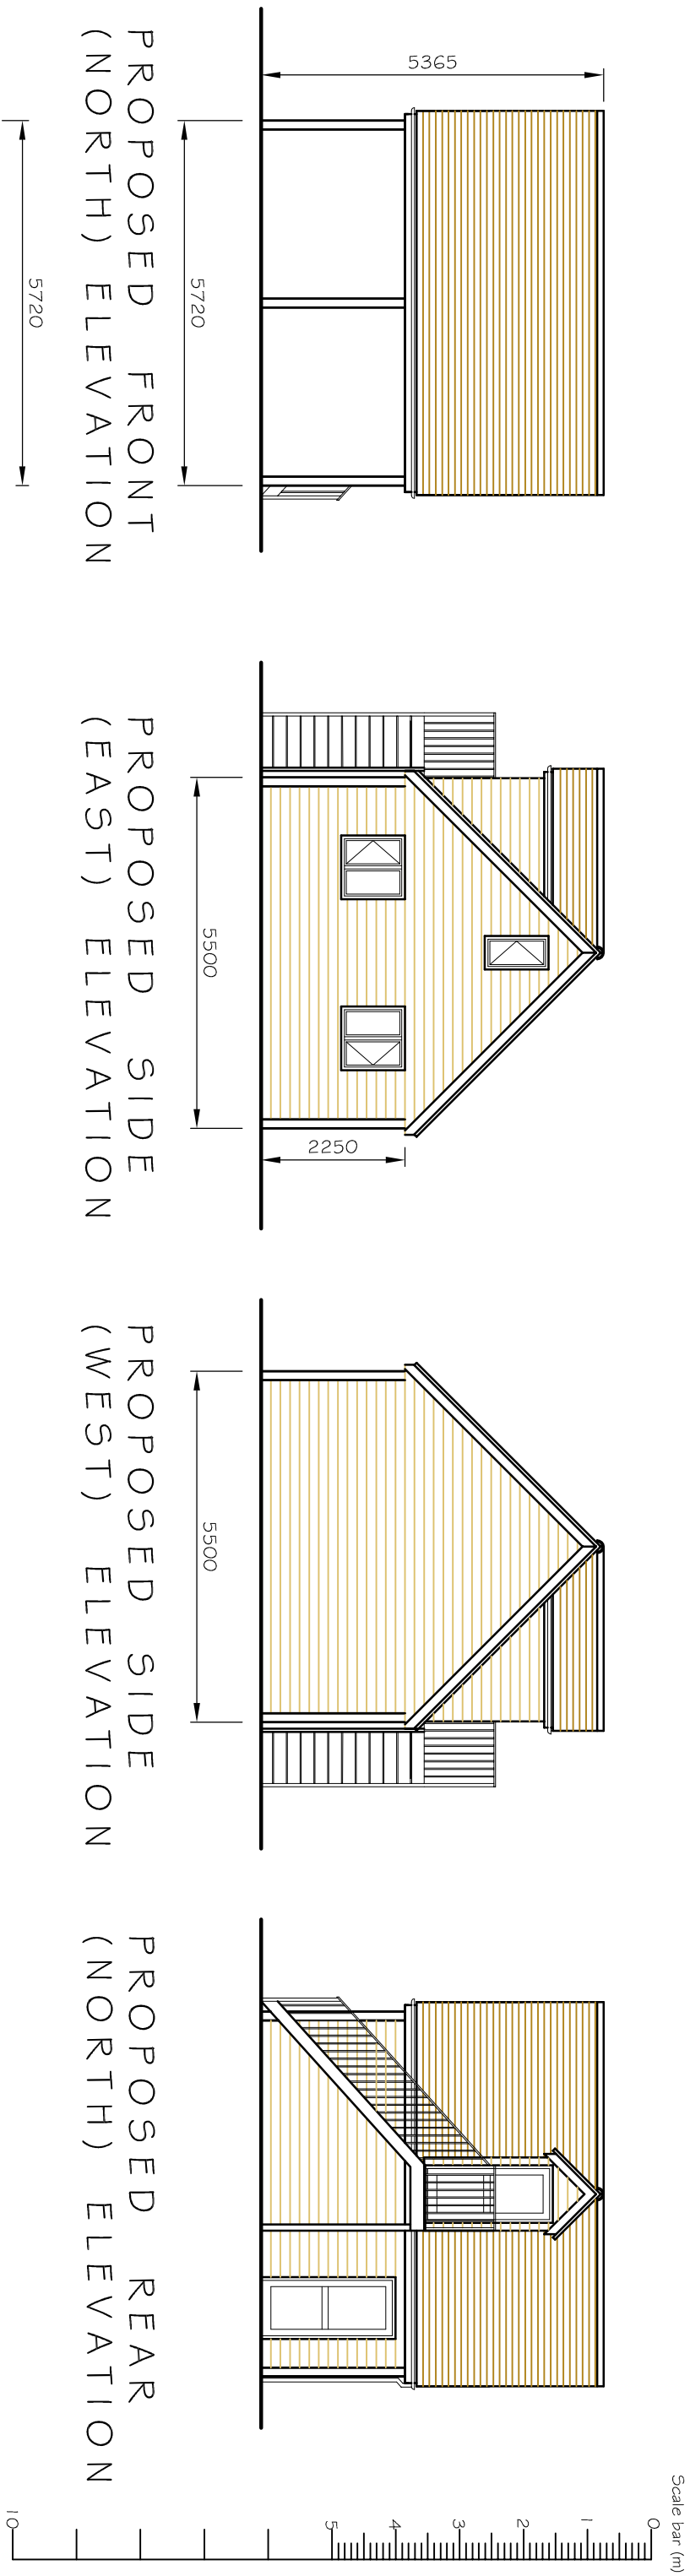

PROPOSED GROUND
FLOOR

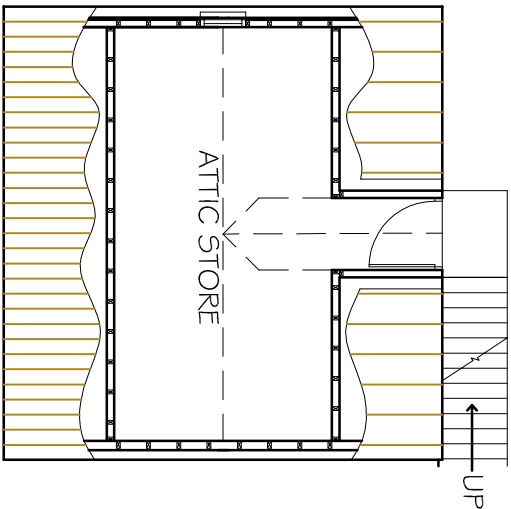

PROPOSED FIRST
FLOOR

A. RIDGE HEIGHT DIMENSION CORRECTED 17.11.17
REV DESCRIPTION DATE

PROJECT
104 MIDDLETON ROAD
FELPHAM
WEST SUSSEX

DRAWING TITLE
NEW GARAGING - PROPOSED PLANS
AND ELEVATIONS

SCALE 1:100 @A3
DRAWN BY AP
DATE OCT 17
DWG NO 721/02
REV. A

Unit 3b Woodhorn Business Centre
Woodhorn Lane
Oving Chichester
West Sussex PO20 2BX
Tel 01243 774764
www.sloaneandbrown.co.uk

