


Key

- Existing walls
- Proposed walls
- Demolition

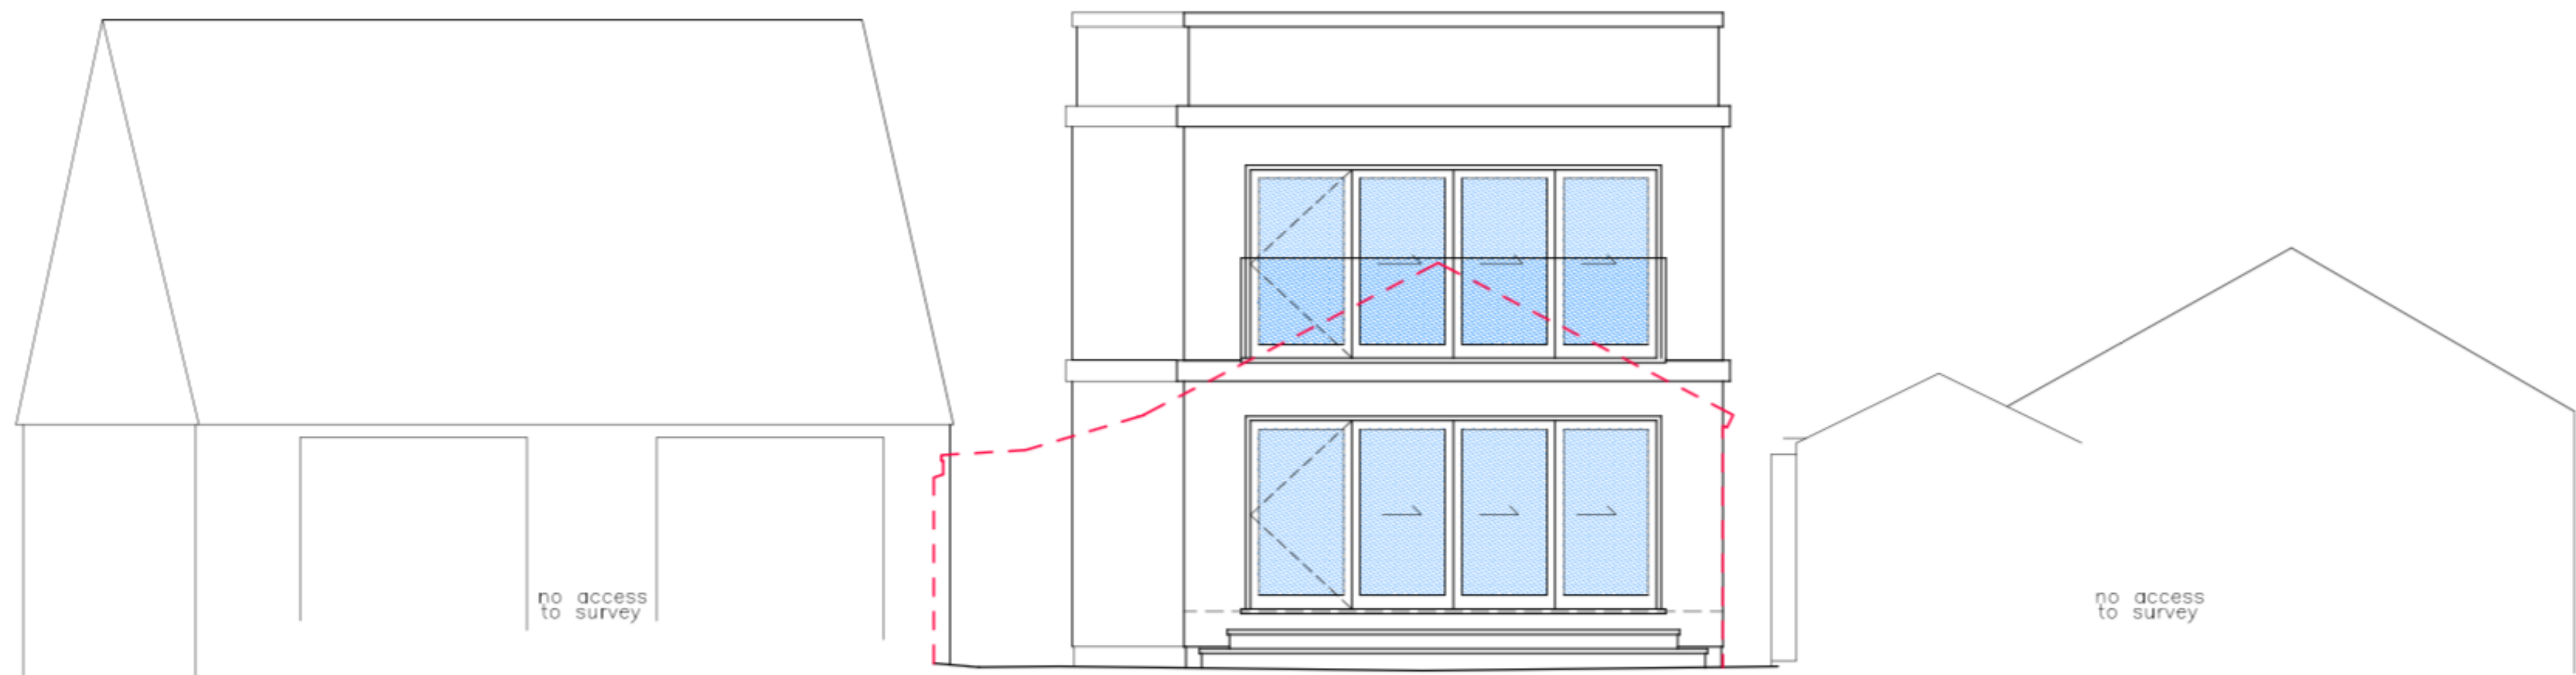

PROPOSED SOUTH ELEVATION @ 1:100



PROPOSED NORTH ELEVATION @ 1:100