

EXISTING GROUND FLOOR PLAN

SUSSEX BUILDING CONSULTANCY LIMITED

9 ANCTON CLOSE, MIDDLETON ON SEA,
BOGNOR REGIS, WEST SUSSEX.

SCALE - 1/50 REV - DATE - 27/06/2018




partner
LABC

3 NORTHCOTE ROAD
BOGNOR REGIS
PO21 3LZ
TEL/FAX - (01243) 5861379

Boundary position to be confirmed on site.

Estimated position of 450 mm diameter surface
water land drain set at approximately 2.5 - 3.0
metres below ground level.

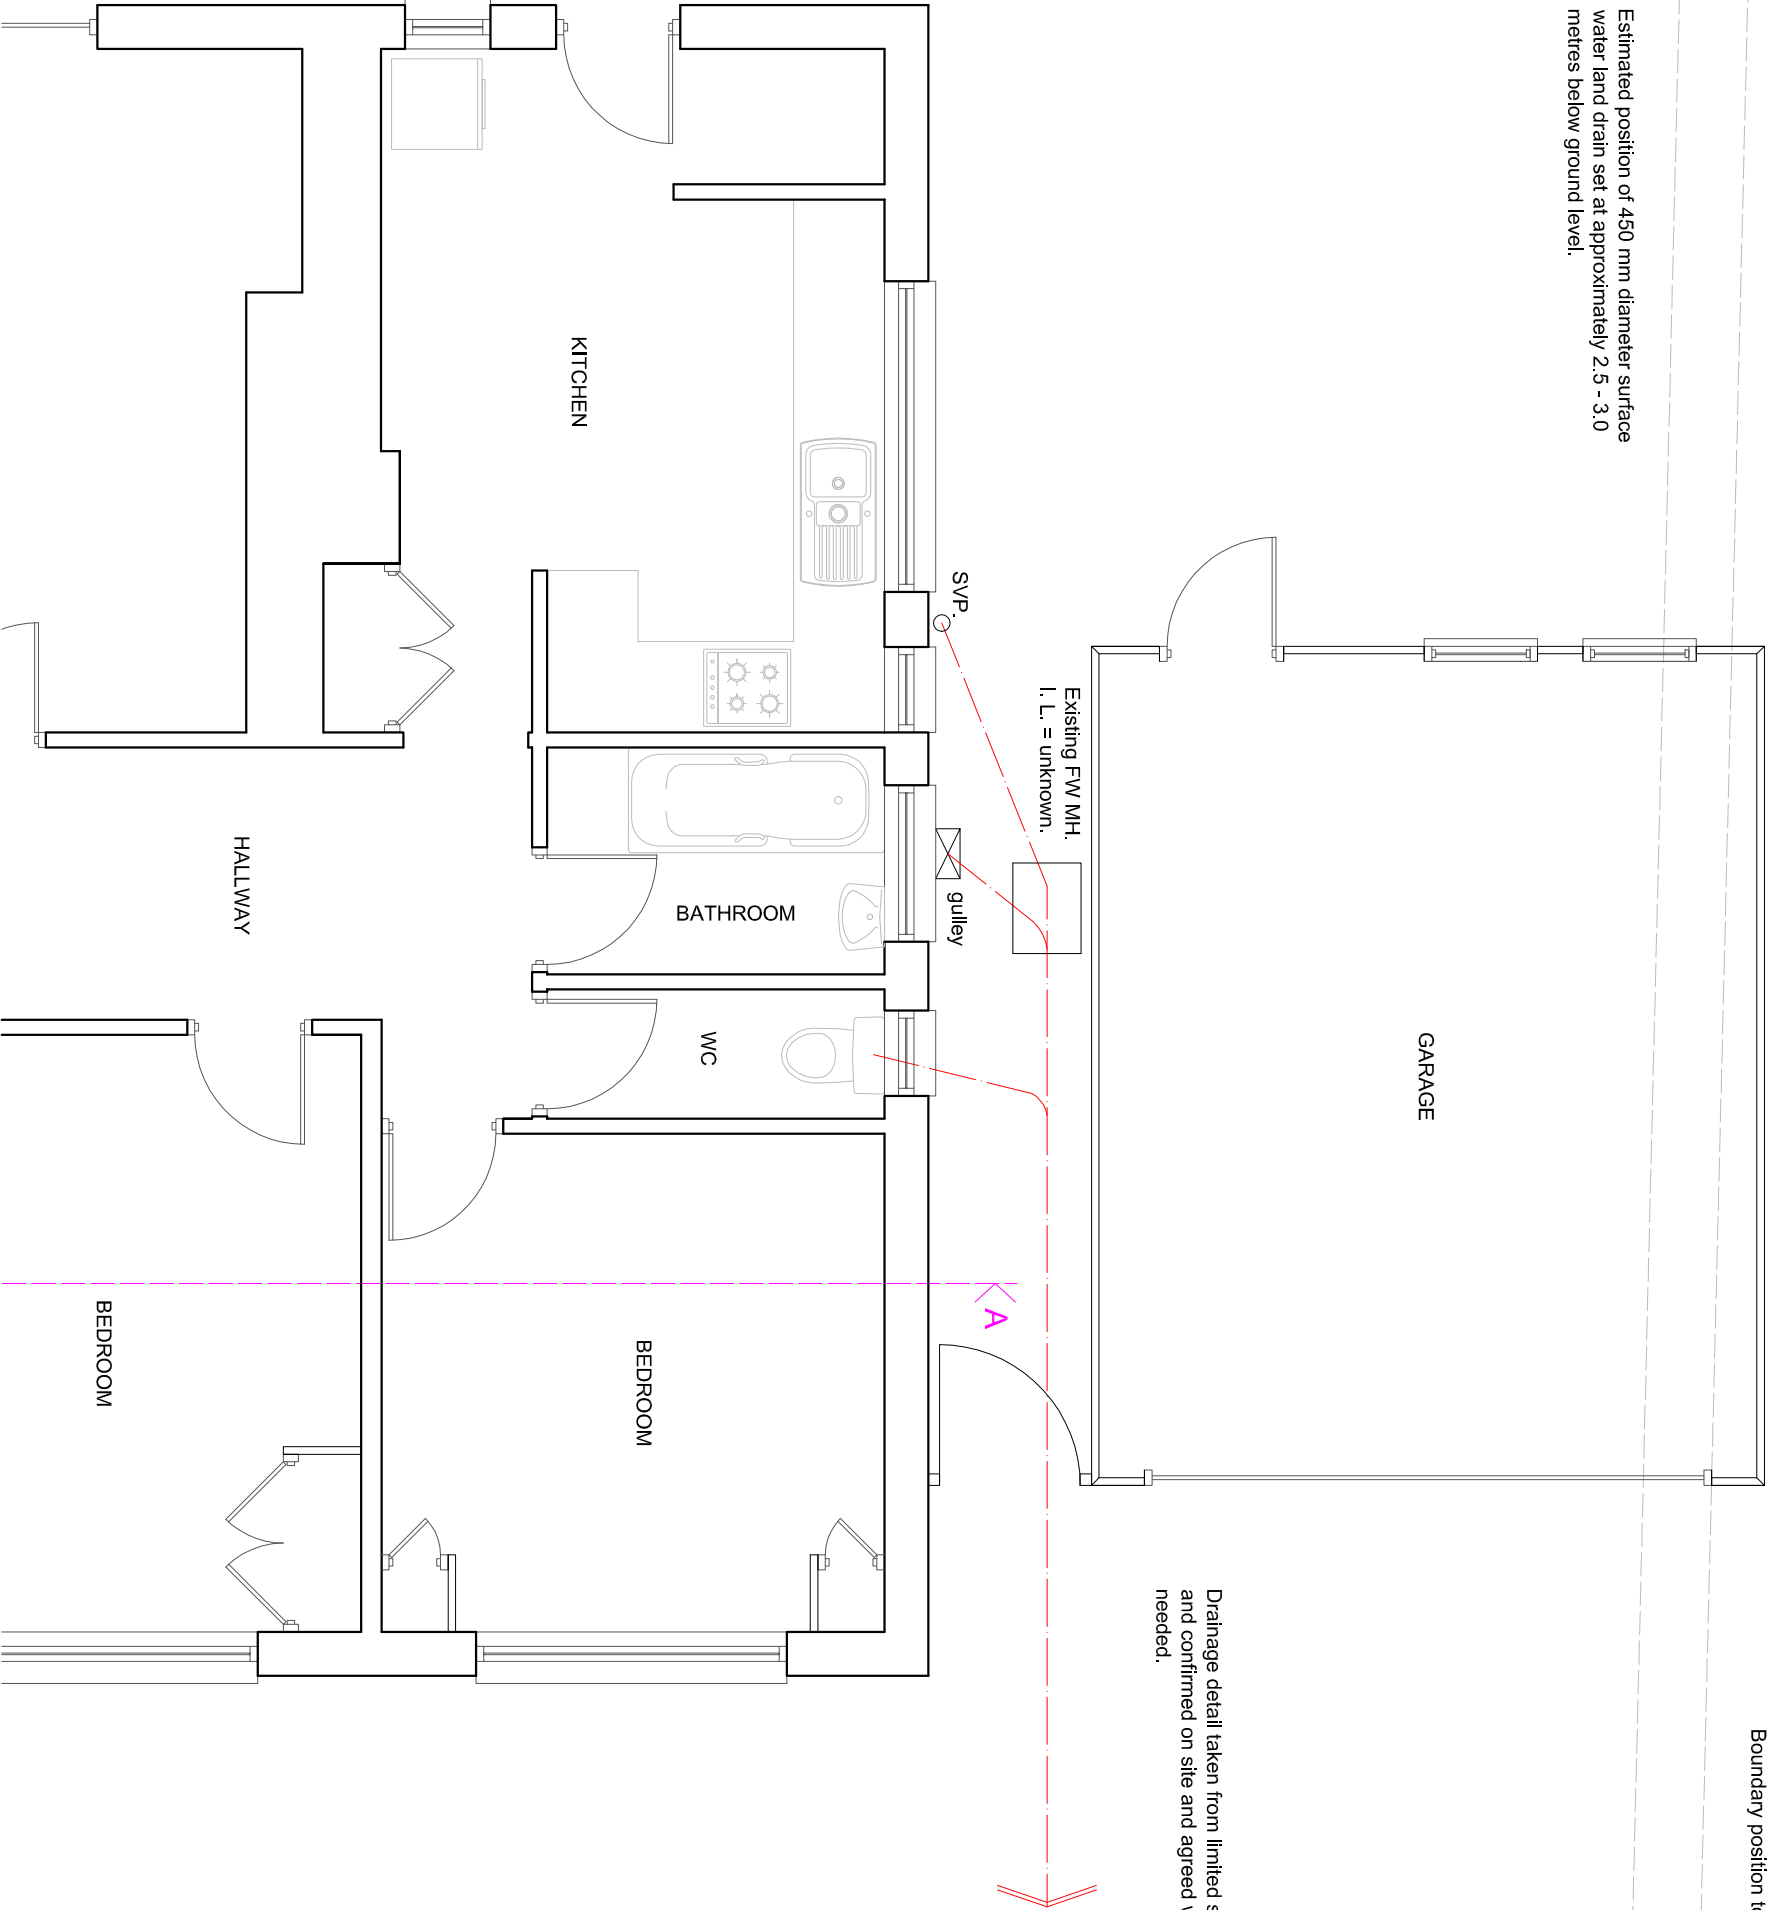

Drainage detail taken from limited survey - to be exposed
and confirmed on site and agreed with Building Control if
needed.