



Proposed Street Scene

1:200 @ A1

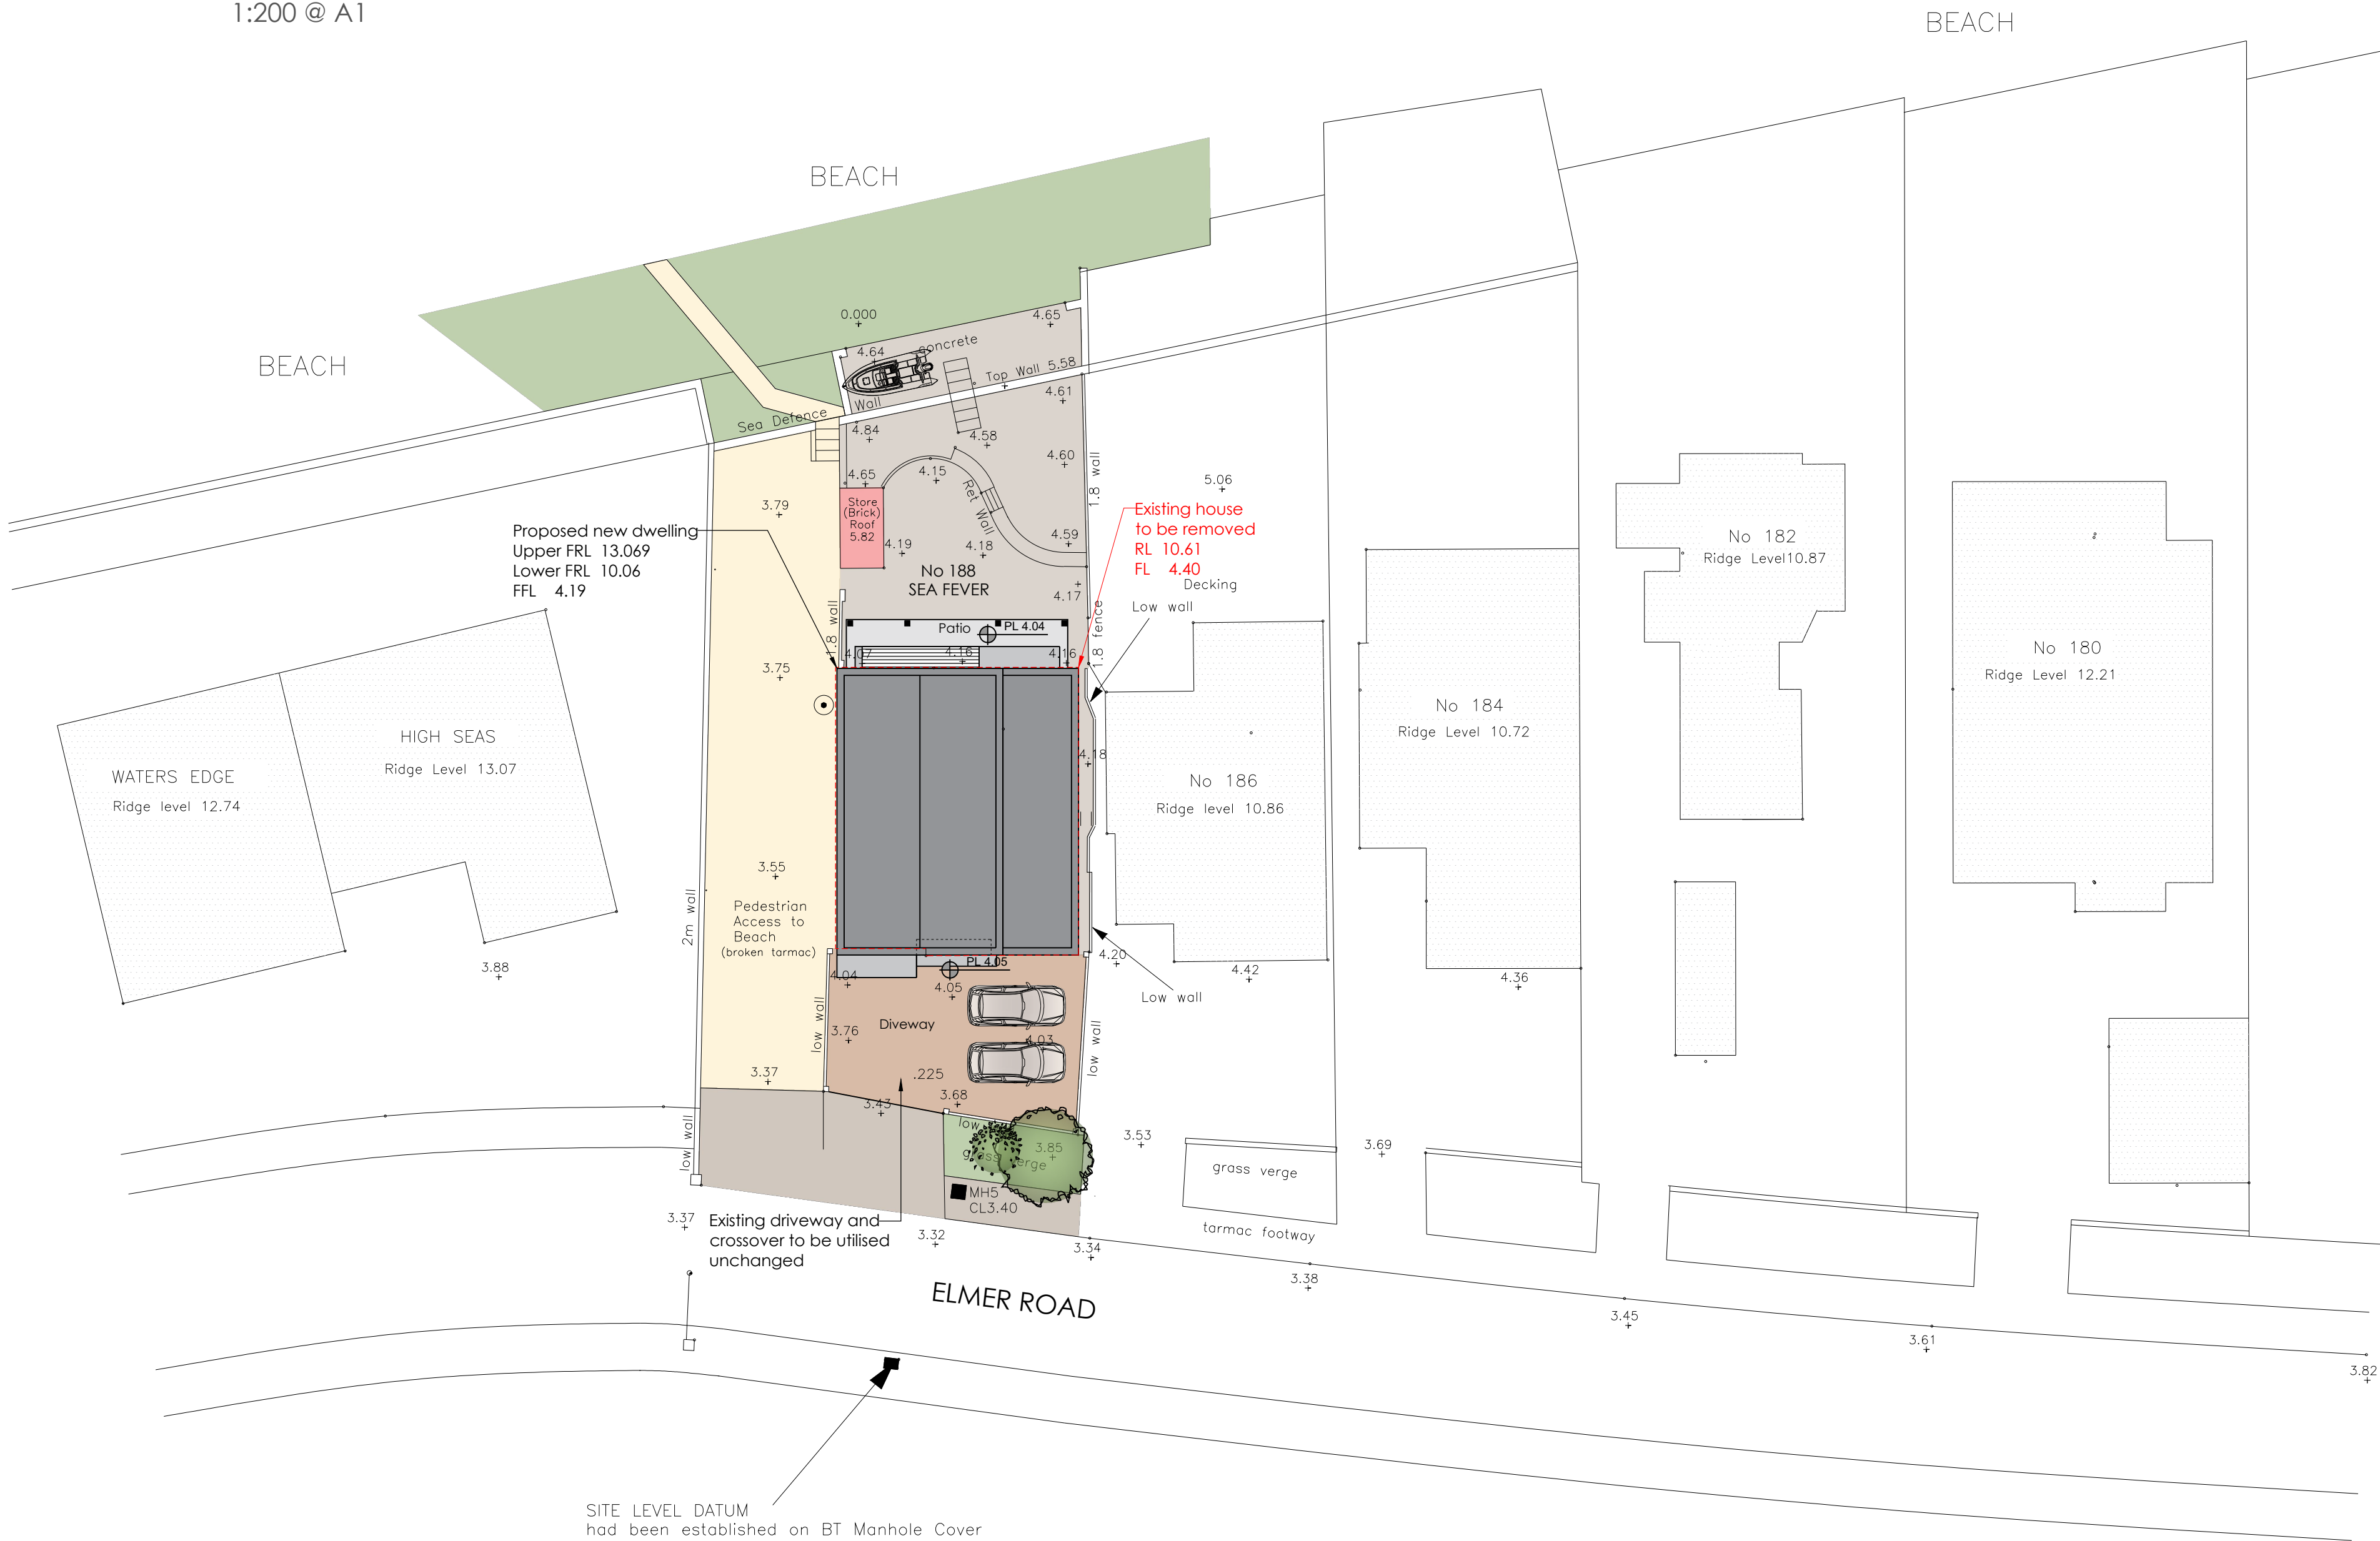


Proposed Block Plan

1:200 @ A1

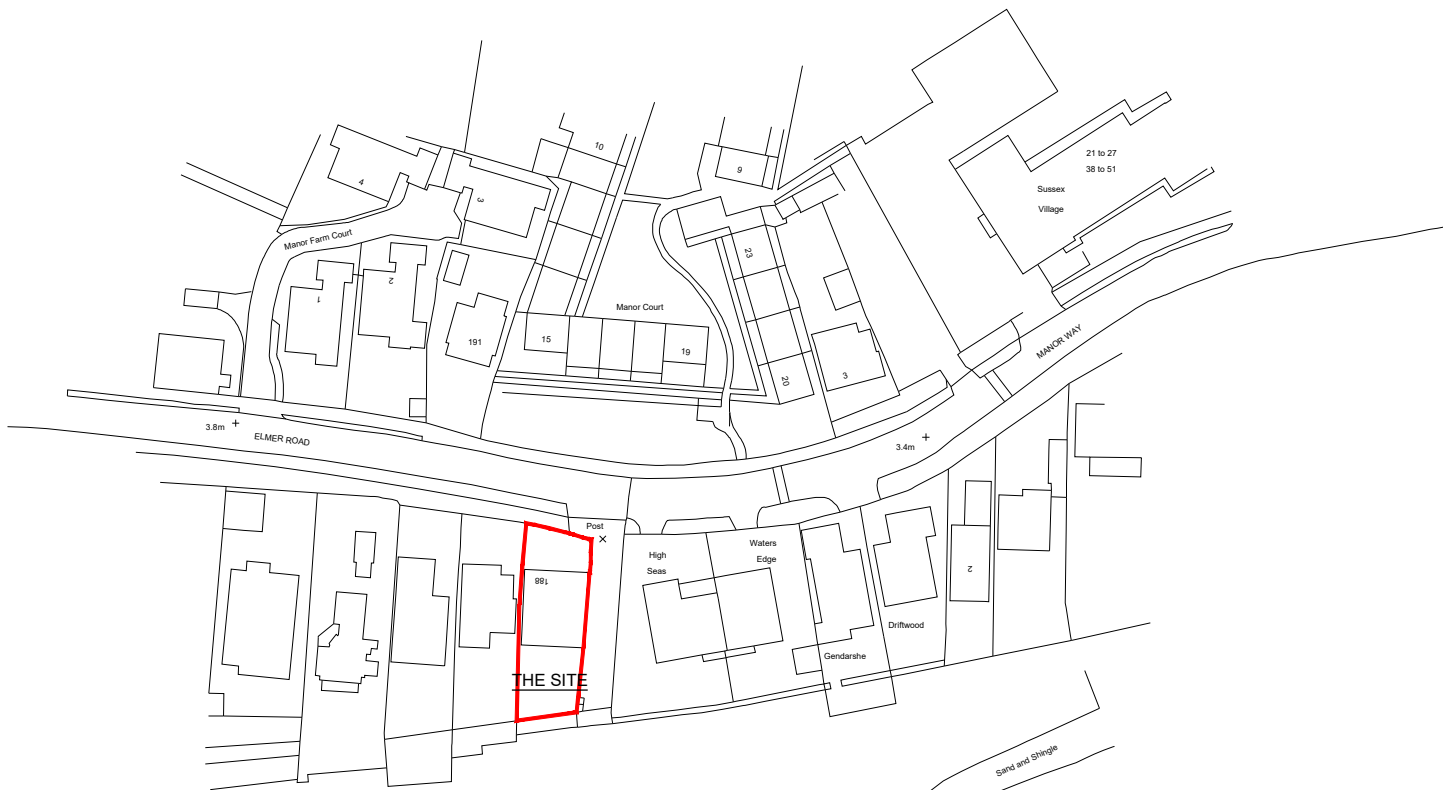

Location Plan

Area: 331.3m²
1:1250 @ A1

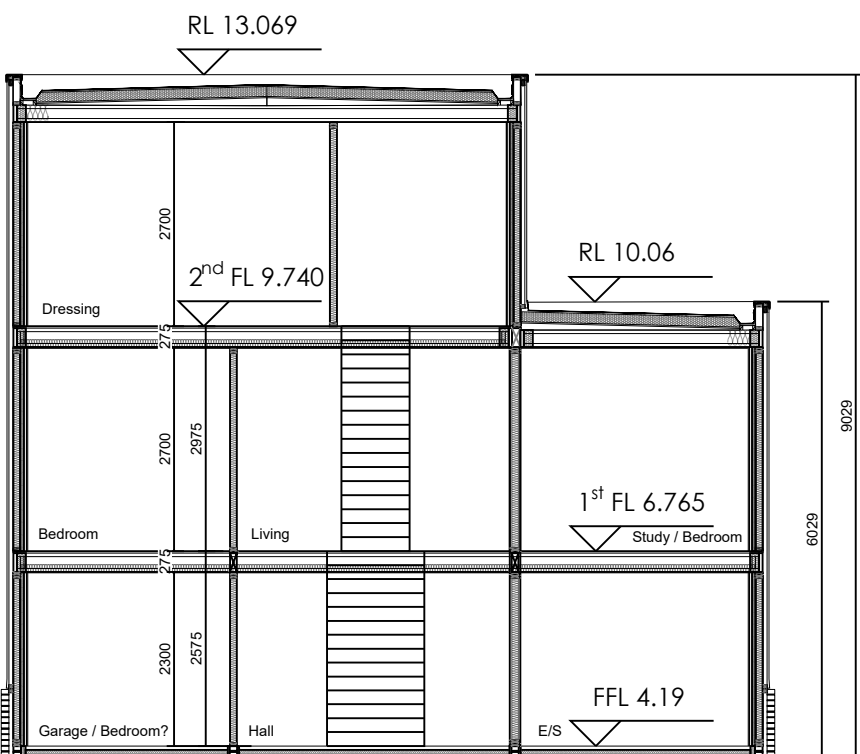

Basic Section A-A

Basic Section A-A

1:100 @ A1

REV	DATE	BY	REVISION NOTES
B	20-07-21	AS	Section A-A with FFLs updated. Block plan rendered.
A	13-07-21	AS	Section A-A with FFLs added. Block plan rendered.

Suite 2, Clare Hall,
St Ives Business Park,
Parsons Green,
St Ives,
Cambs, PE27 4WY

© COPYRIGHT

Tel: 01480 494999
Email: enquiries@planningandarchitecture.co.uk
Web: www.planningandarchitecture.co.uk

PARTNERS
in PLANNING
and ARCHITECTURE

PROJECT
Proposed new dwelling at
Seafever, 188 Elmer Road,
Bognor Regis, West Sussex,
PO22 6JA

CLIENT
Mr and Mrs Caplin

DRAWING TITLE
Proposed Block Plan and Street Scene

DRAWN BY
AS

DATE
06/05/21

SCALE
1:200 @ A1

DWG. NO.
18-070-101

REV.
B