


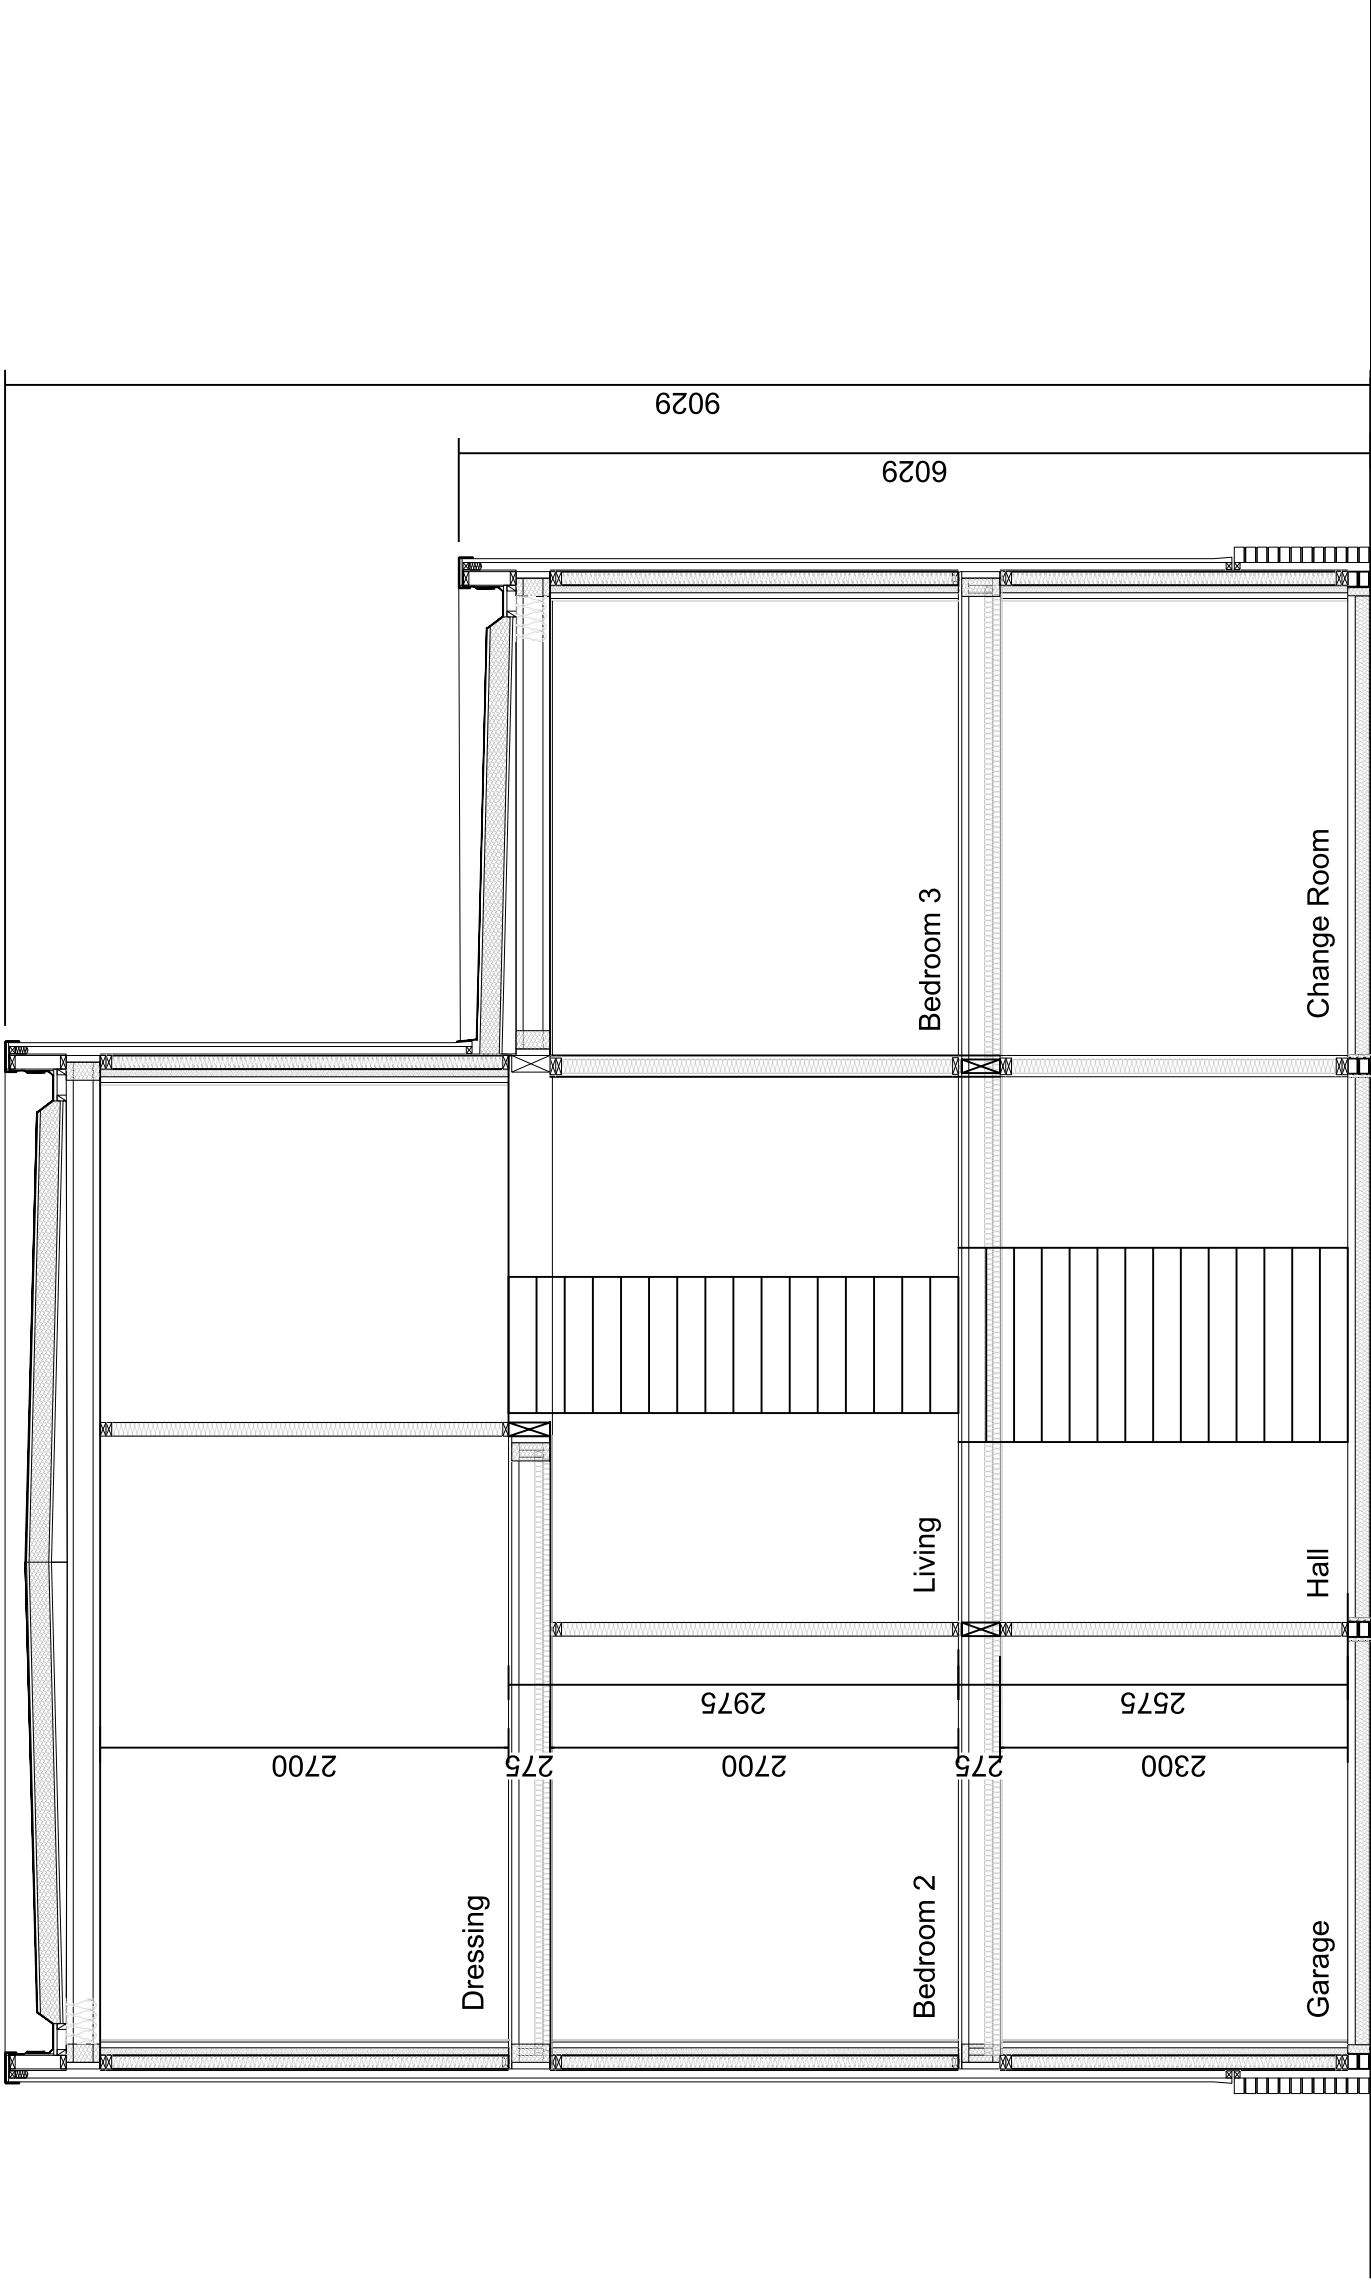

Basic Section A-A

PLANNING

This drawing has been prepared to support the planning application.
This drawing is not to be used for construction purposes, detailed construction drawings
will be provided dependent on planning permission and order placement

G	08/06/21	Amends as per email 21.06.07	DS	n/a
F	24/05/21	Amends as per email 17/05/21 & 20/05/21	DS	n/a
E	30/04/21	Amends as per email	ME	n/a
D	17/05/19	Amends to Initial Planning Drawings	DS	n/a
C	20/05/19	Amends to Initial Planning Drawings	DS	n/a
B	07/02/19	Amends to Initial Planning Drawings	DS	-
A	09/08/18	Initial Planning Drawings	DS	-
Rev:	Date:	Description:	Drawn:	Checked:
Client: Mr & Mrs Caplin				
Site Address: Seafever, 188 Elmer Road, Bognor Regis, West Sussex, PO22 6JA				
Property Type: Bespoke Dwelling				
Drawing Title: Basic Sections				
Job Number:	Drawing Number:		Revision:	
18-070	SEC		G	
Drawing Scale (UNO): 1:50@A3				
012345				



Kingspan Timber Solutions Ltd
Eltisley Road
Great Gransden,
Beds, SG19 3AR

Tel: 01767 676400
Fax: 01767 676444
E-mail: sales@potton.co.uk
Web: www.potton.co.uk

This document is the copyright of Kingspan Timber Solutions Ltd. and is made available on the express condition that it shall not be used in connection with the erection of any building or the production of any components for such a building unless the building to be erected or the components are supplied by Kingspan Timber Solutions Ltd.

© Kingspan Timber Solutions Ltd.