




Proposed Street Scene

1:200 @ A1

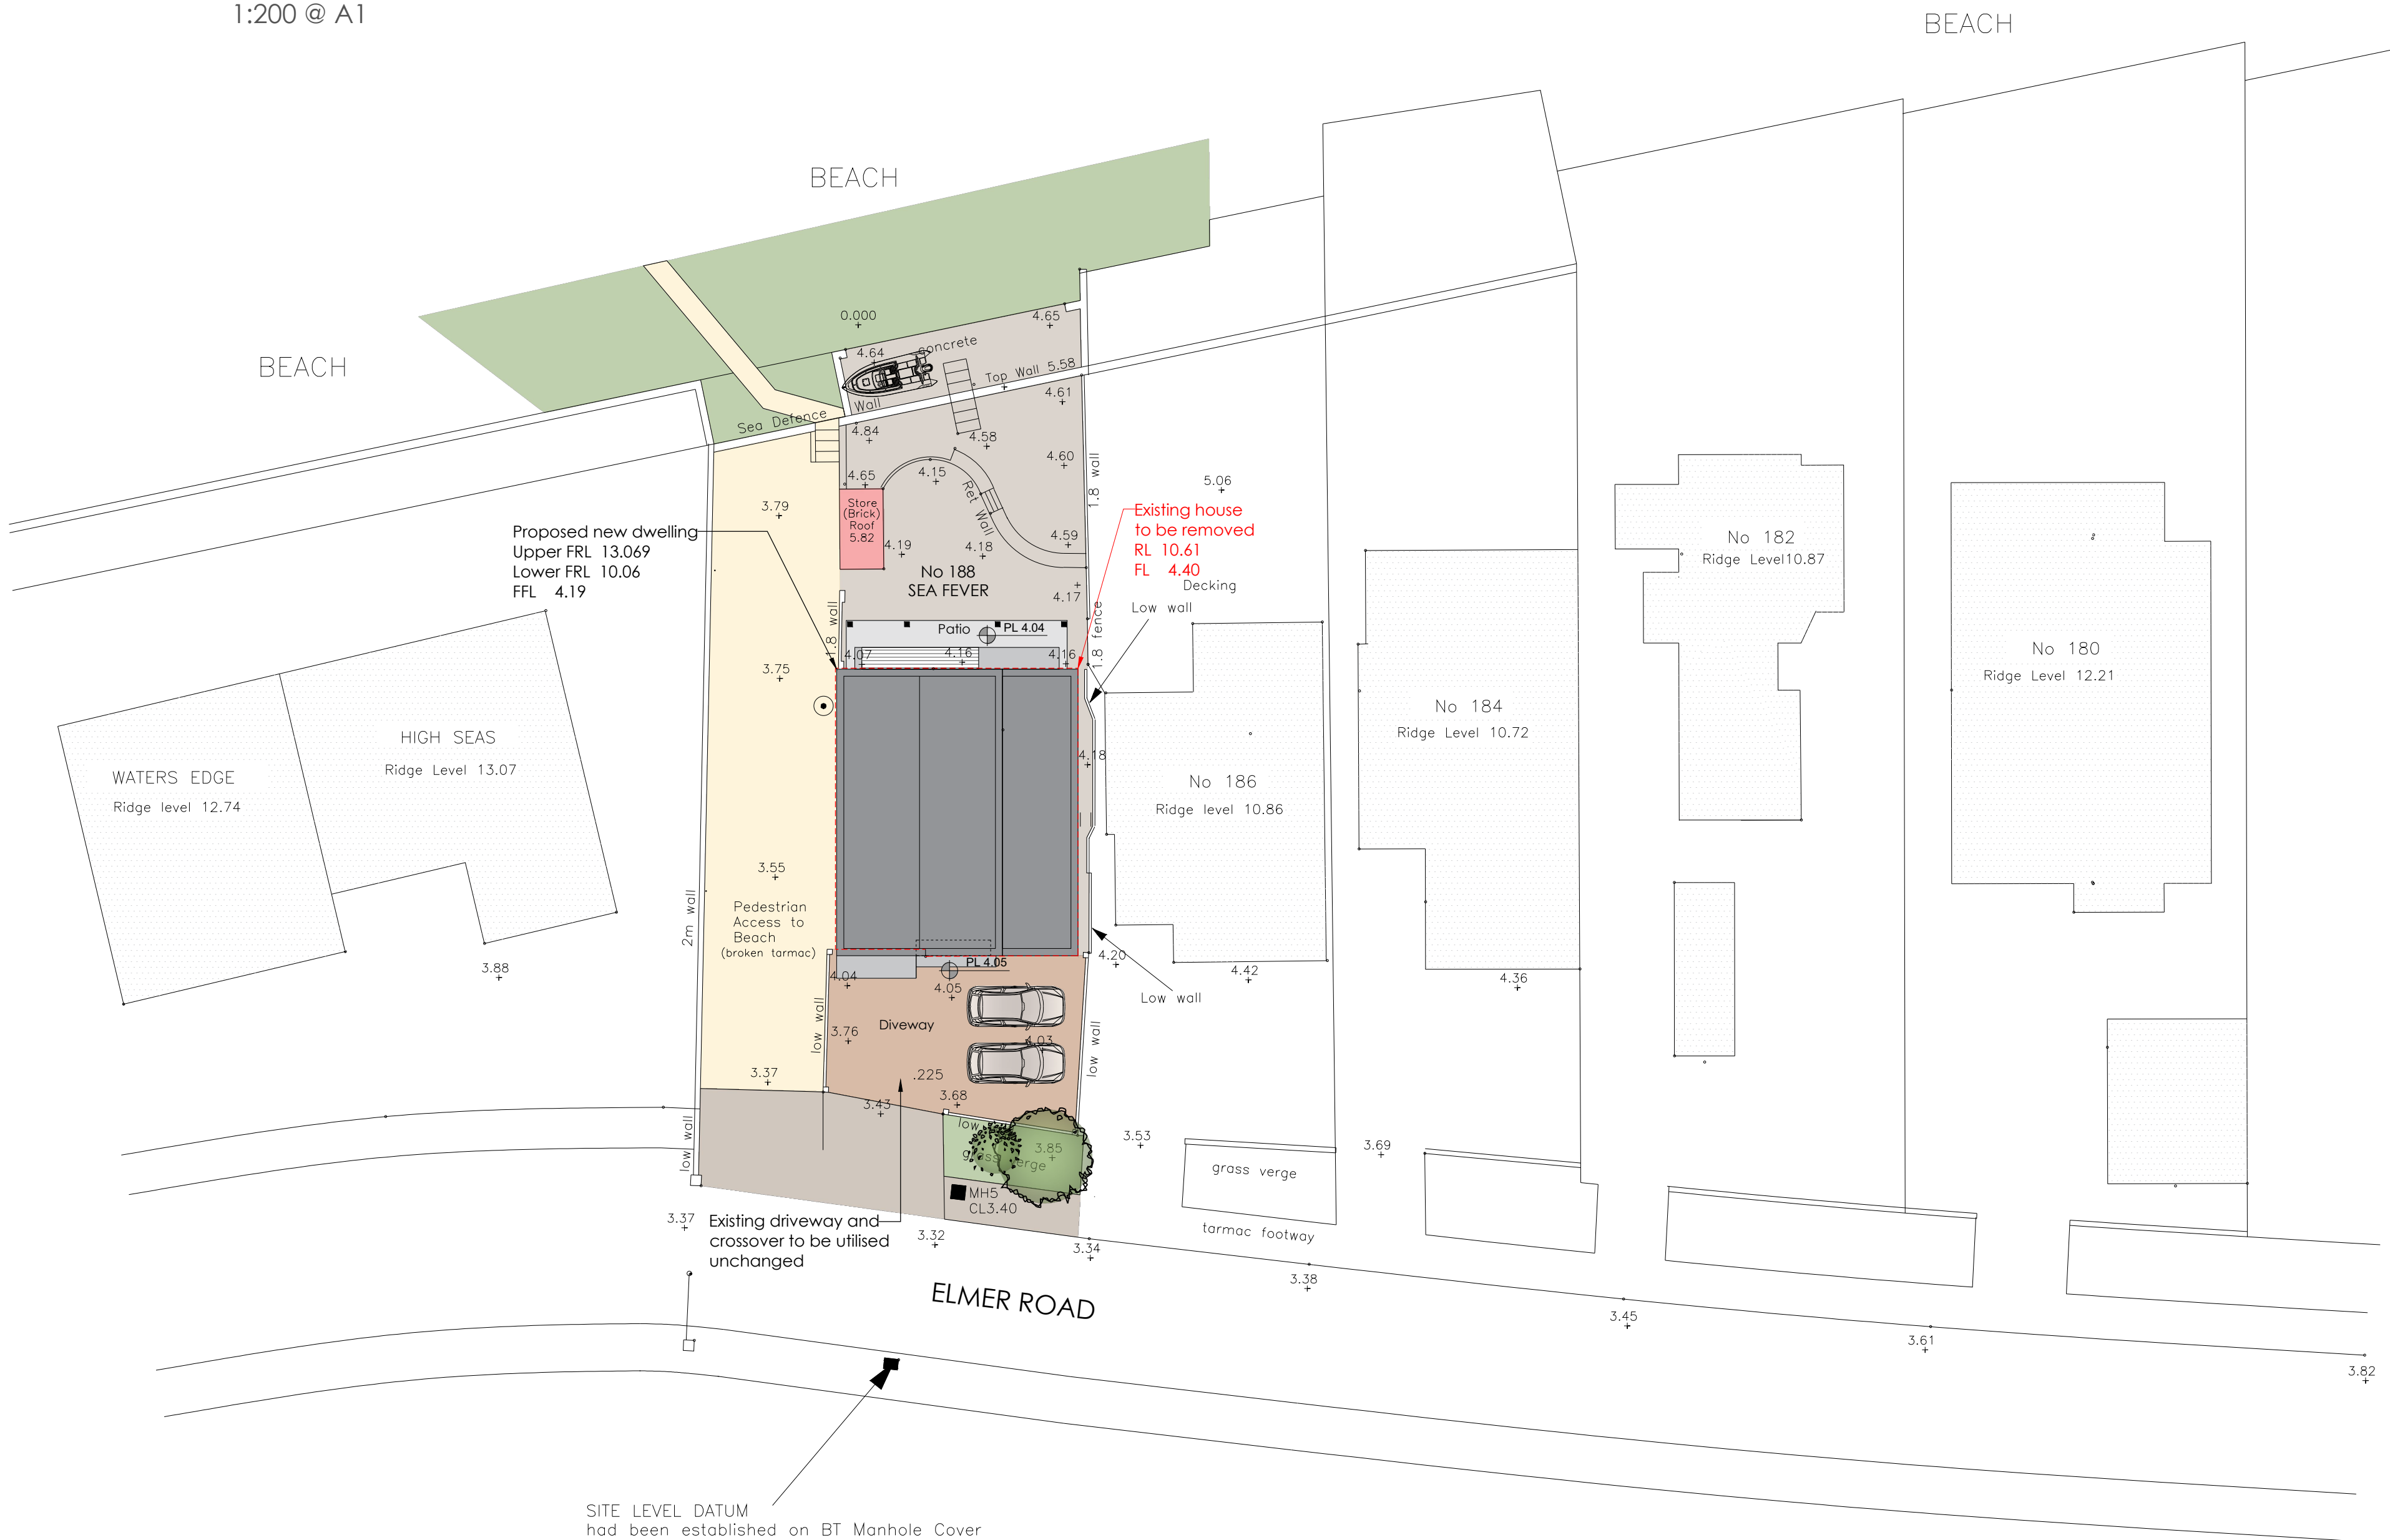

Proposed Block Plan

1:200 @ A1

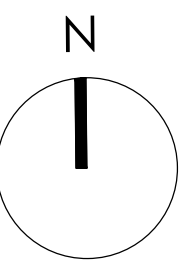
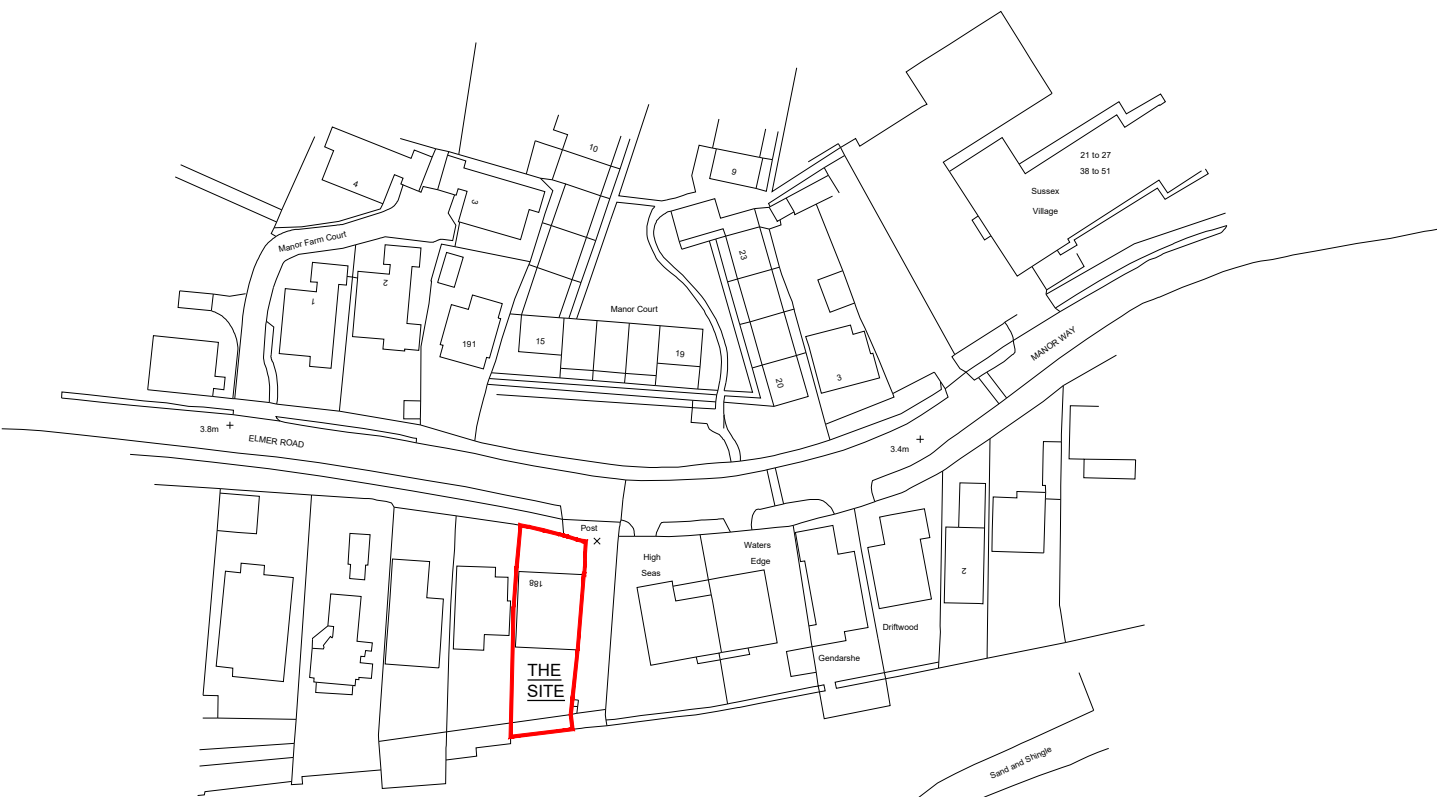


Ordnance Survey (c) Crown Copyright 2021. All rights reserved. Licence number 100022432

Location Plan

Area: 355.5m²

1:1250 @ A1

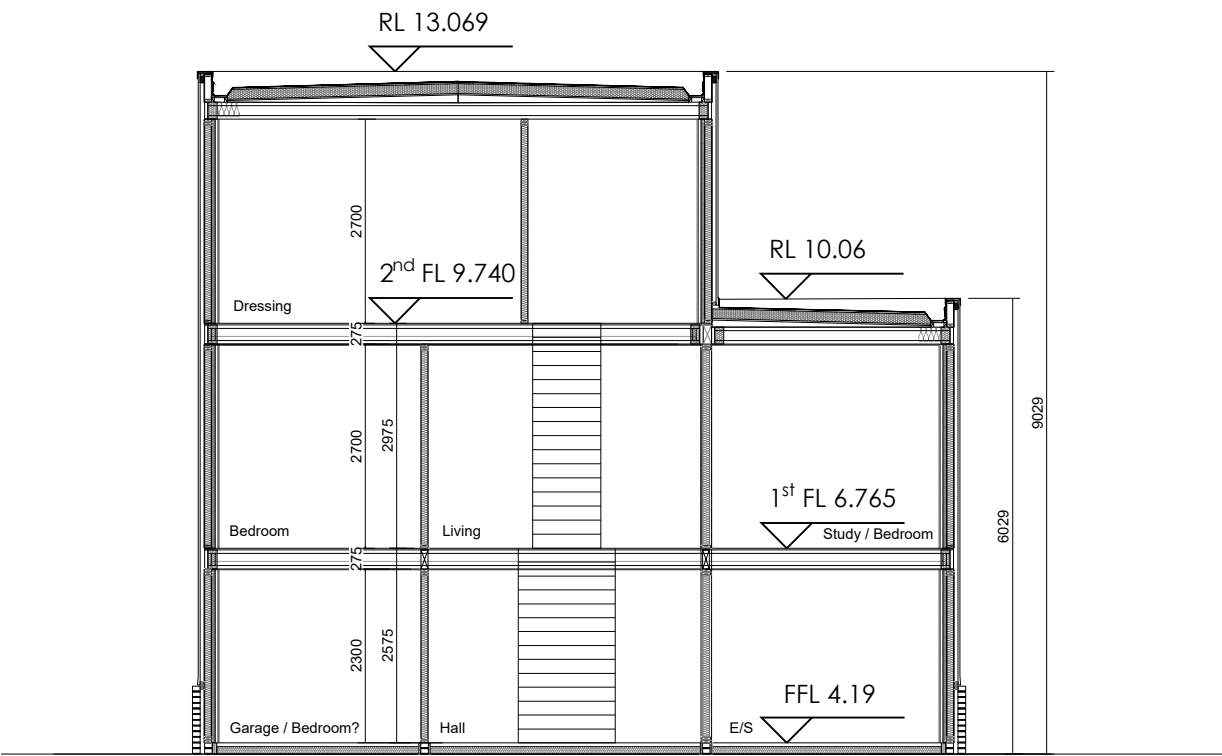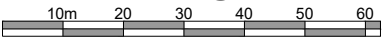

Basic Section A-A

Basic Section A-A

1:100 @ A1



C	02/08/21	OC	Site boundary extended to include land beyond SDW.
B	20-07-21	AS	Section A-A with FFLs updated. Block plan rendered.
A	13-07-21	AS	Section A-A with FFLs added. Block plan rendered.
REV	DATE	BY	REVISION NOTES
Suite 2, Clare Hall, St Ives Business Park, Parsons Green, St Ives, Camps, PE27 4WY			
COPYRIGHT Tel: 01480 494969 Email: enquiries@planningandarchitecture.co.uk Web: www.planningandarchitecture.co.uk			
PARTNERS in PLANNING and ARCHITECTURE			
PROJECT Proposed new dwelling at Seafever, 188 Elmer Road, Bognor Regis, West Sussex, PO22 6JA			
CLIENT Mr and Mrs Caplin			
DRAWING TITLE Proposed Block Plan and Street Scene			
DRAWN BY AS	SCALE 1:200 @ A1		
DATE 06/05/21	DWG. NO. 18-070-101	REV. C	