ARUN DISTRICT COUNCIL 16 FEB 2024

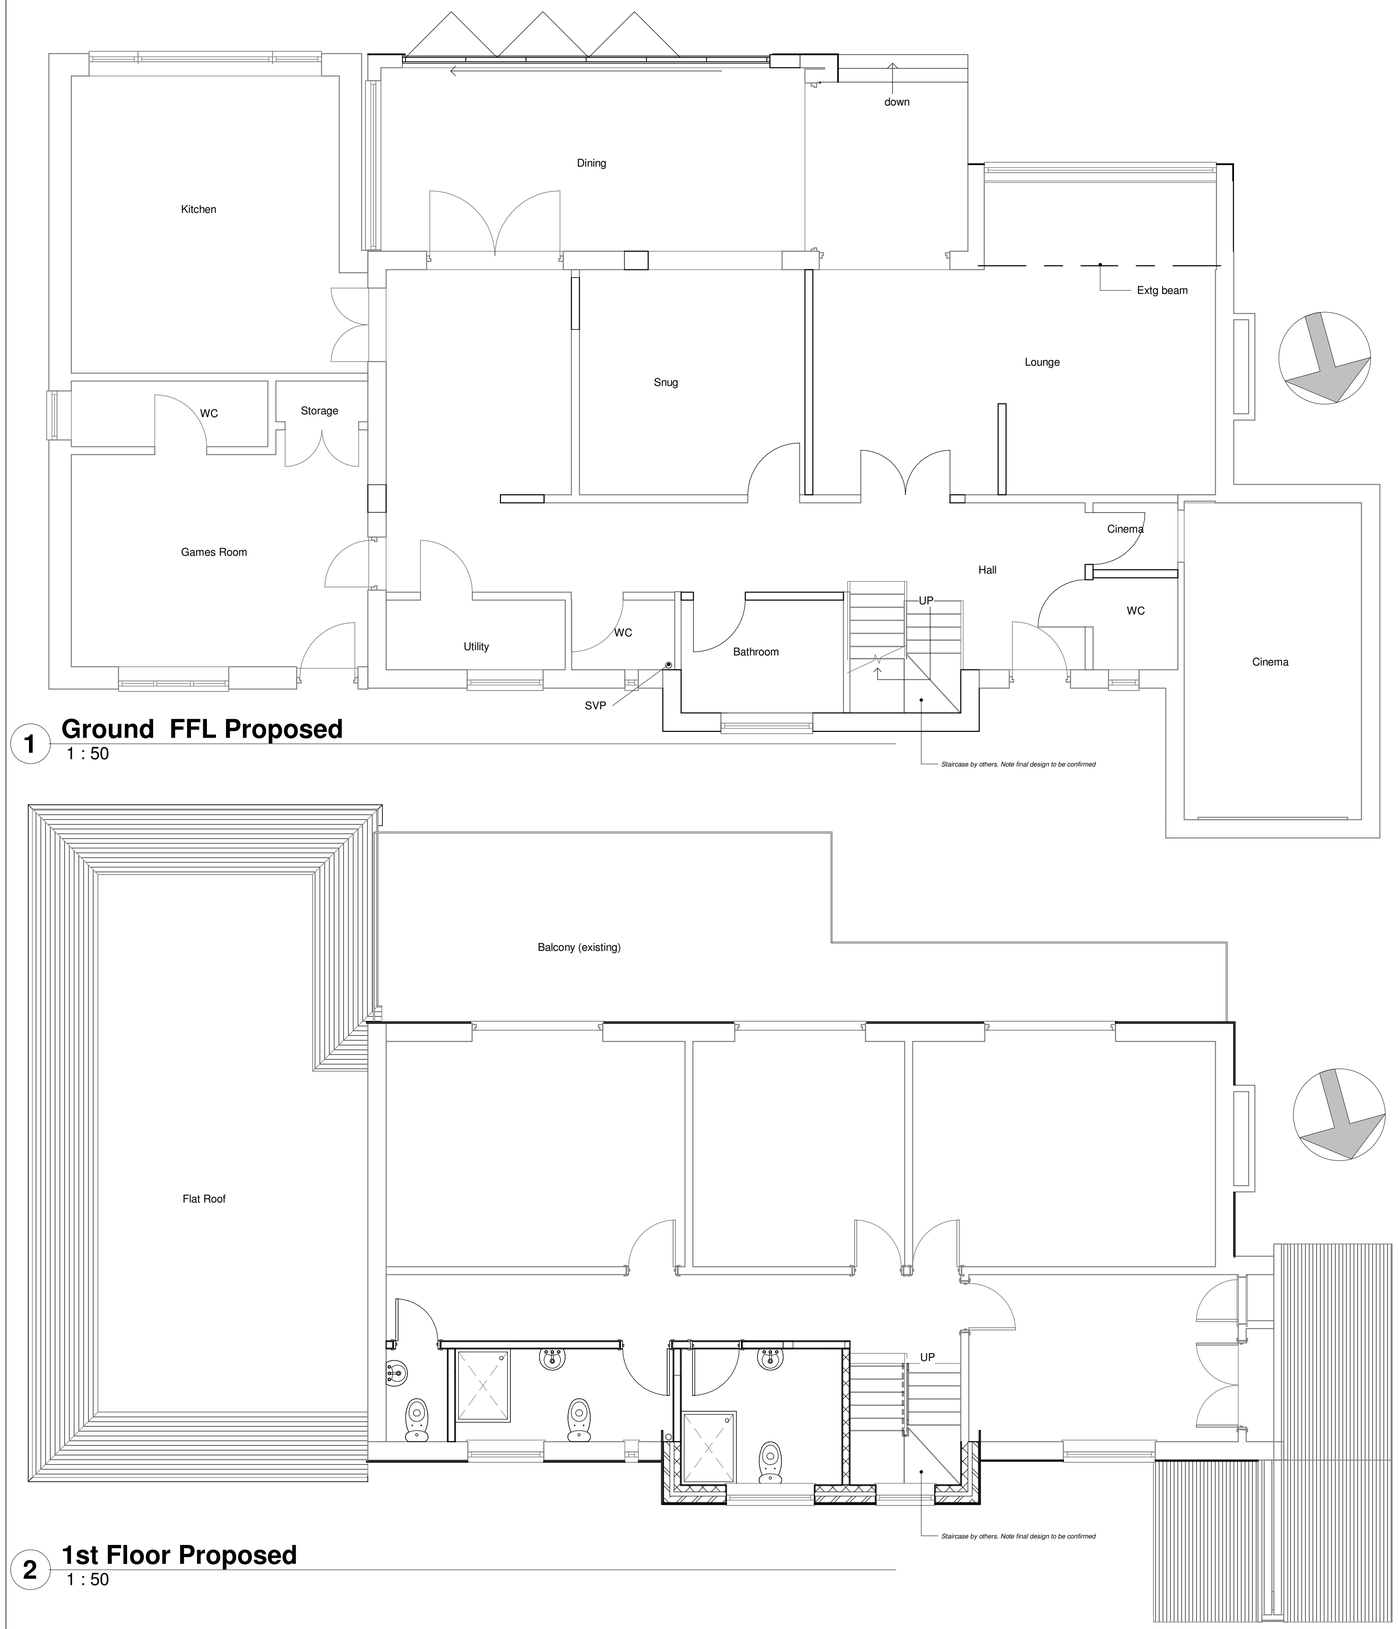

1 **Ground FFL Proposed**
1 : 50

2 **1st Floor Proposed**
1 : 50

SUBJECT TO BUILDING REGULATION APPROVAL
THESE DRAWINGS DO NOT CONSTITUTE BUILDING REGULATION APPROVAL.
WHERE WORK IS CARRIED OUT WITHOUT PRIOR BUILDING REGULATION APPROVAL THEN WORK IS CARRIED OUT AT THE OWNER'S/ CONTRACTOR'S OWN RISK

SUBJECT TO STRUCTURAL CALCULATIONS
A STRUCTURAL ENGINEER IS TO PROVIDE A FULL SET OF CALCULATIONS FOR BUILDING REGULATION APPROVAL

44 FORTY FOUR

Project Details

Client Name	Emma Poland
Project Name	Extension
Client Address	Elmer Bognor Regis West Sussex

Drawing Details

Sheet Name	Ground, 1st Floor Proposed
Drawing number	210/03 Gable Planning REV B
Stage	Planning
Date	08/02/2024
Drawn by	AP
Scale @ A1	1 : 50

Revisions

0 5 10
Scale Bar 1:100

0 1 2 3 4 5
Scale Bar 1:50

Notes

Do not scale except for planning purposes. Use figured dimensions only.

Contractor is responsible for taking all measurements on site including all fabricated items.

This drawing is subject to copyright and must not be reproduced without the consent of Forty Four Properties Ltd.

LABC Registered Partner Authority Scheme
CIAT CHARTERED PRACTICE