


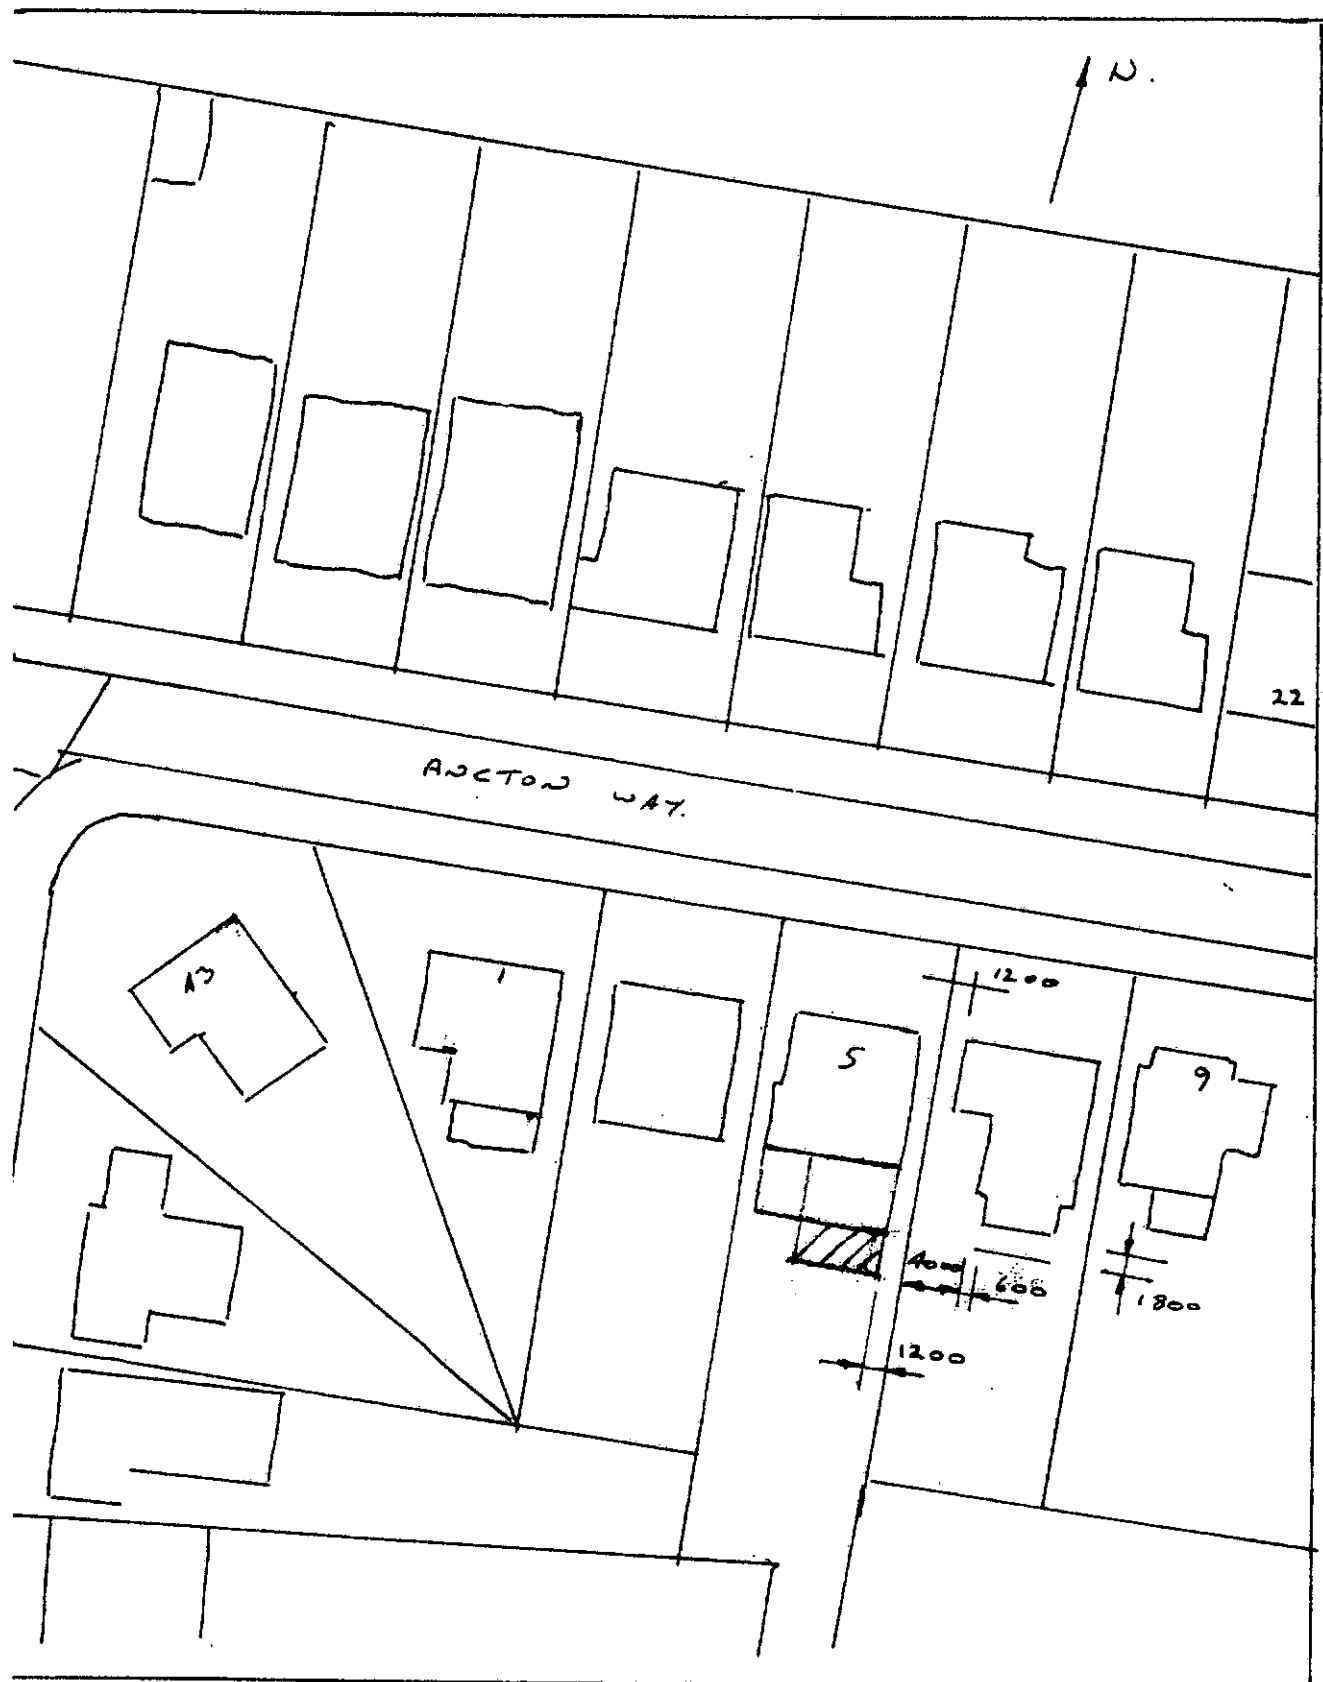

BLOCK PLAN 1:500 No 5 ACTON WAY FOR:-
R T SAMPSON.

A W 3/A