

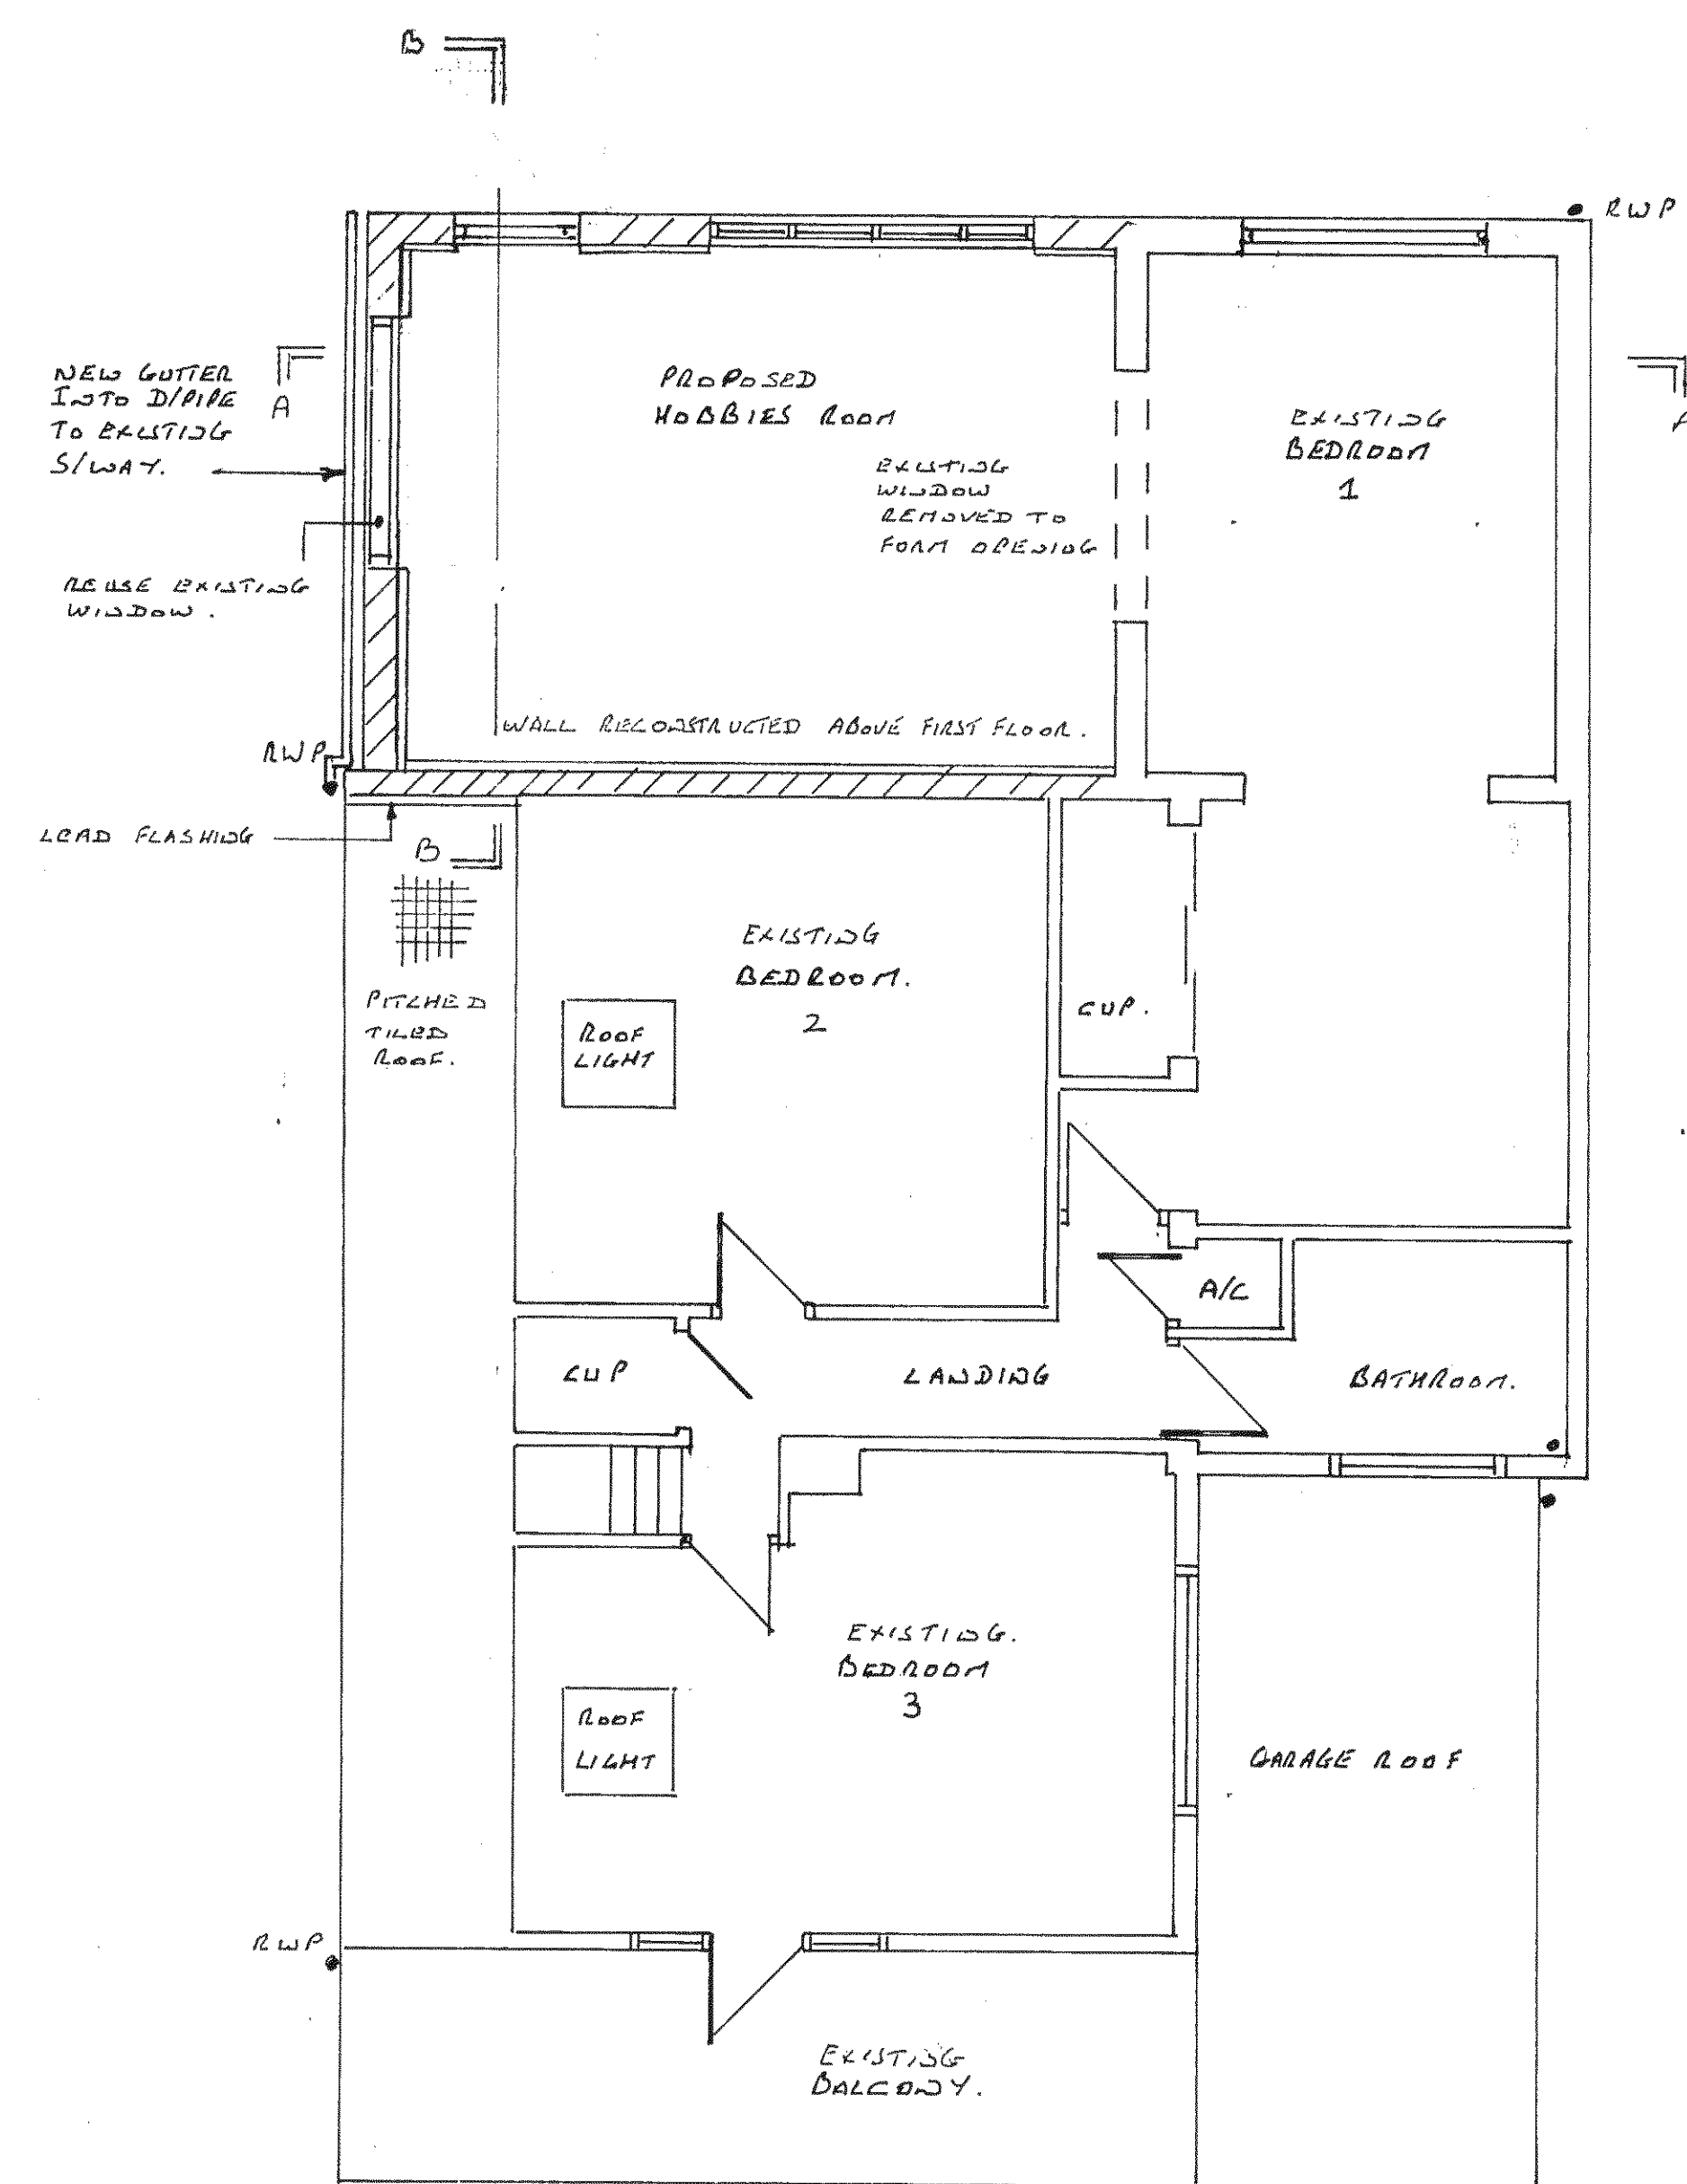
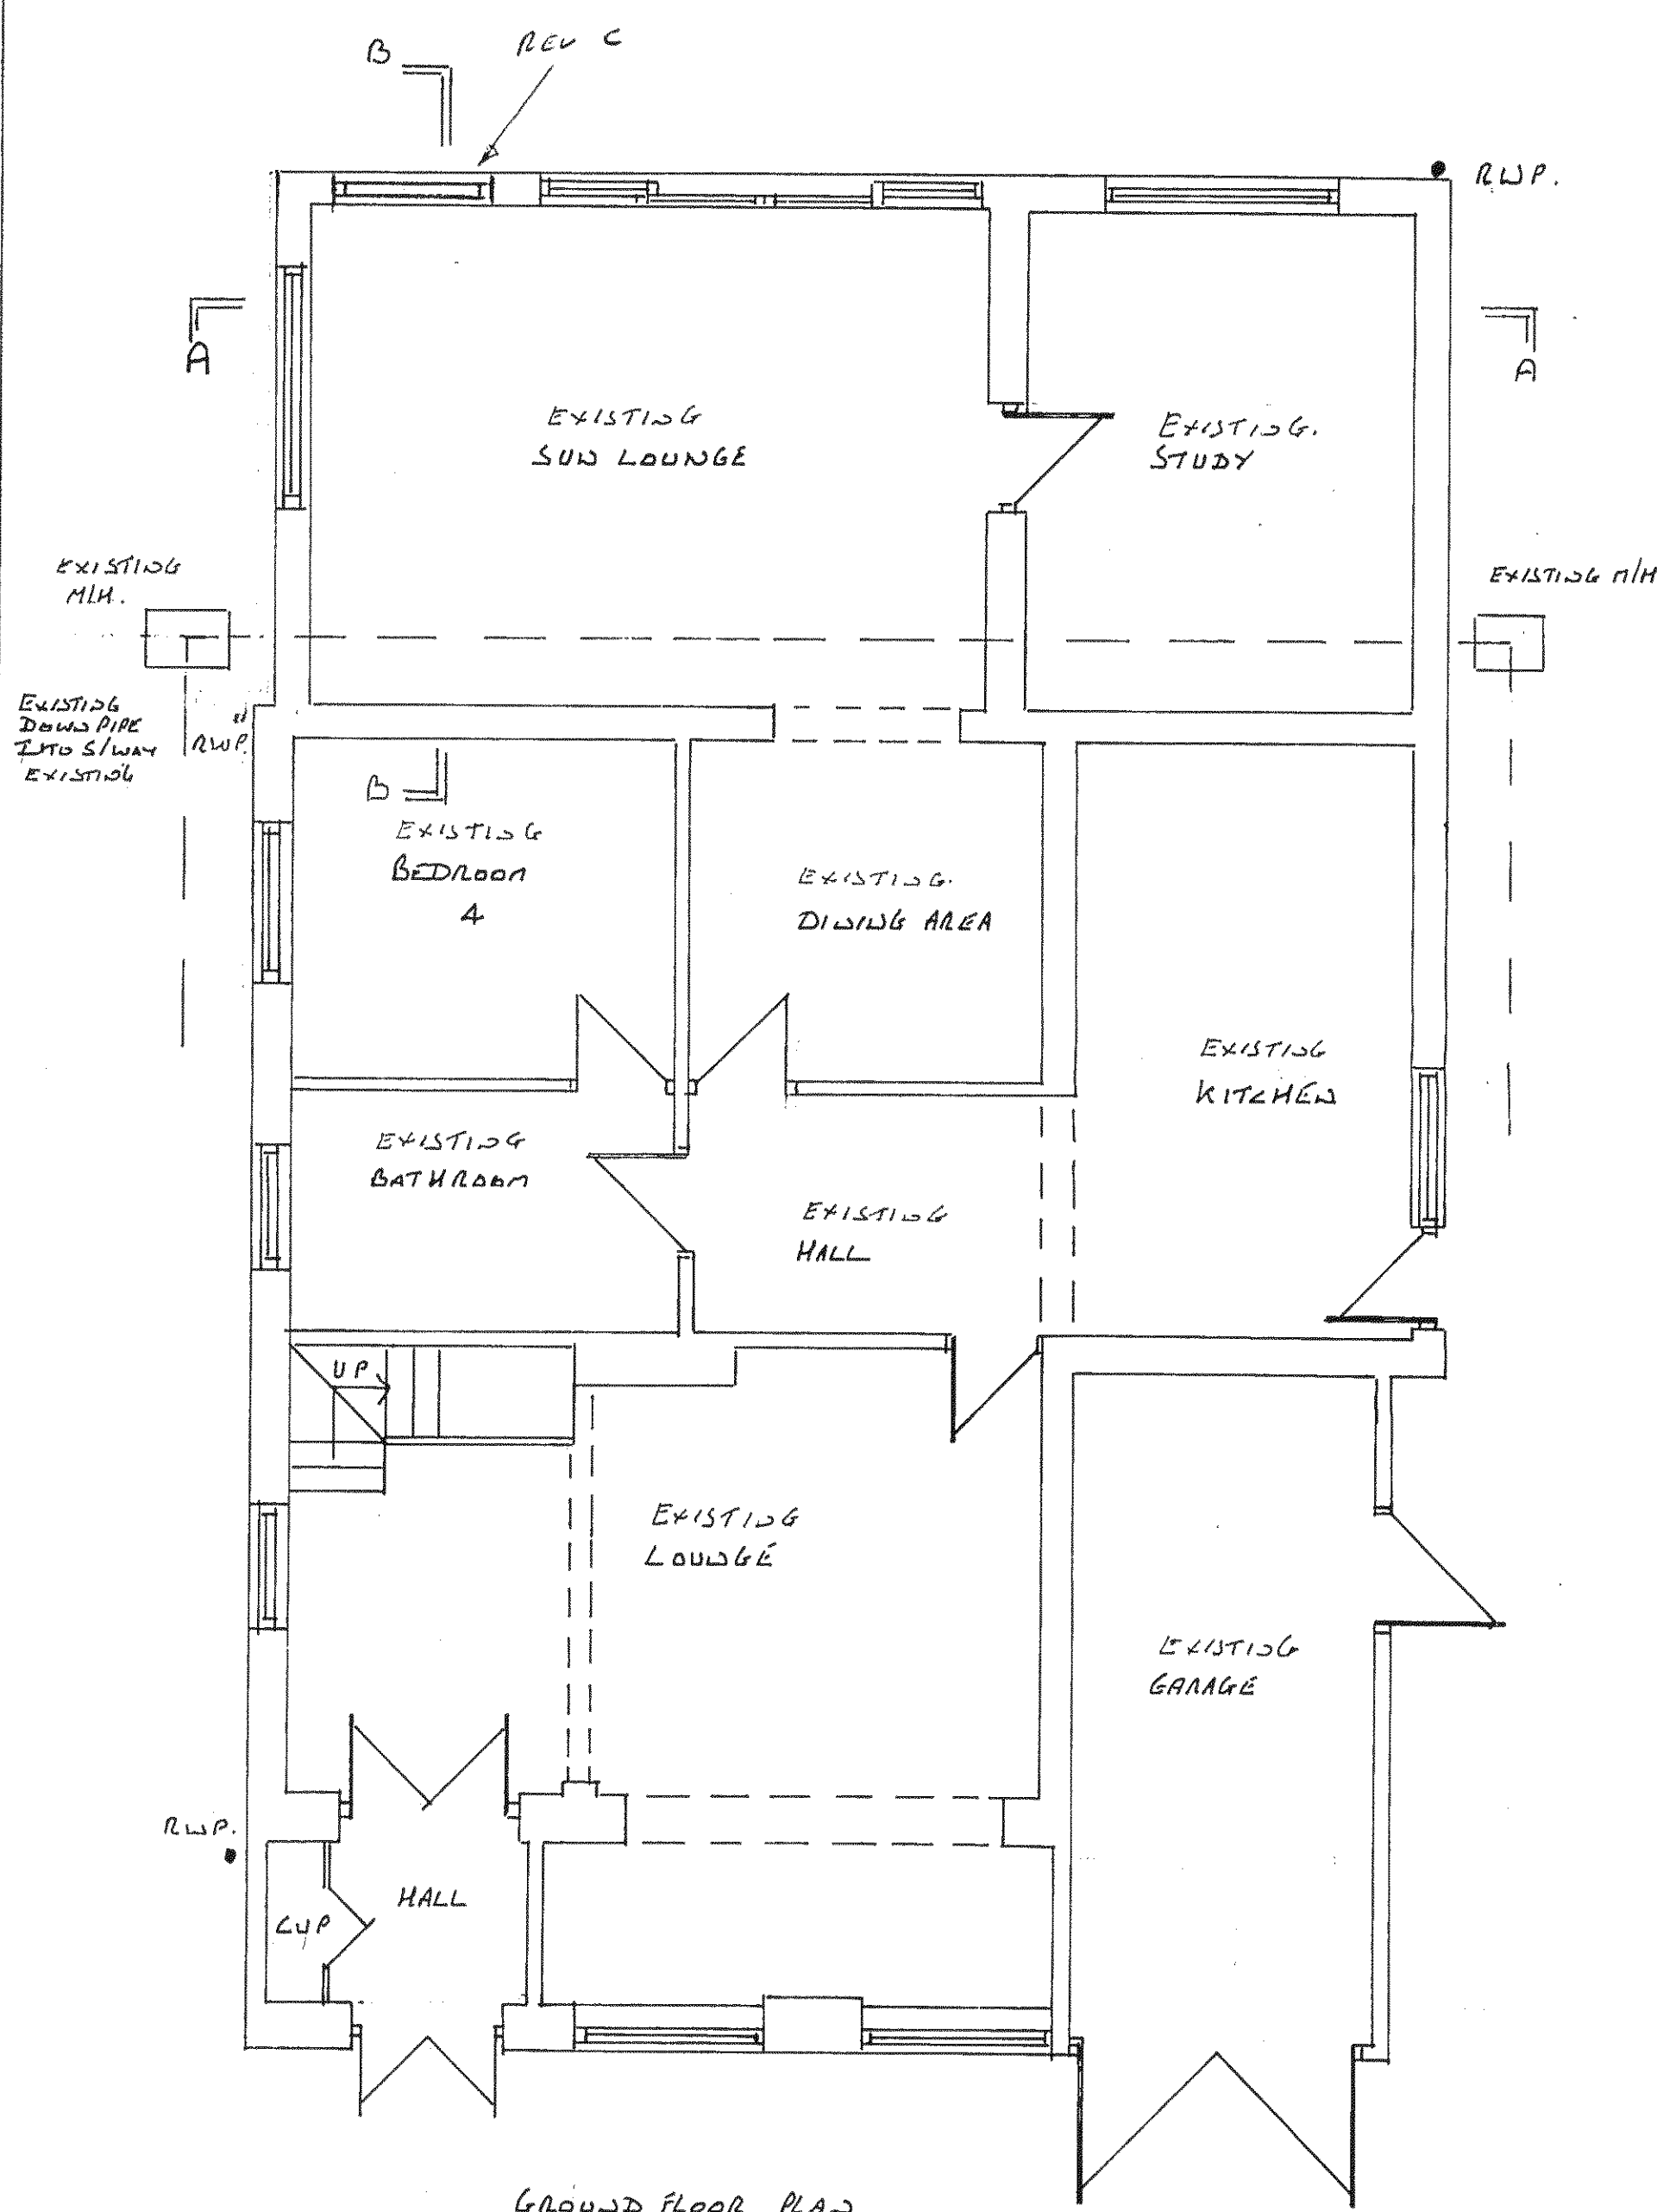
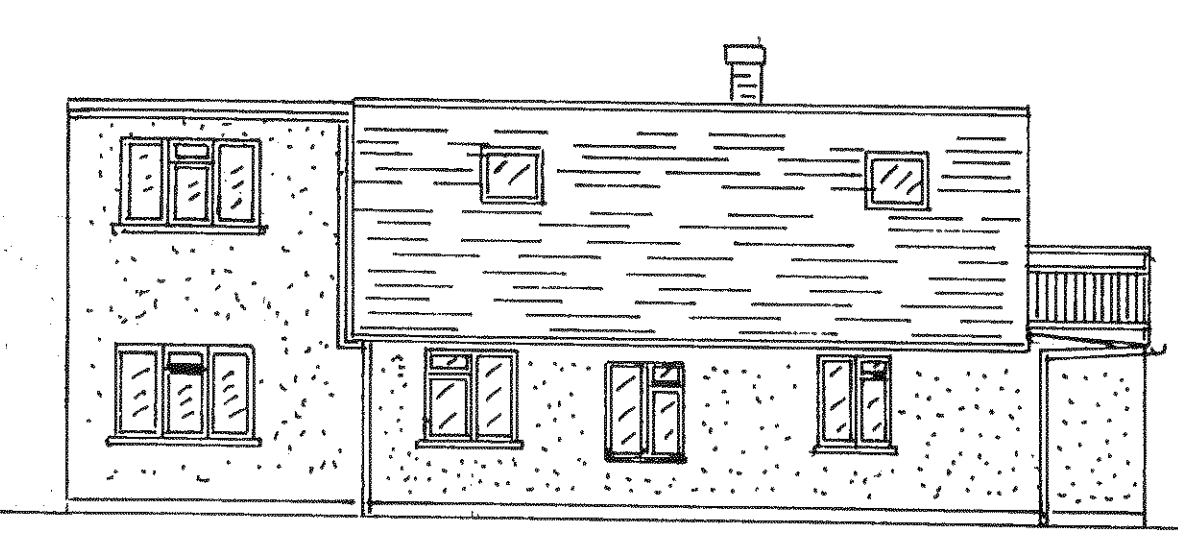


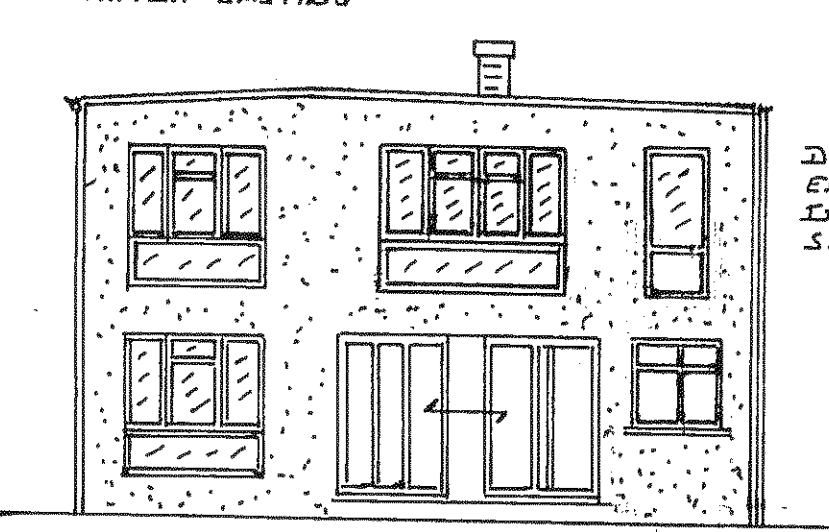

SEE DRAWING AWZ FOR SECTIONS

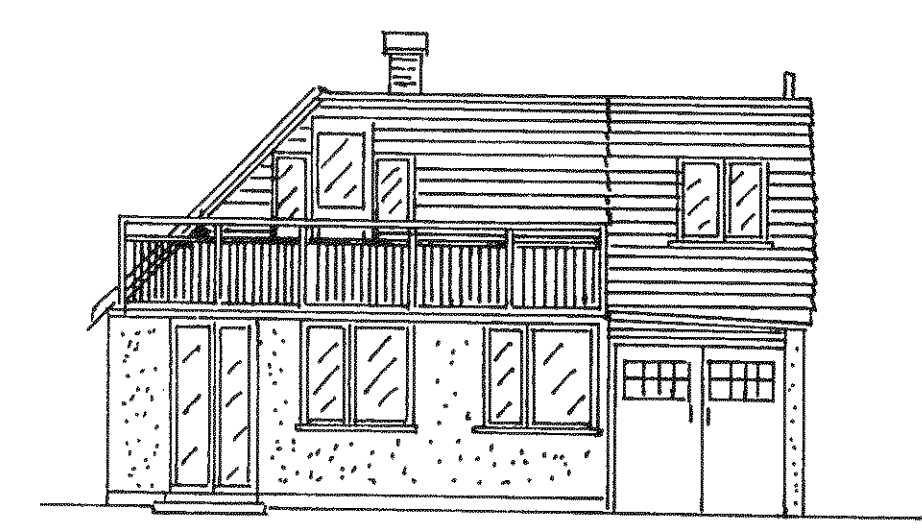

REV C FLOOR PLAN CORRECTED
EXISTING SUN LOUNGE 11/12/2011

REV B STAIRCASE REMOVED,
WINDOW TO REPLACE DOOR.
EXISTING WINDOW GROUND FLOOR
TO REMAIN SOUTH REAR ELEVATION.

REV A EAST ELEVATION CORRECTED.
EXISTING NOTED!
STREET SCENE

5 ANTON WAY
ELMER
BOGNOR REGIS.
WEST SUSSEX
PO11 6JN

EXISTING PLANS
& ELEVATIONS
FOR HOBBIES ROOM.

SCALE 1/50 & 1/100

DATE: DEC 10

DAN RTS.

DRAWN AWZ/BC