


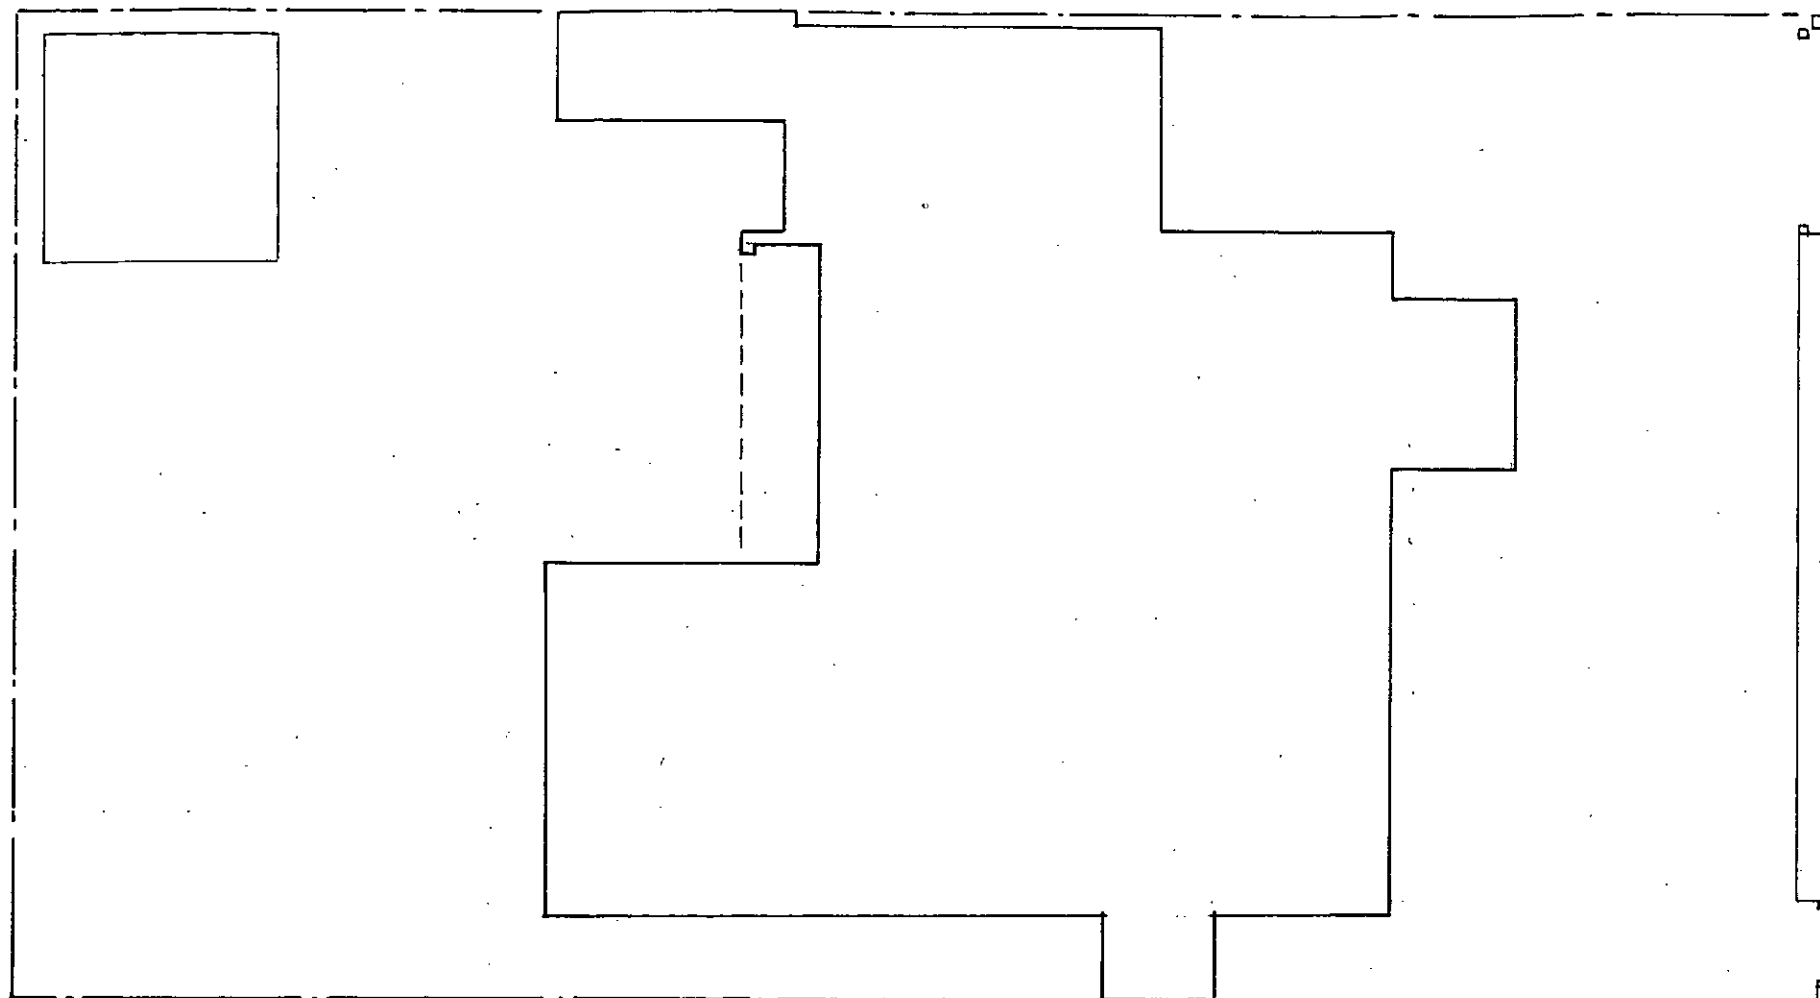

General Arrangement Plan ~ As Existing

98, Elmer Road, Middleton On Sea, Bognor Regis

Mr A. Likhoded


Scale 1 : 100

August 2017

No. 14/18/07

Clive Fish Building & Design Consultant

Tel : (01903) 732942

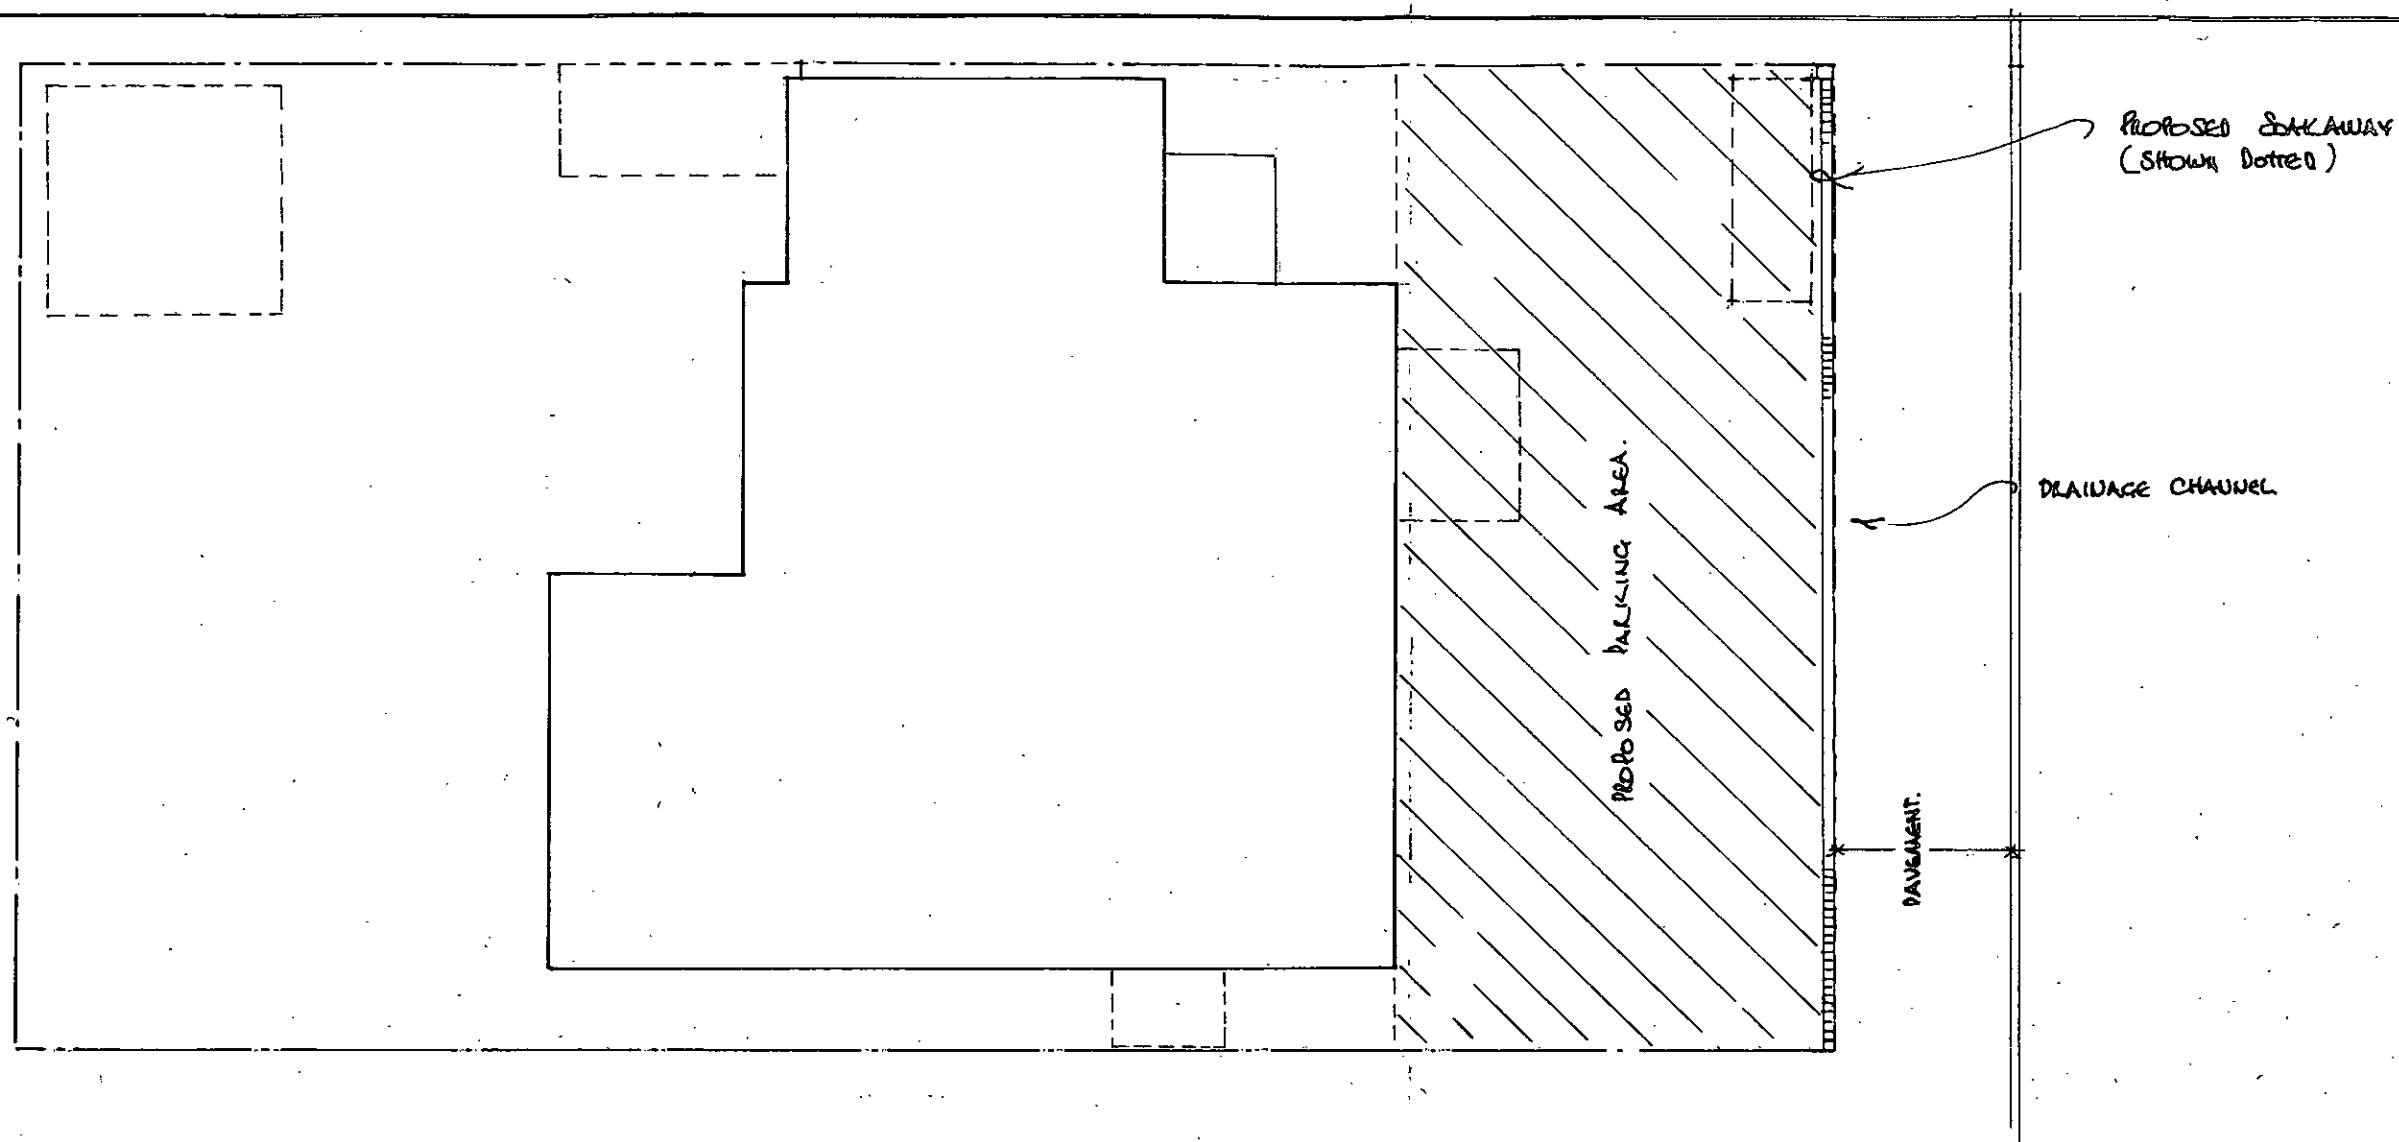

General Arrangement Plan ~ As Proposed

98, Elmer Road, Middleton On Sea, Bognor Regis

Mr A. Likhoded

Scale 1 : 100

August 2017

No. 14/18/08

Clive Fish Building & Design Consultant
Tel : (01903) 732942