
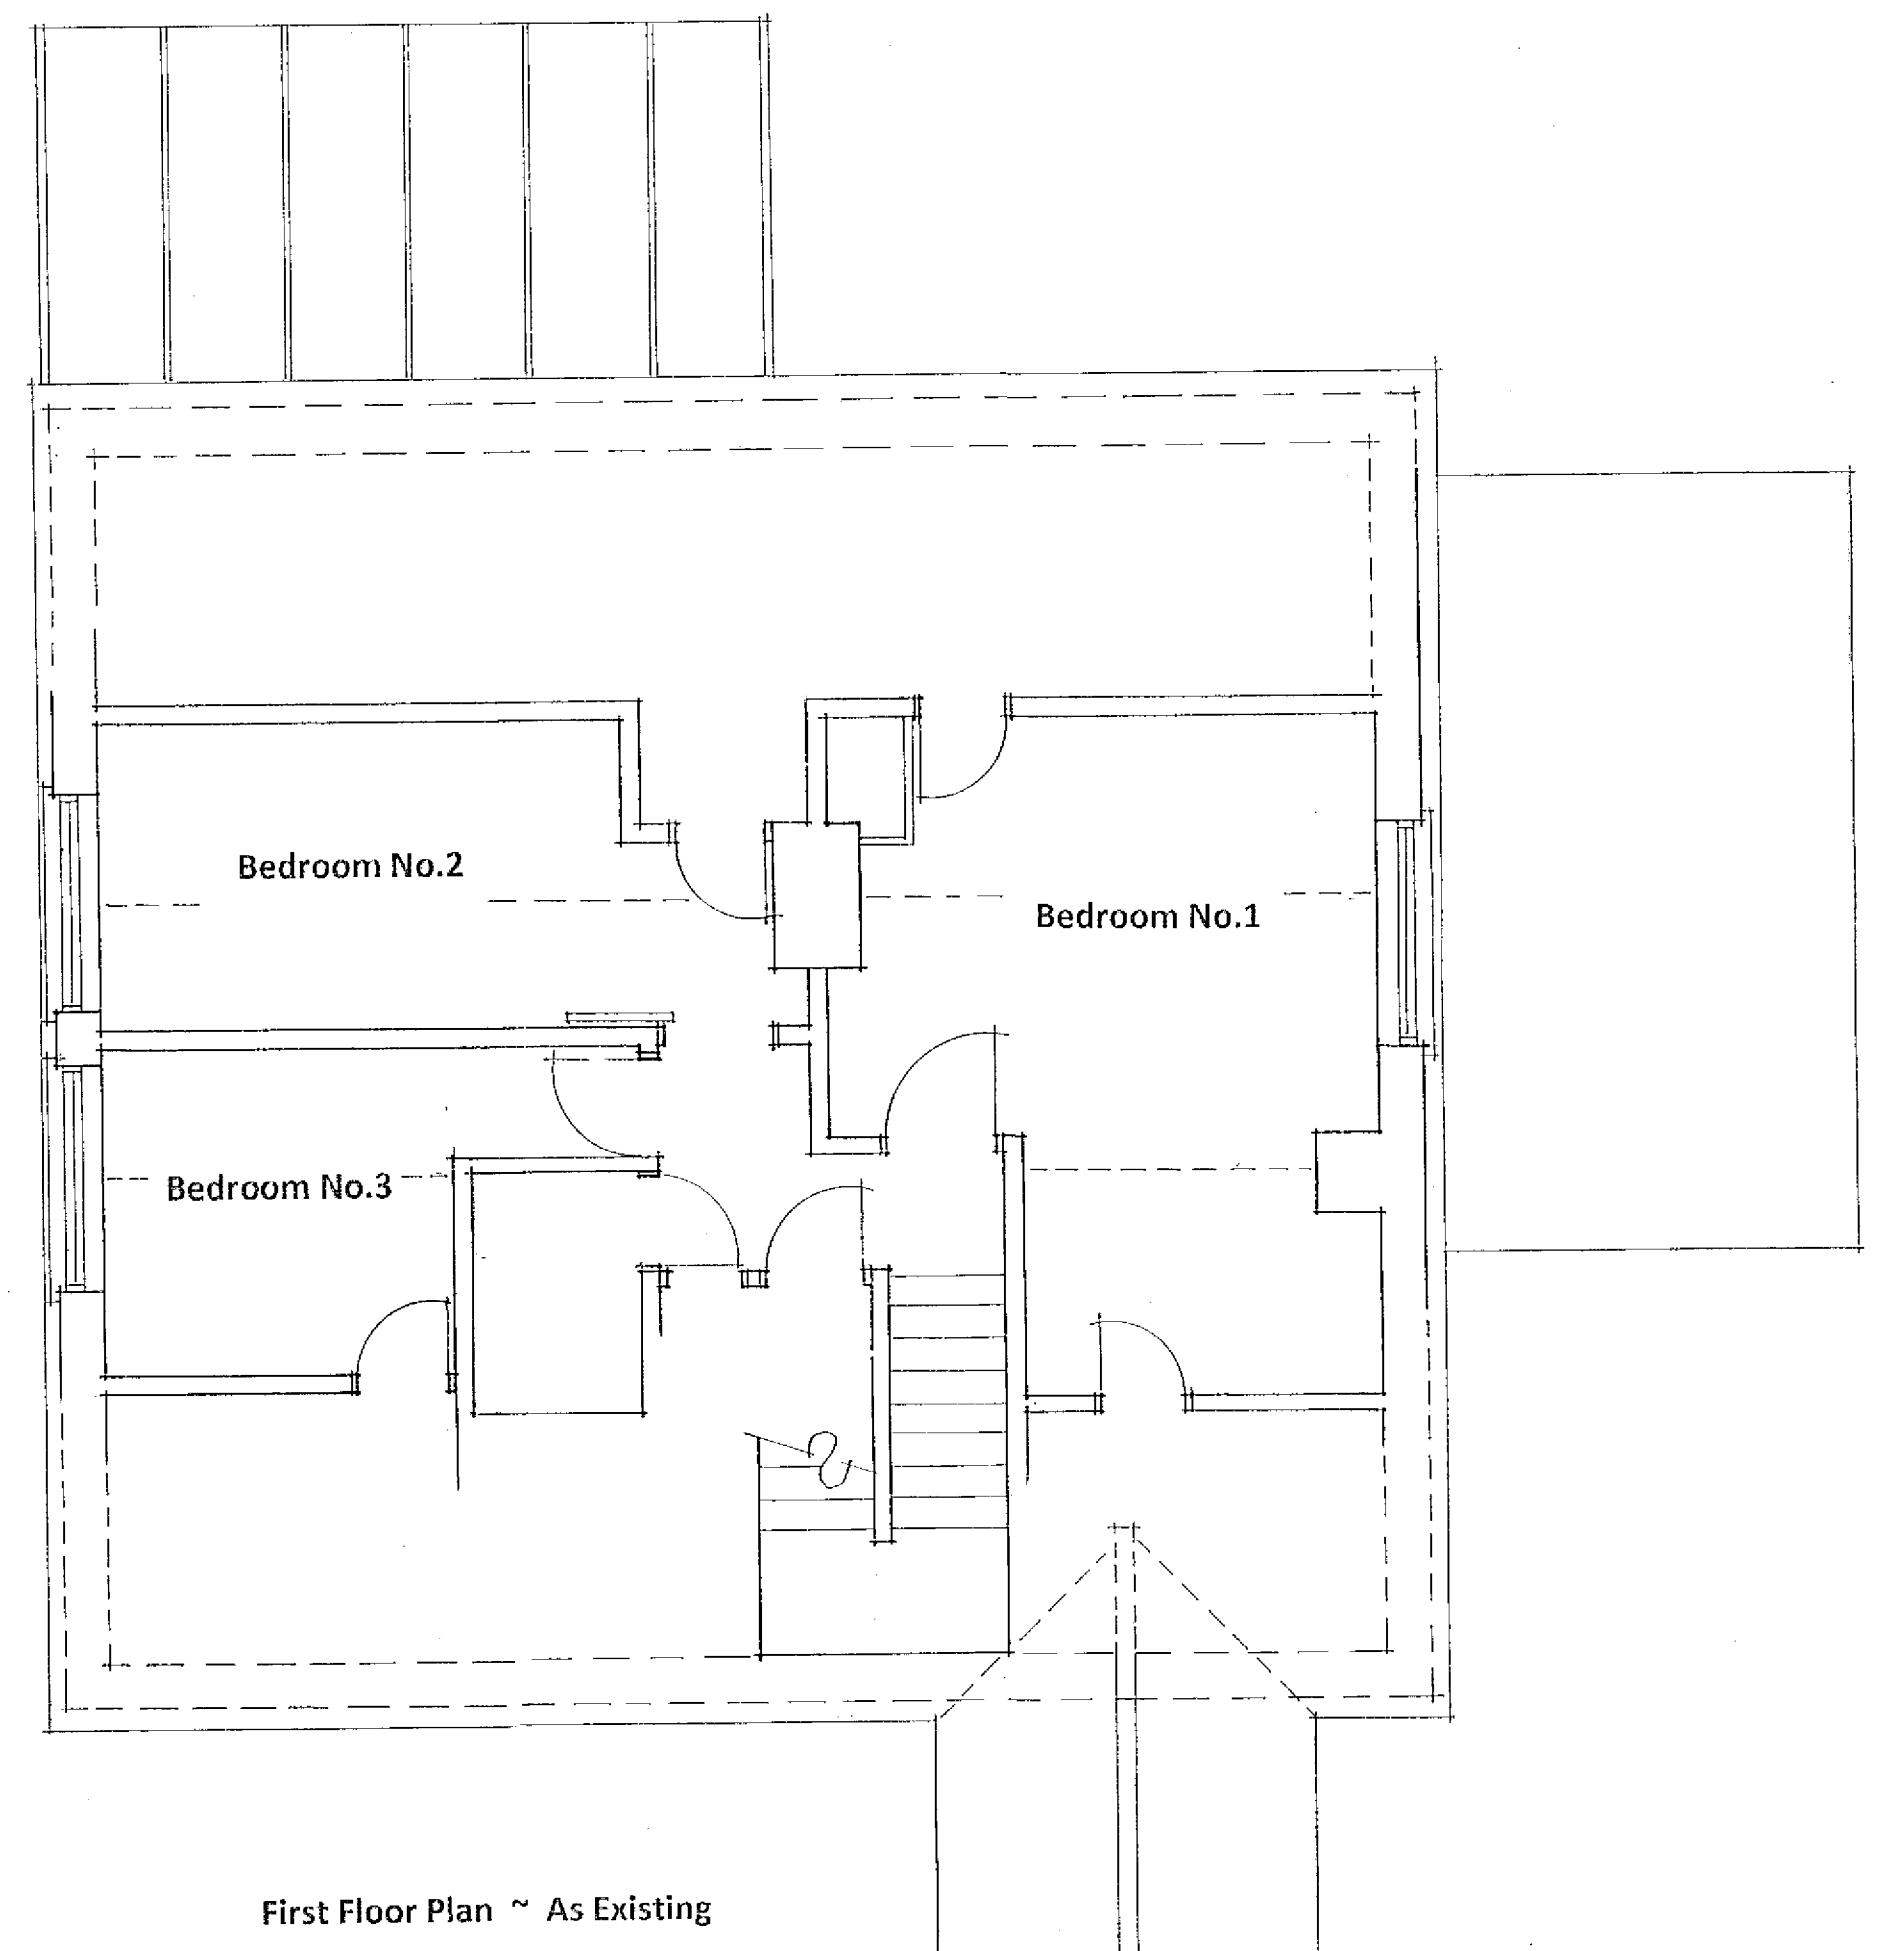


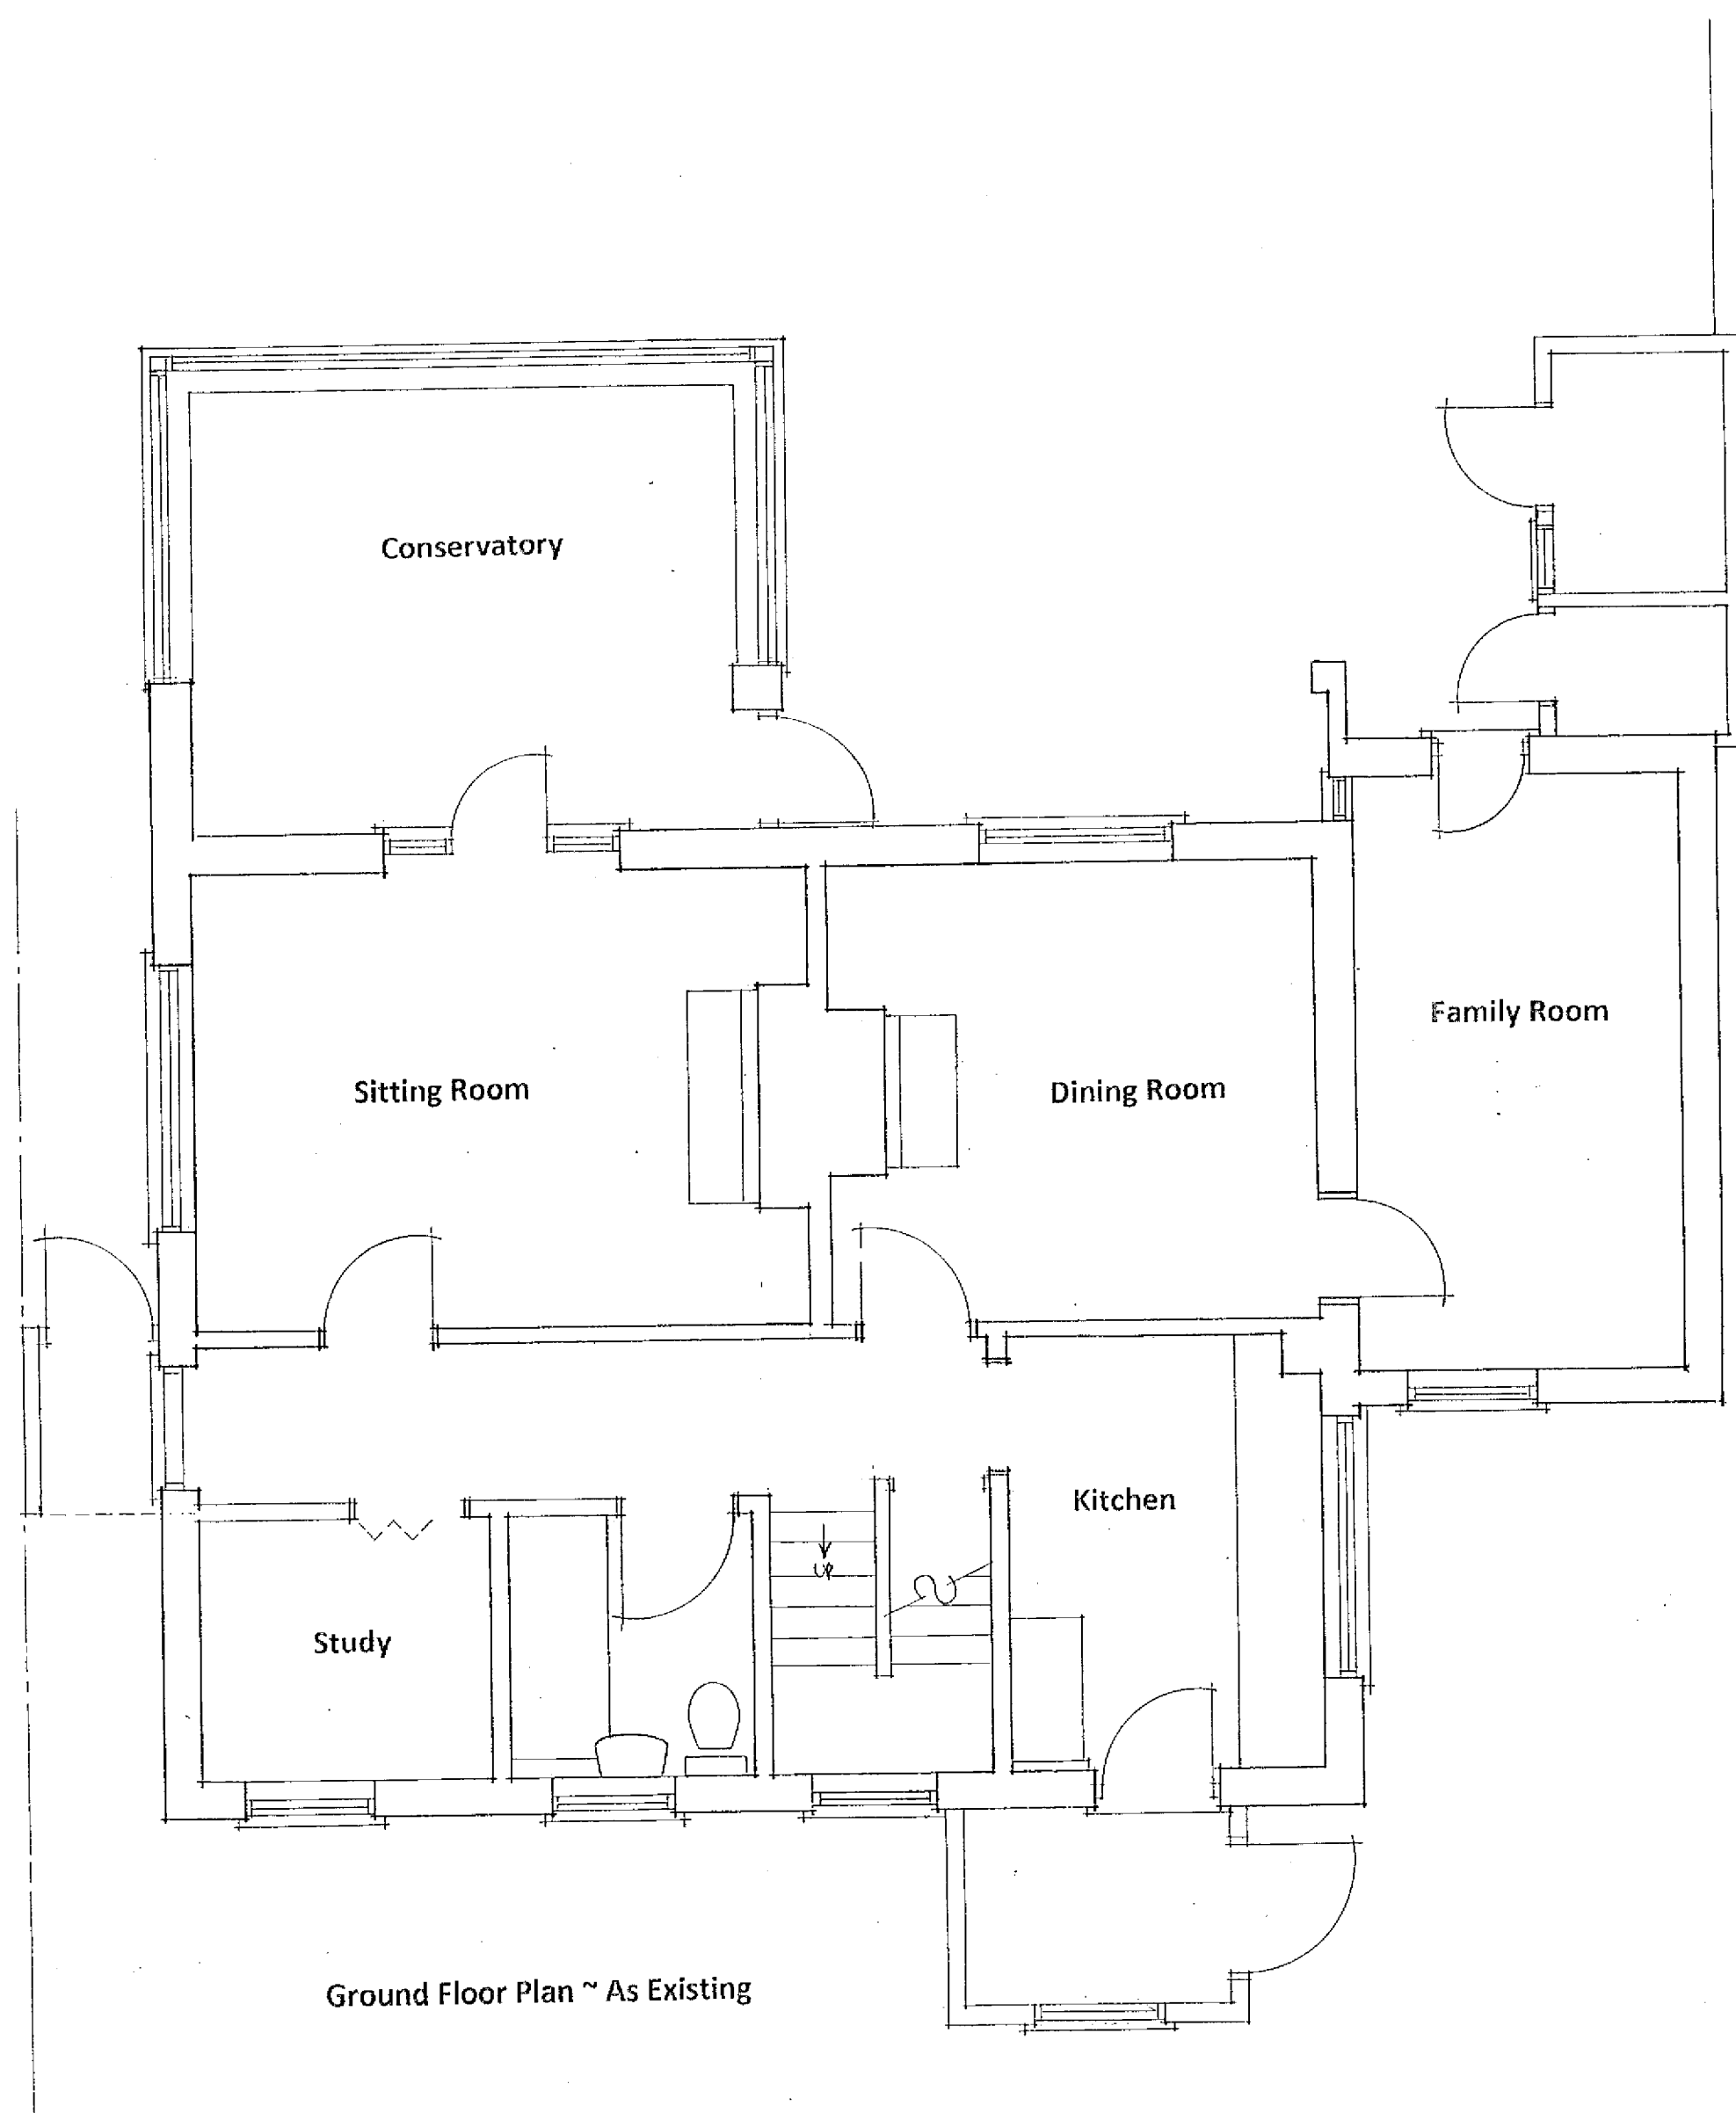

98, Elmer Road, Middleton On Sea, Bognor Regis

Mr A. Likhoded

Scale 1 : 50

August 2017

No. 14/18/01 X

Clive Fish Building & Design Consultant

