

Planning and Development Services
Arun District Council
Arun Civic Centre
Maltravers Road
Littlehampton
West Sussex
BN17 5LF

Developer Services
Southern Water
Sparrowgrove House
Sparrowgrove
Otterbourne
Hampshire
SO21 2SW

Tel: 0330 303 0119

Your Ref

M/114/17/HH

Our Ref

PLAN-021727

Date

26/02/2018

Dear Sirs,

Proposal: Single storey rear extension, single storey front/side infill extension with painted render & boarding, extensions and alterations to first floor to increase the height of the property, alterations to the roof design & removal of entrance porch at front to increase parking area.

Site: 98 Elmer Road, Middleton on Sea, PO22 6LJ.

M/114/17/HH

Thank you for your letter of 31/01/2018.


The comments in our response letter sent out on 19/12/2017 remained unchanged and valid.

Yours sincerely,



Developer Services

SOUTHERN WATER

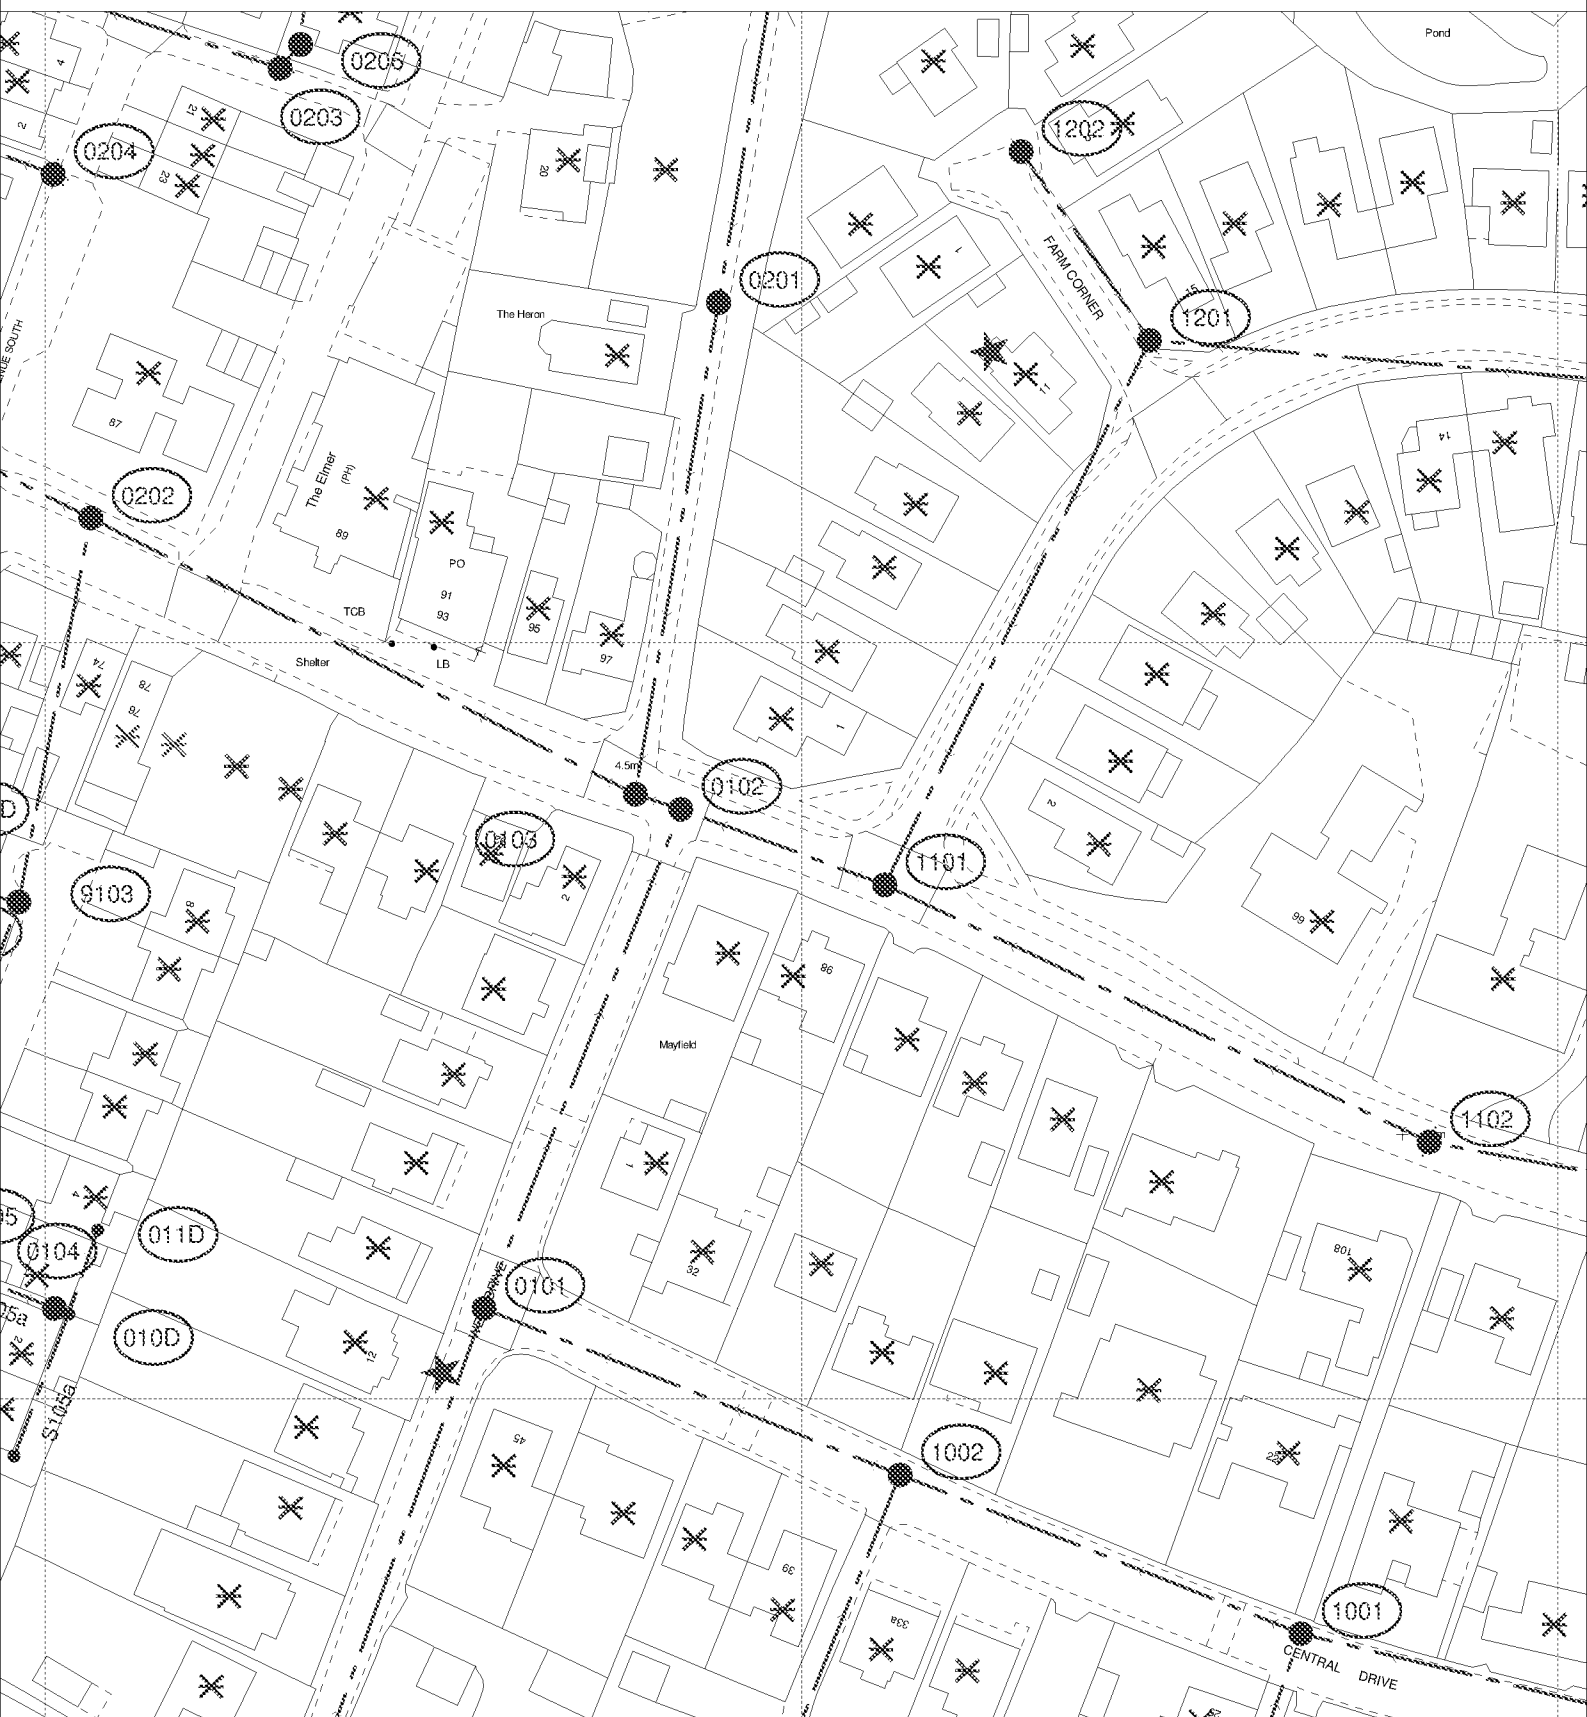

The positions of pipes shown on this plan are believed to be correct, but Southern Water Services Ltd accept no responsibility in the event of inaccuracy. The actual positions should be determined on site.

Based upon Ordnance Survey Digital Data with the permission of the controller of H.M.S.O. Crown Copyright Reserved Licence No. WU 298530

O.S. REF: SU9800SW

Scale: 1:1000

Screen Print

WARNING: BAC pipes are constructed of Bonded Asbestos Cement

WARNING: Unknown (UNK) materials may include Bonded Asbestos Cement

ARUN DISTRICT COUNCIL M/114/17/HH



Printed By: banuh

Date: 22-2-2018

Southern Water MapGuide Browser

Requested By:

