



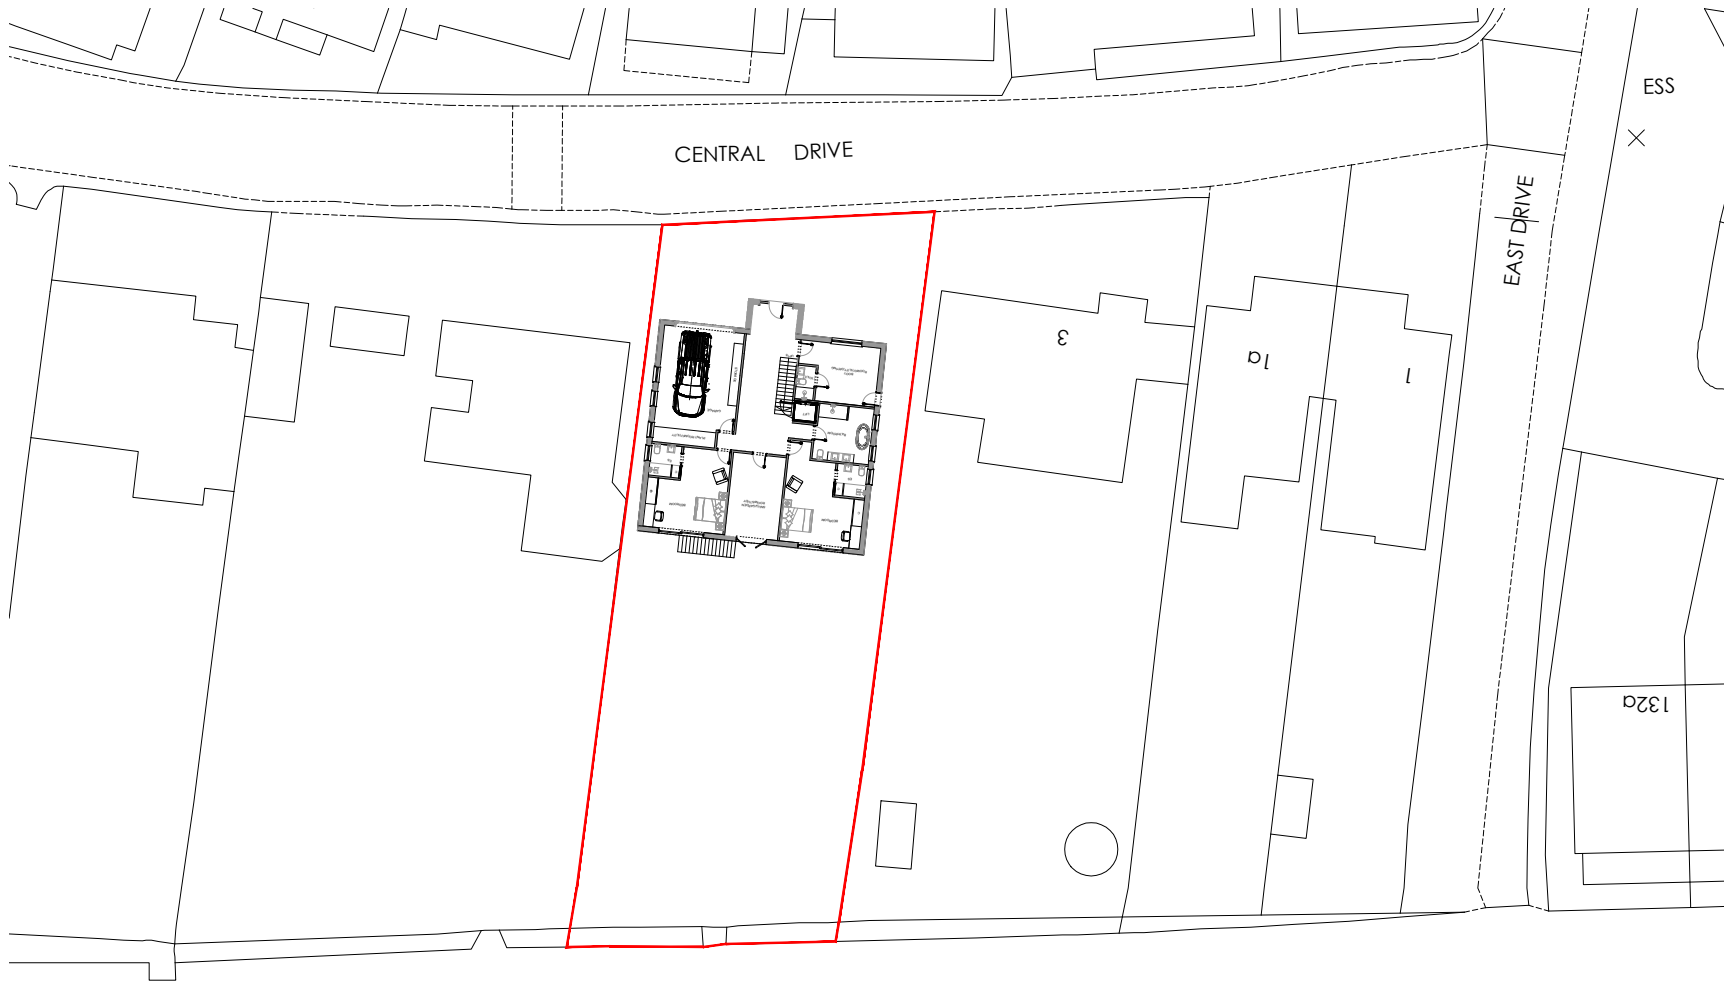


Ordnance Survey, (c) Crown Copyright 2018. All rights reserved. Licence number 100022432

SITE BLOCK PLAN 1:500

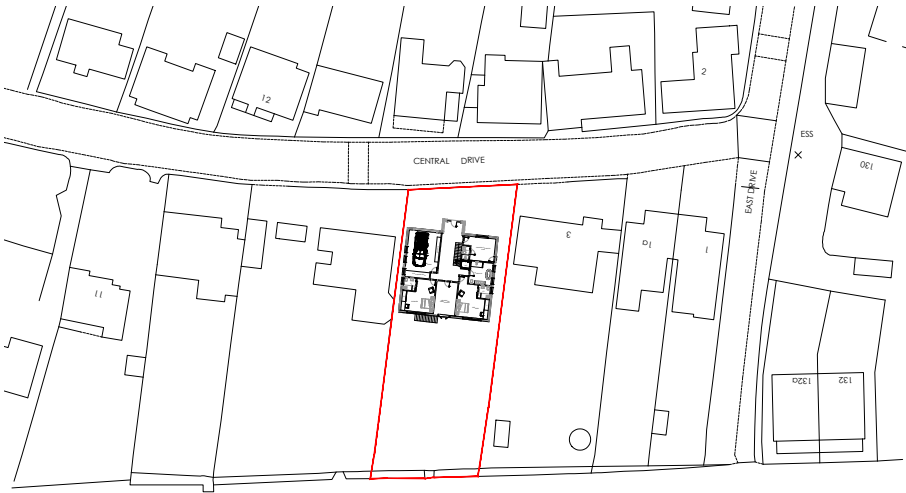

Ordnance Survey, (c) Crown Copyright 2018. All rights reserved. Licence number 100022432

SITE LOCATION PLAN 1:1250

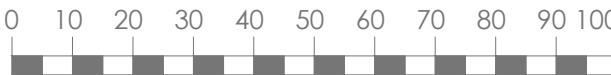

PROJECT TITLE Proposed development at 5 Central Drive	DRAWING TITLE Proposed Site & Location plan		No	REVISION	DATE
	STATUS Planning Application				
	SCALE As noted	DATE 20.07.2018			
	DRAWN BY AP	DRAWING No PA-270-10			