


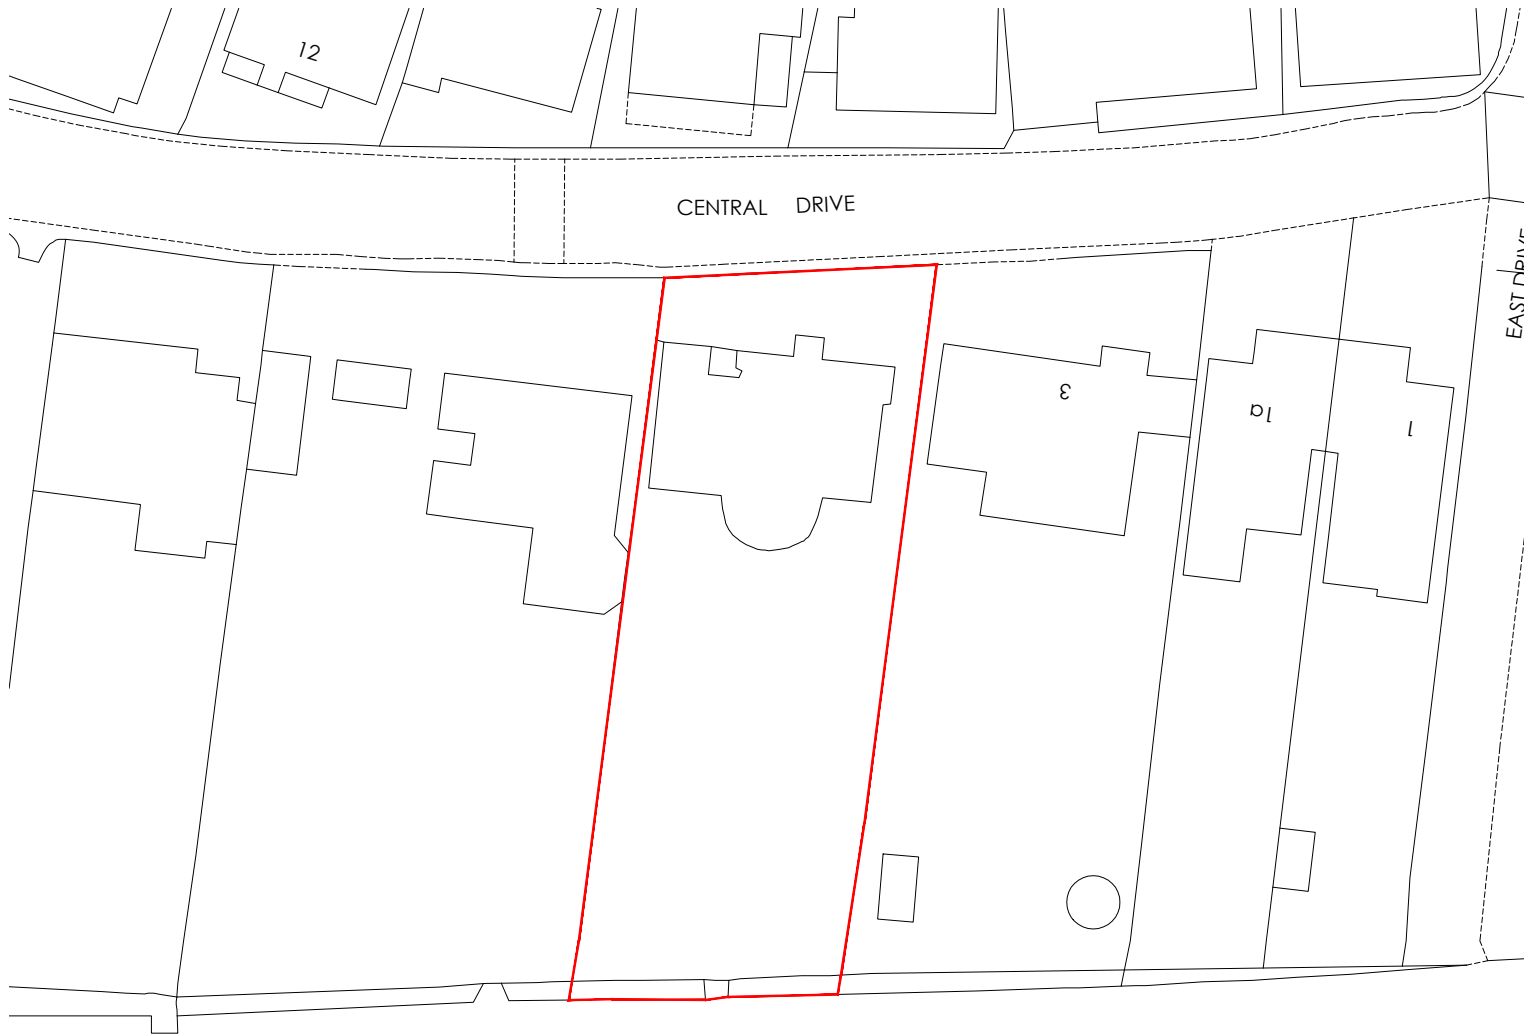

Ordnance Survey, (c) Crown Copyright 2018. All rights reserved. Licence number 100022432

SITE BLOCK PLAN 1:500



Ordnance Survey, (c) Crown Copyright 2018. All rights reserved. Licence number 100022432

SITE LOCATION PLAN 1:1250

