


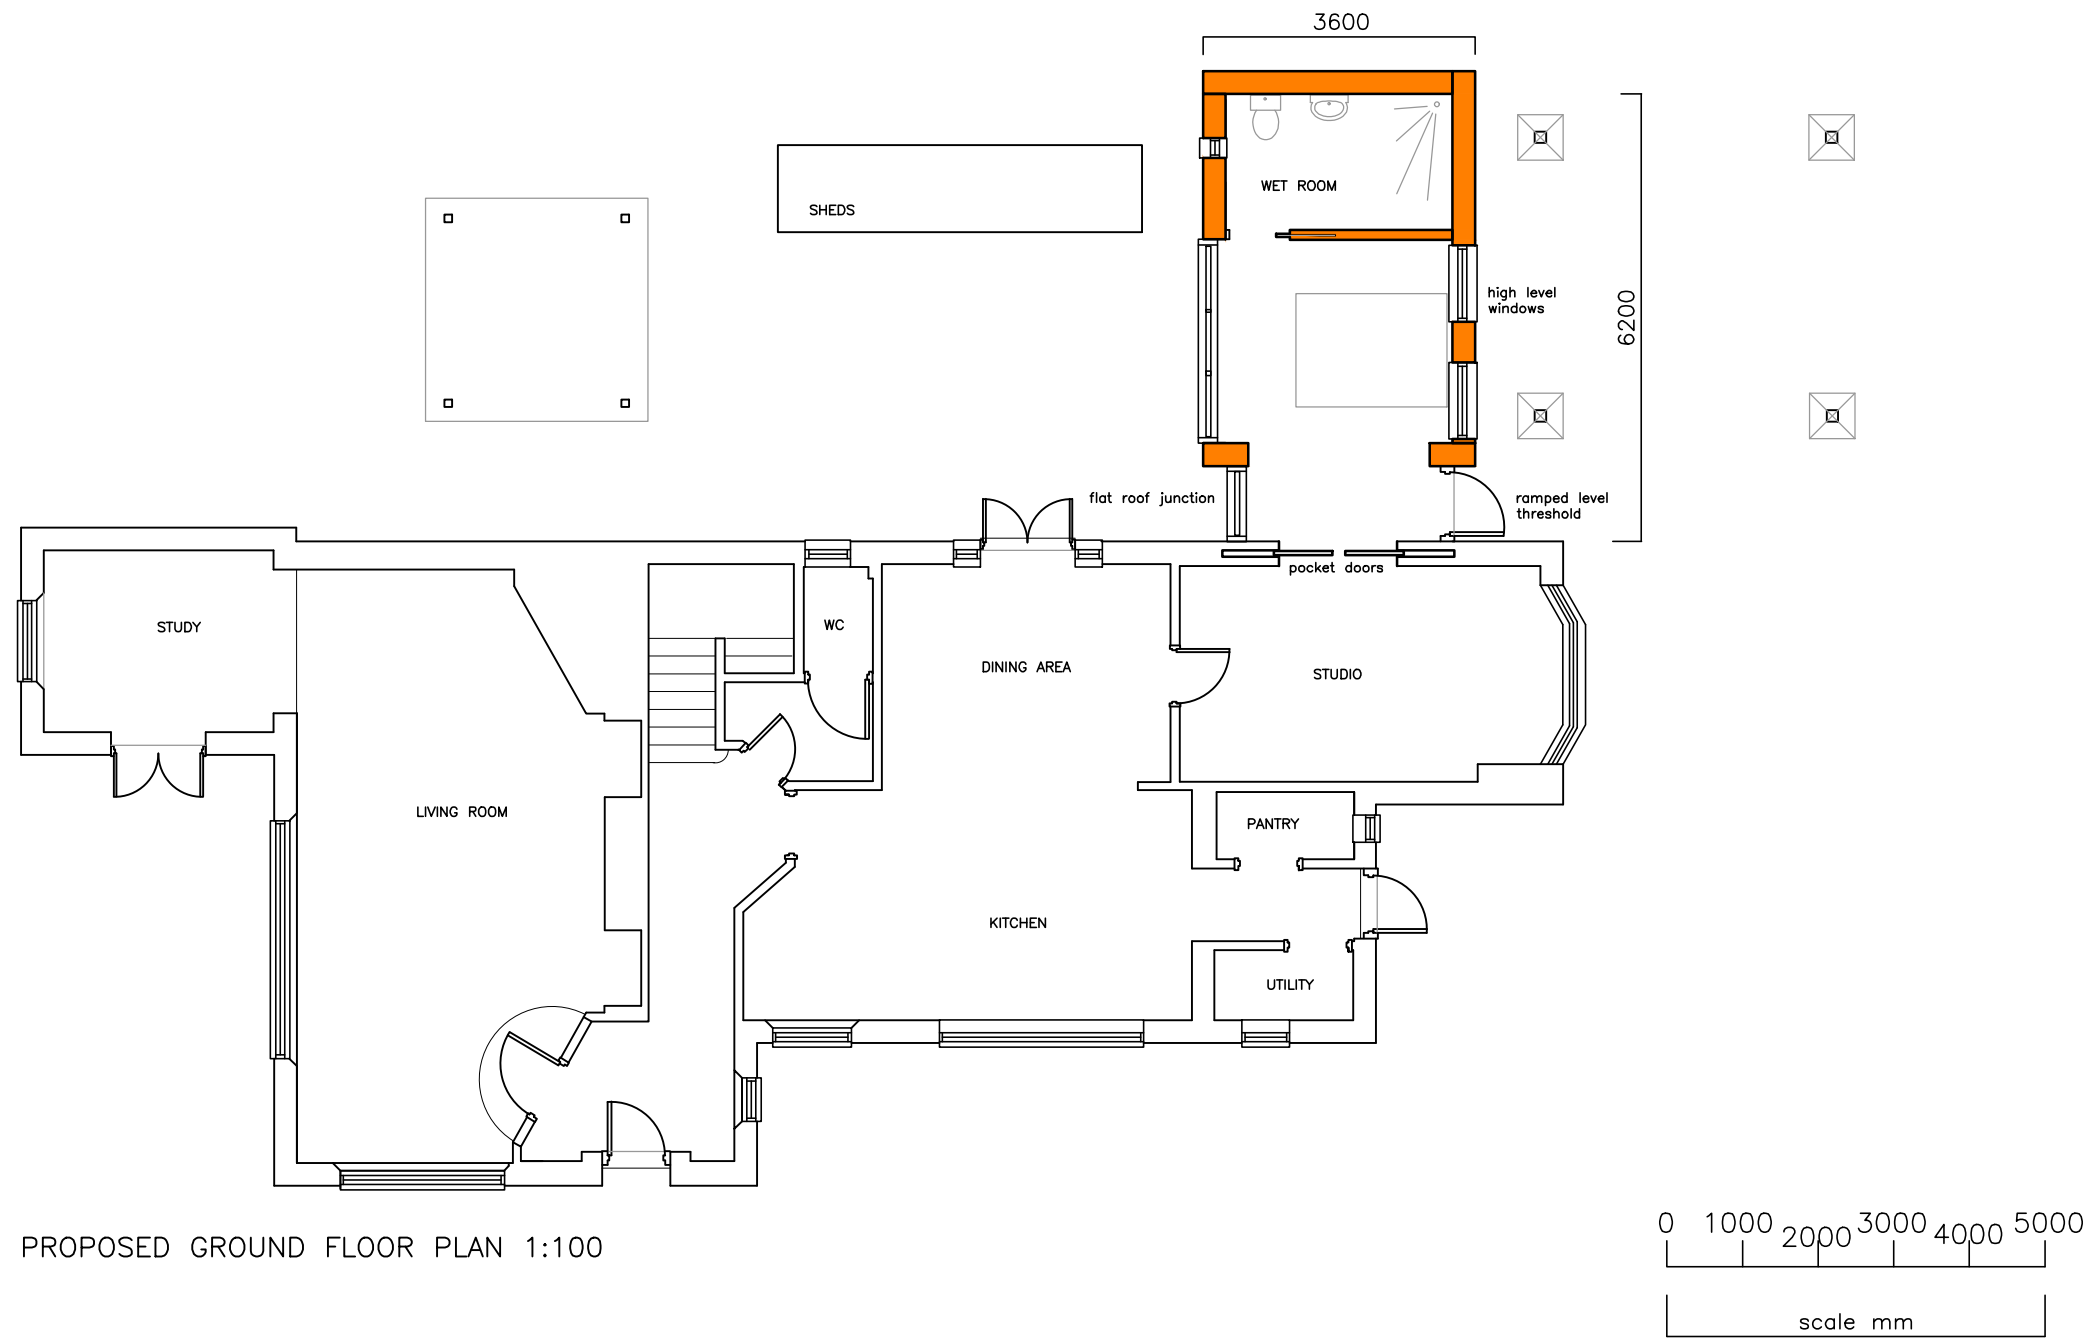

AMdesign

ARCHITECTURE DESIGN DEVELOPMENT
Leeza Aldis-Hobbs ARB RIBA SPAB

Mob: 07756 329400
e-mail: leeza@amdesignltd.co.uk

PROJECT
**1 SEA CLOSE
MIDDLETON ON SEA
WEST SUSSEX
PO22 7RU**
PROJECT STAGE
FEASIBILITY

DRAWING
PROPOSED PLAN

DRAWING No
364/04

REVISION

SCALE 1:100
DATE JULY 2021

DRAWN LA
CHECKED

	paper size A3	
LETTER	REVISION	DATE
This scheme is subject to town planning and all other necessary consents. All dimesions and levels to be checked on site. This drawing is to be read in conjunction with other relevant drawings and documents. Report all discrepancies to the Architect before work commences. AM Design is the trading name of AM Design Ltd © AM Design Ltd. All rights reserved.		

