


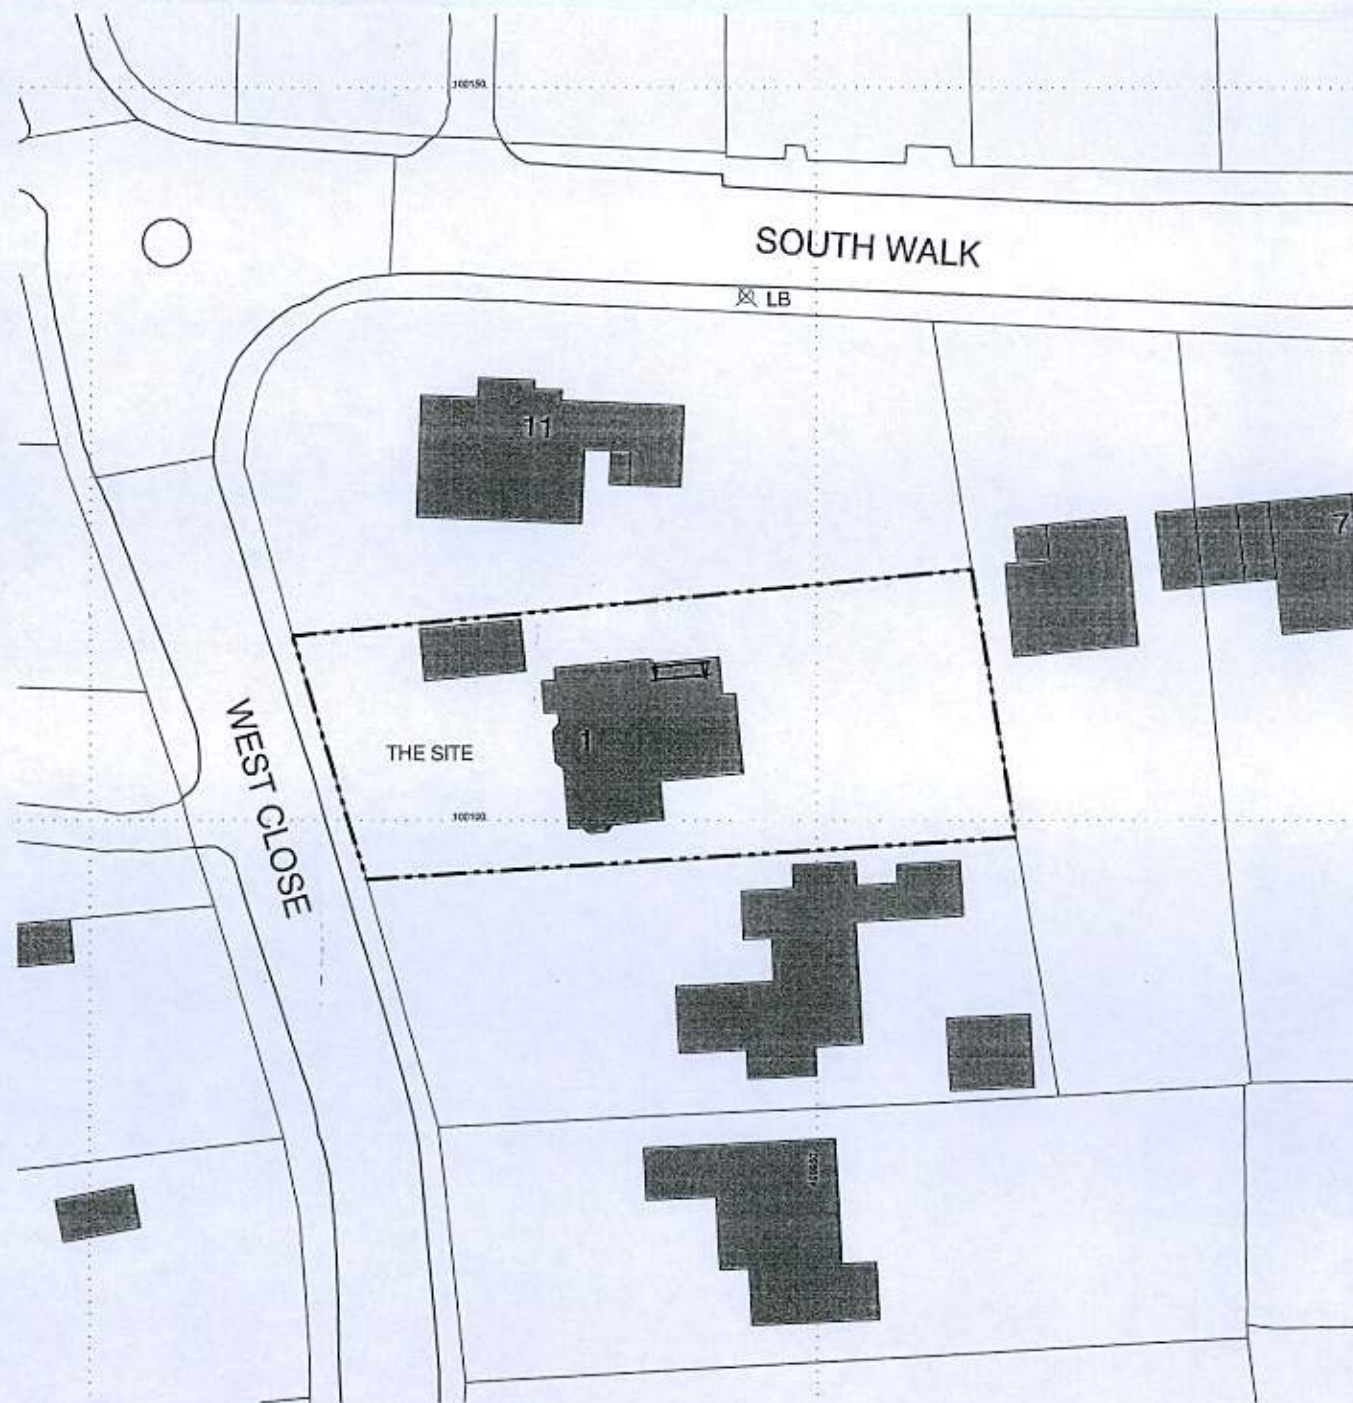

Block Plan Scale 1 : 500




Ordnance Survey, (c) Crown Copyright 2012. All rights reserved. Licence number 100020449

Location Plan Scale 1 : 1250

NOTES:

1. Do not scale this drawing. Use figured dimensions only, except for Planning purposes.
2. All dimensions must be checked on site by the contractor prior to commencement of work.
3. All construction details are indicative and are to be checked and confirmed on site and any divergence's are to be agreed with the Contract Administrator.

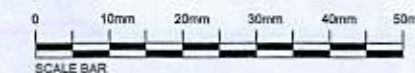

Proposed First Floor Dormer Window Extension
Robins Retreat, 1 West Close, Middleton-on-Sea, PO22 7RP

K.E. HILTON AND ASSOCIATES Chartered Structural Engineers

2 ALBERT CHAMBERS
SUDLEY ROAD
BOGNOR REGIS
WEST SUSSEX
PO21 1EQ

Tel: 01243 865500
Fax: 01243 860489
Mobile: 07968 333140
E-Mail: k_e_hilton@yahoo.co.uk

SITE LOCATION AND BLOCK PLANS

Scale	1:500 - 1:1250 @ A3	Drawn By	ACB
Date	15/10/12	Checked	KEH
Drawing Number	4797 / 01		

