
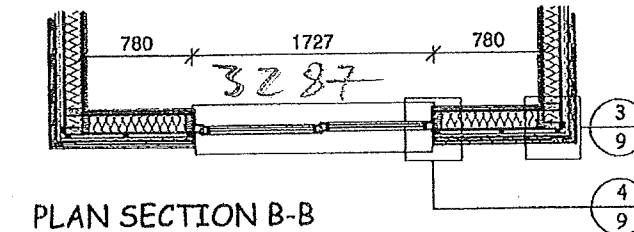
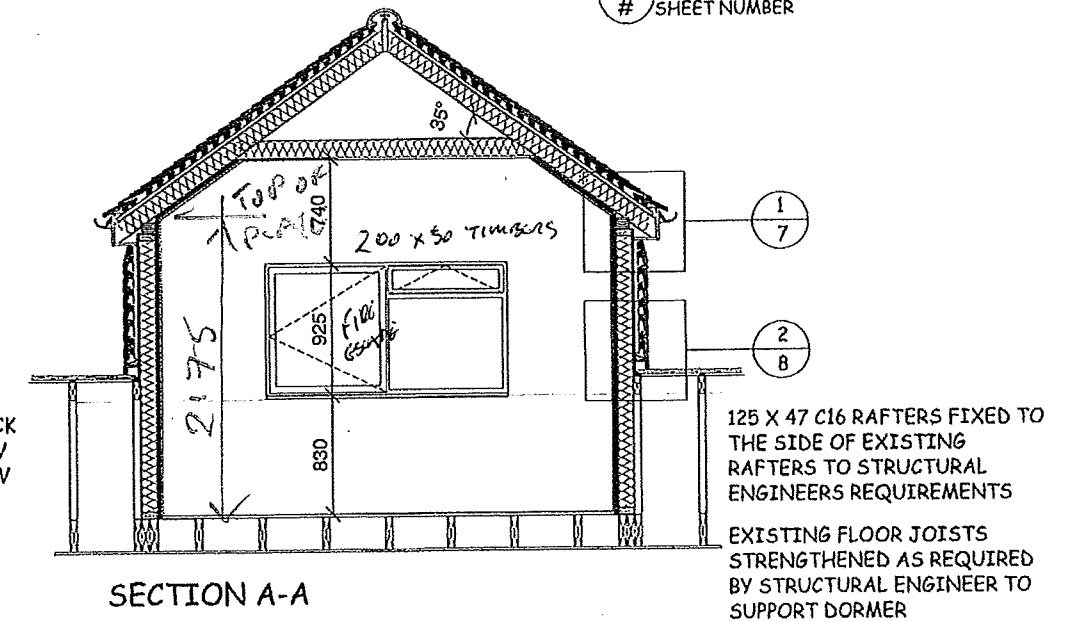


NOTES:

1. Do not scale this drawing. Use figured dimensions only, except for Planning purposes.
2. All dimensions must be checked on site by the contractor prior to commencement of work.
3. All construction details are Indicative and are to be checked and confirmed on site and any divergence's are to be agreed with the Contract Administrator.

SECTION OR DETAIL NUMBER
SHEET NUMBER

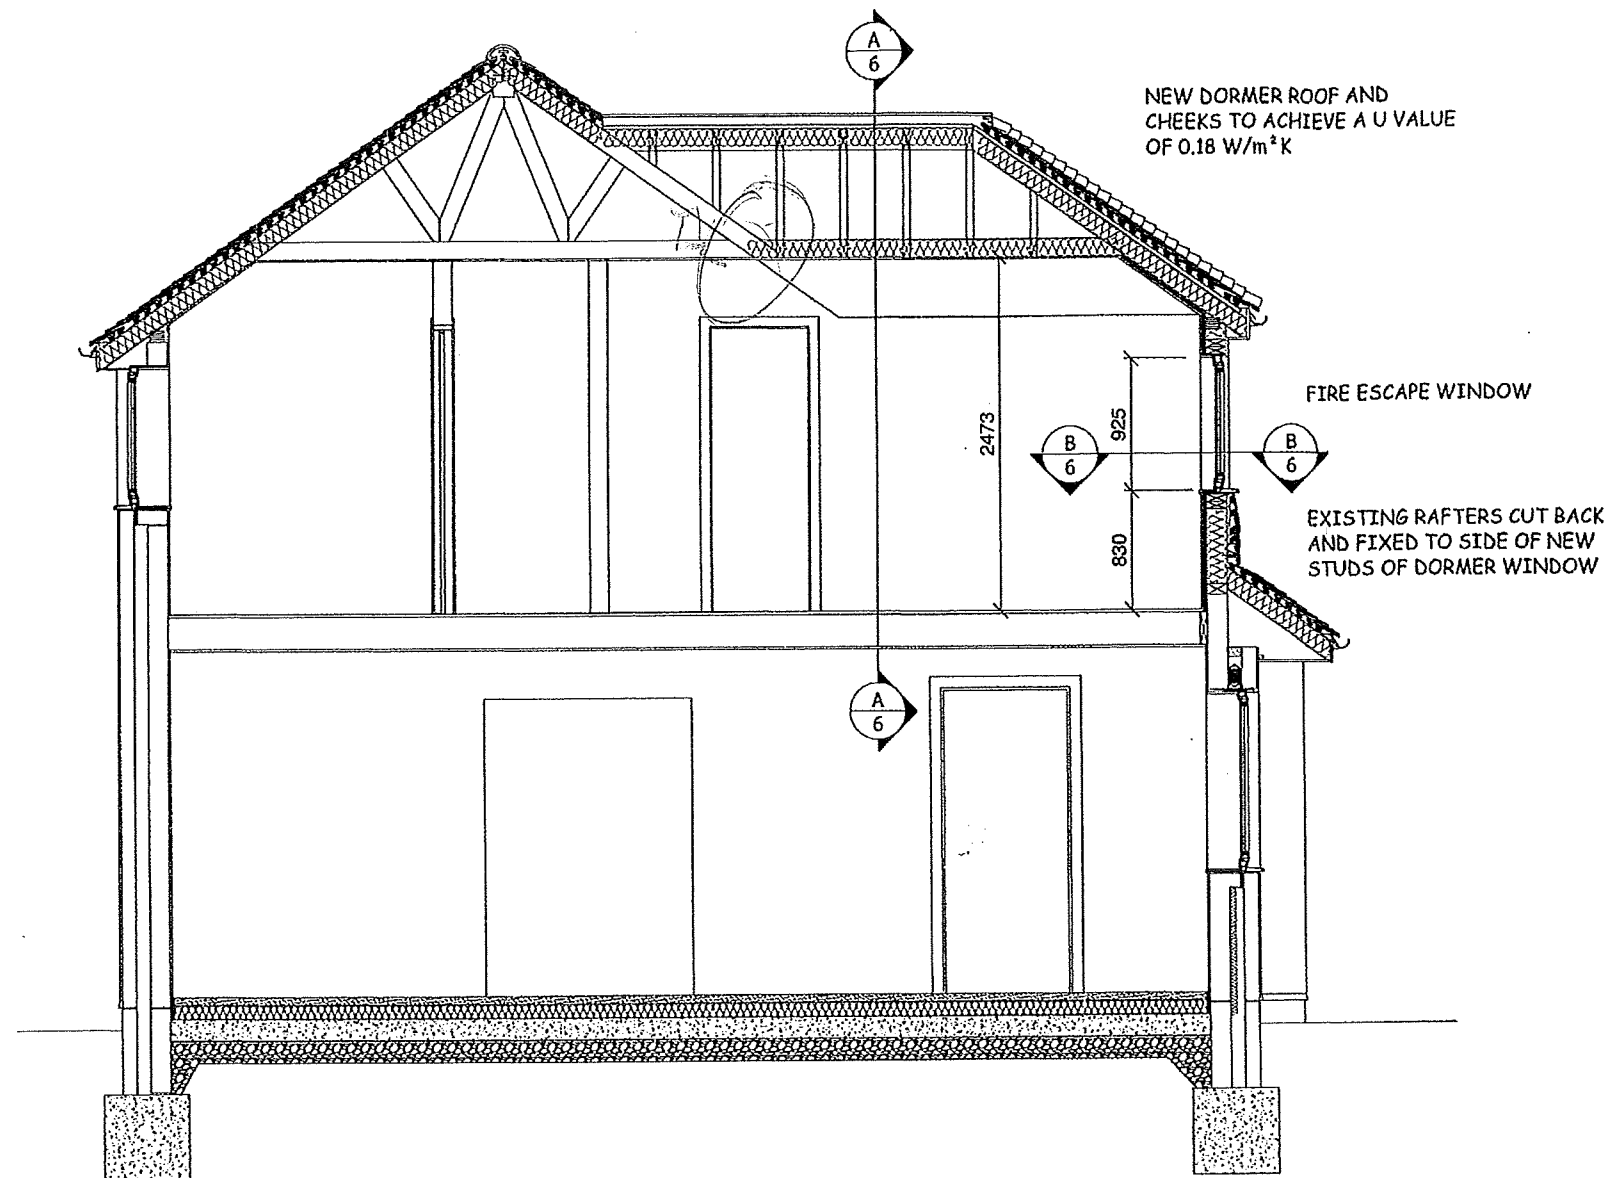

Existing First Floor Dormer Window Extension
Robins Retreat, 1 West Close, Middleton-on-Sea, PO22 7RP