




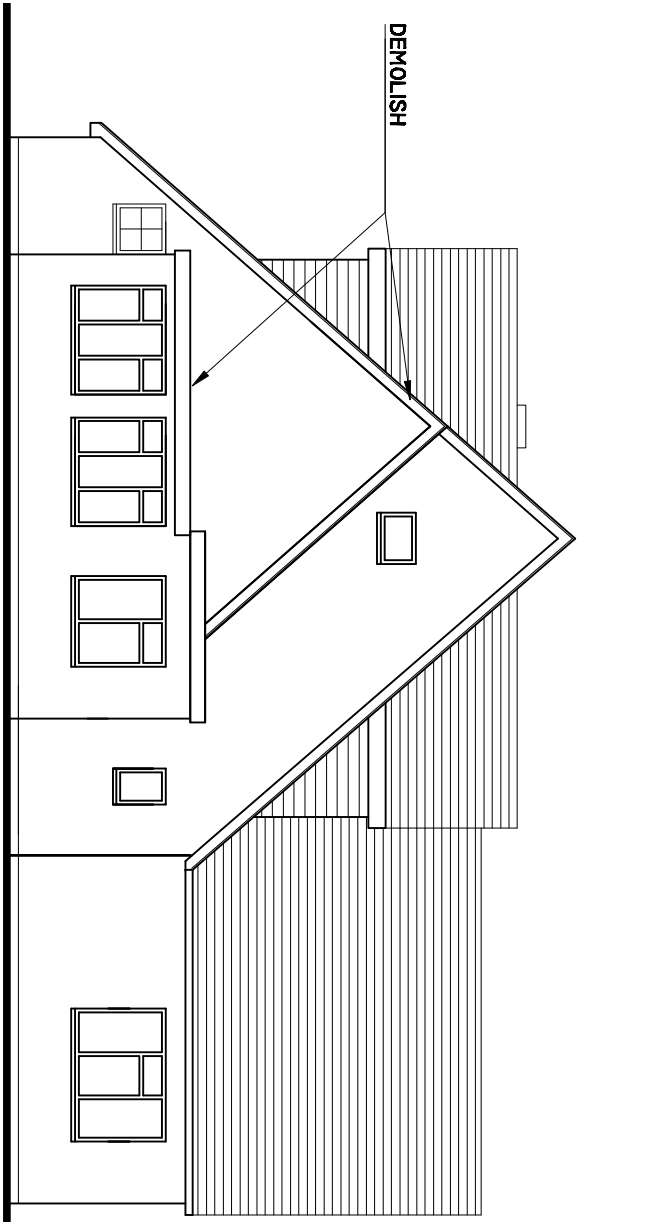


EXISTING SIDE (NORTH EAST) ELEVATION SCALE 1:100

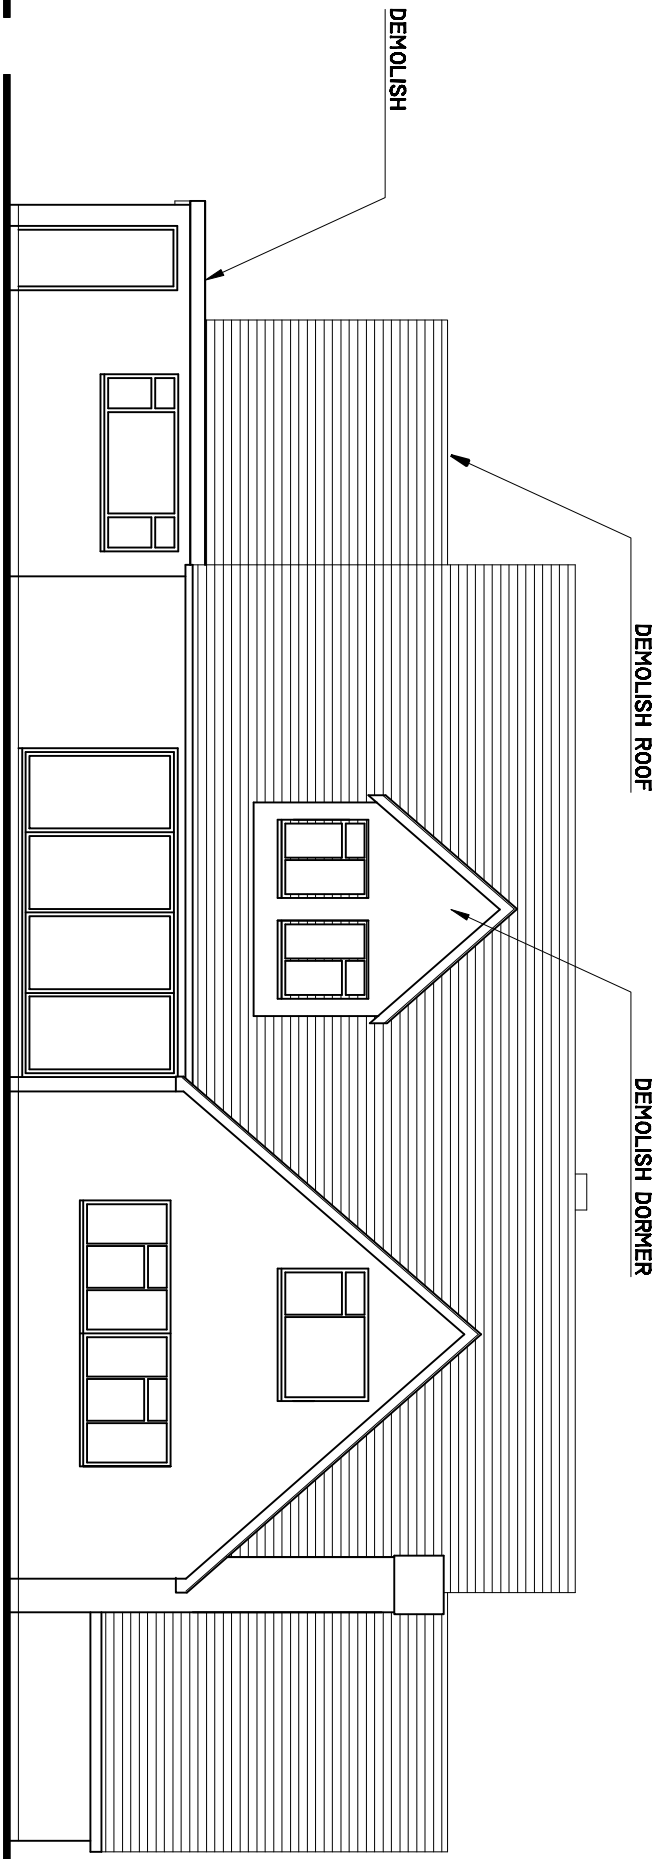


EXISTING REAR (NORTH WEST) ELEVATION SCALE 1:100

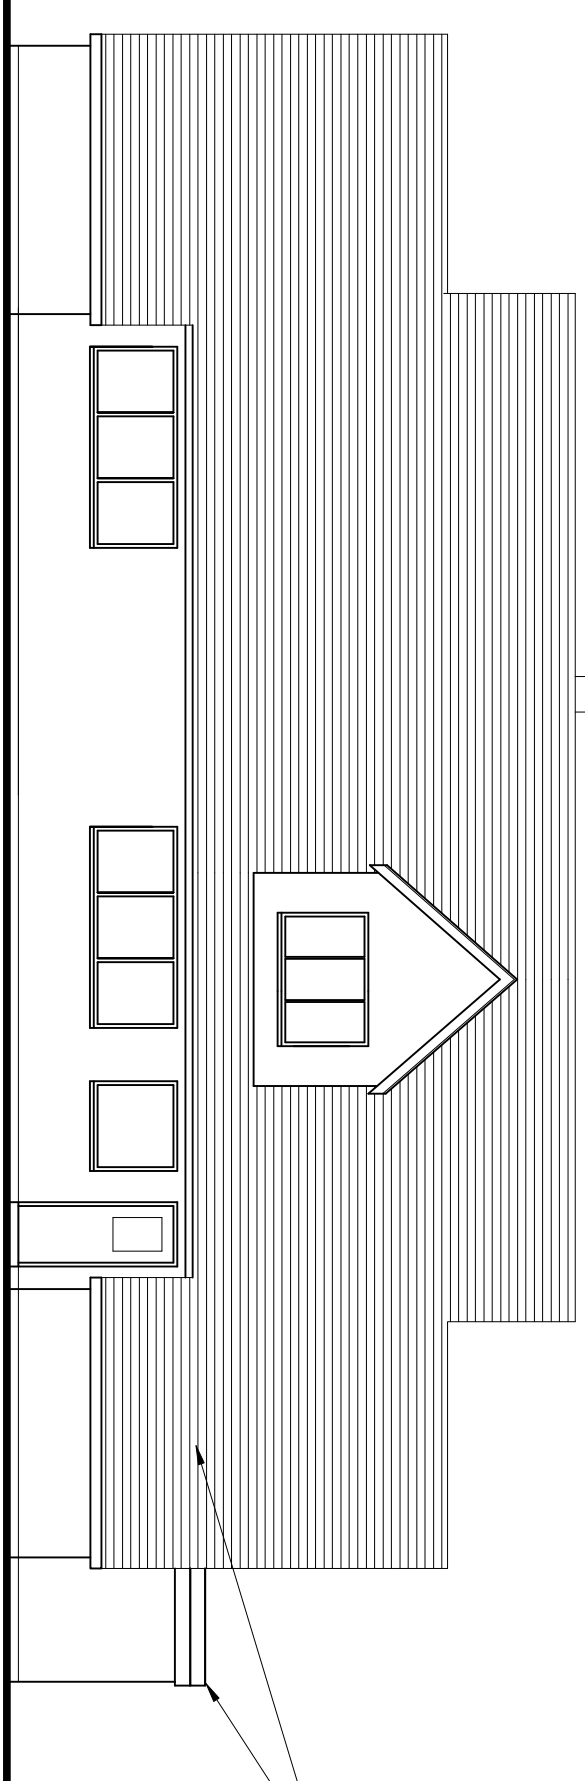


EXISTING FRONT (SOUTH EAST) ELEVATION SCALE 1:100

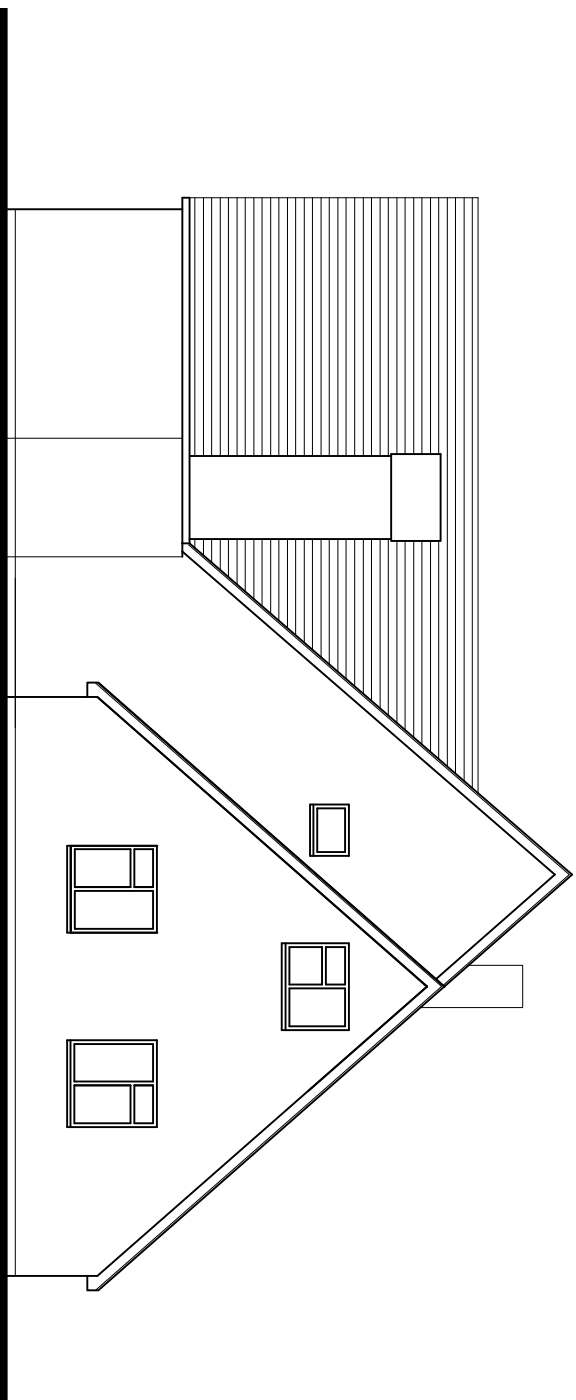


EXISTING SIDE (SOUTH WEST) ELEVATION SCALE 1:100

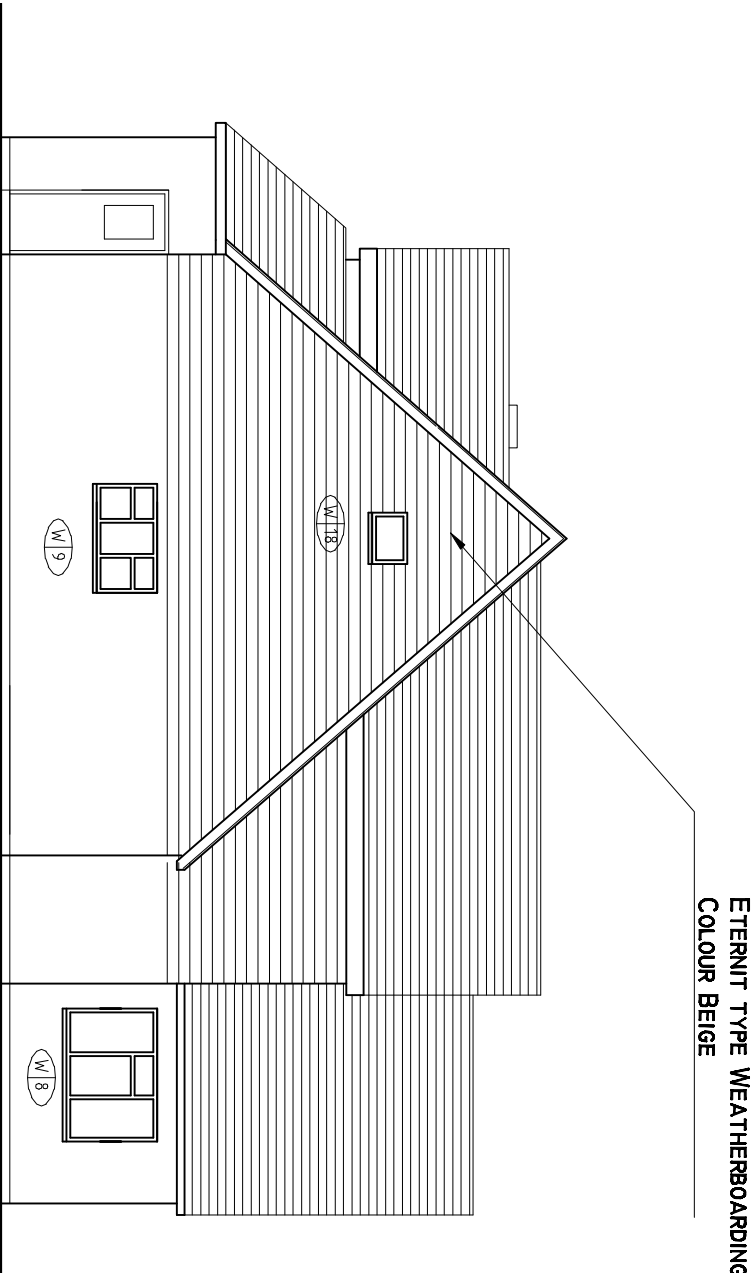


PROPOSED SIDE (NORTH EAST) ELEVATION SCALE 1:100

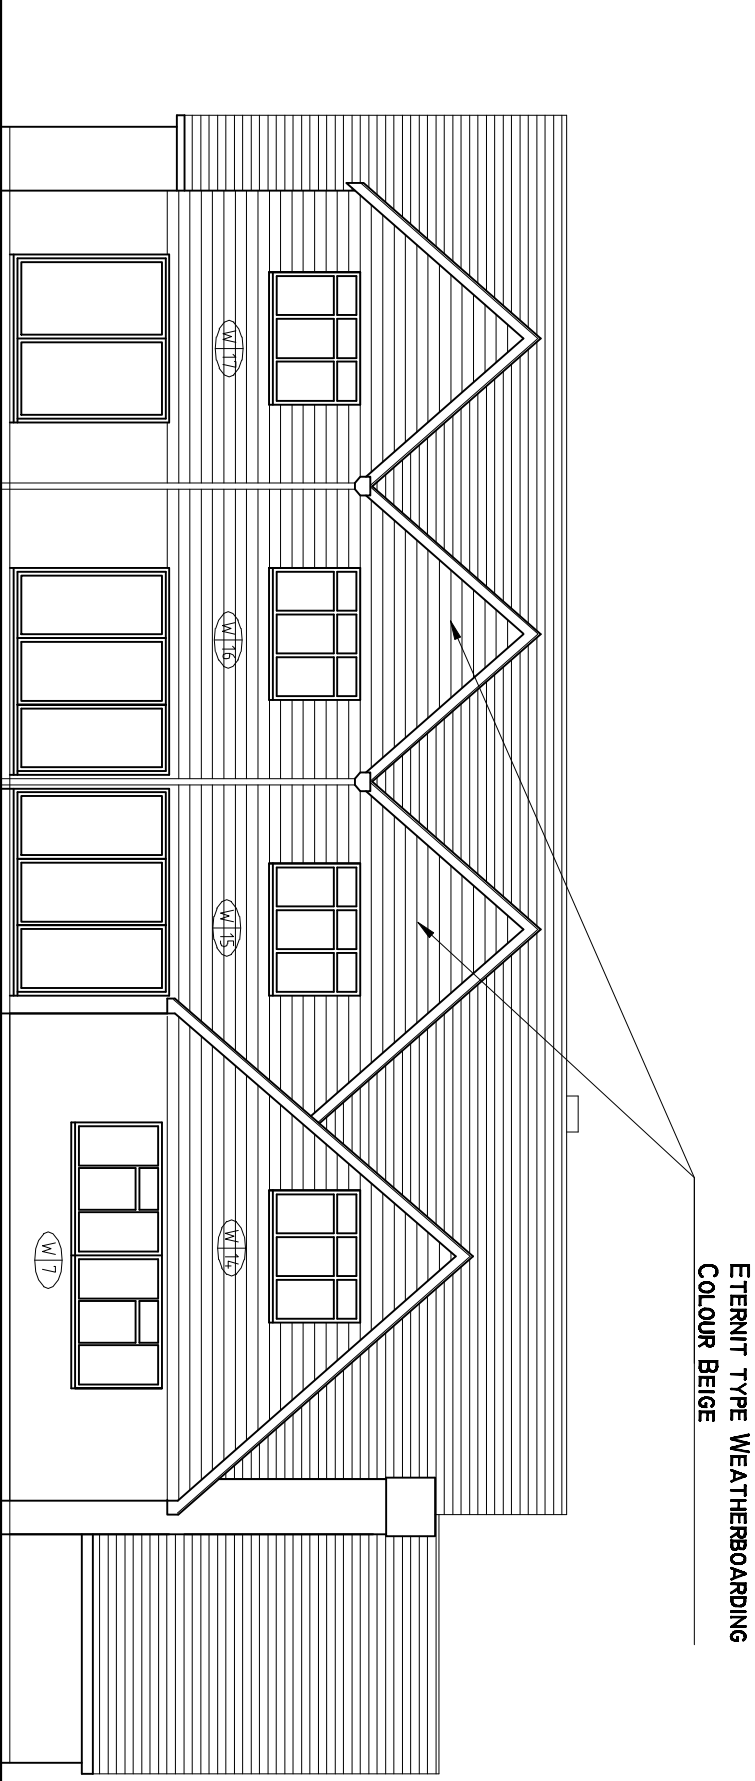

PROPOSED REAR (NORTH WEST) ELEVATION SCALE 1:100

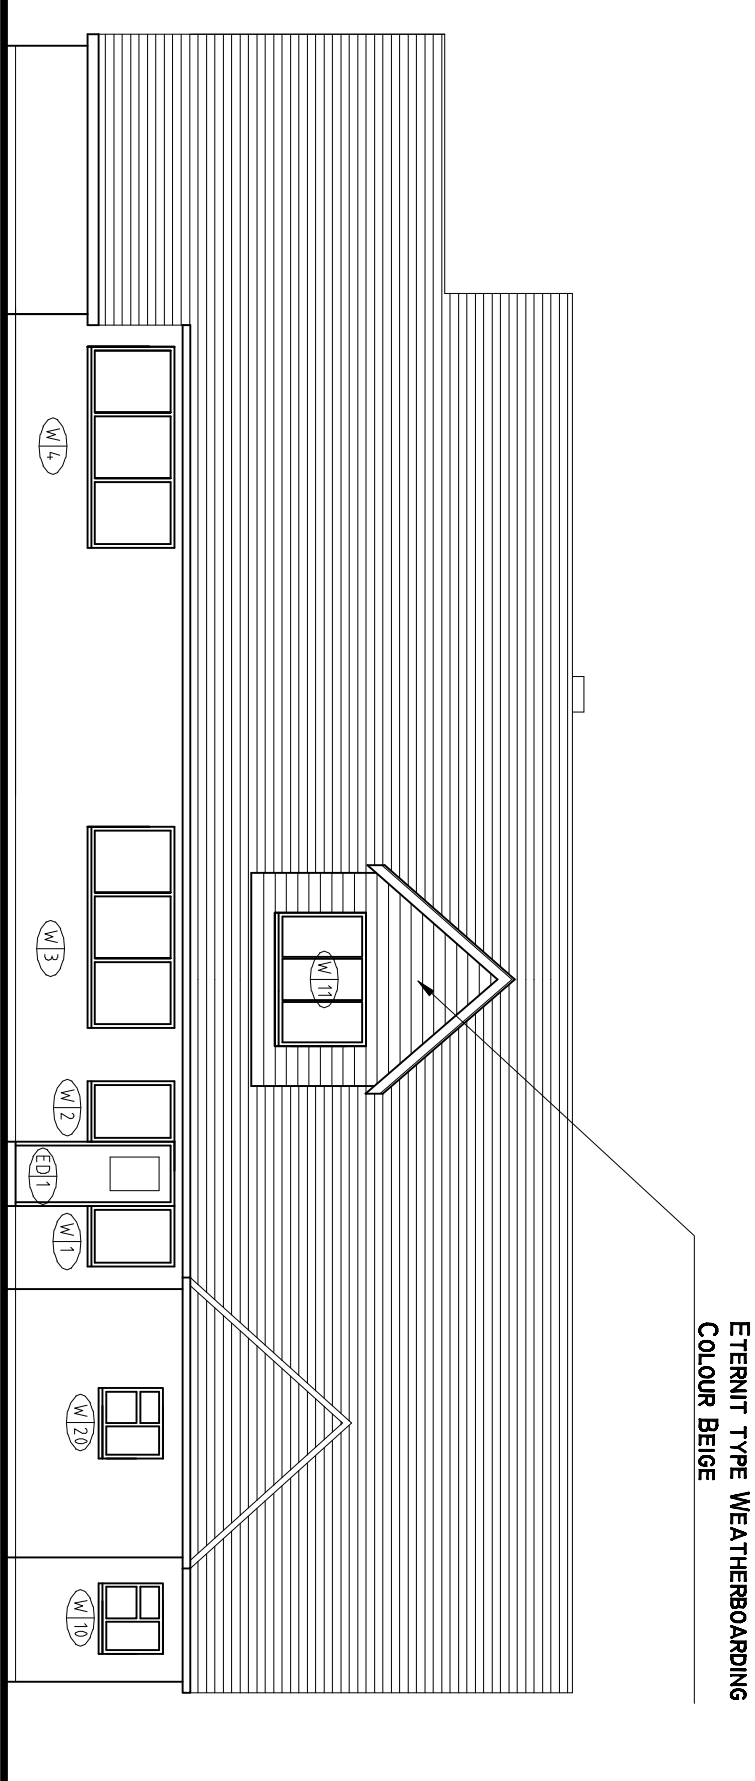

PROPOSED FRONT (SOUTH EAST) ELEVATION SCALE 1:100

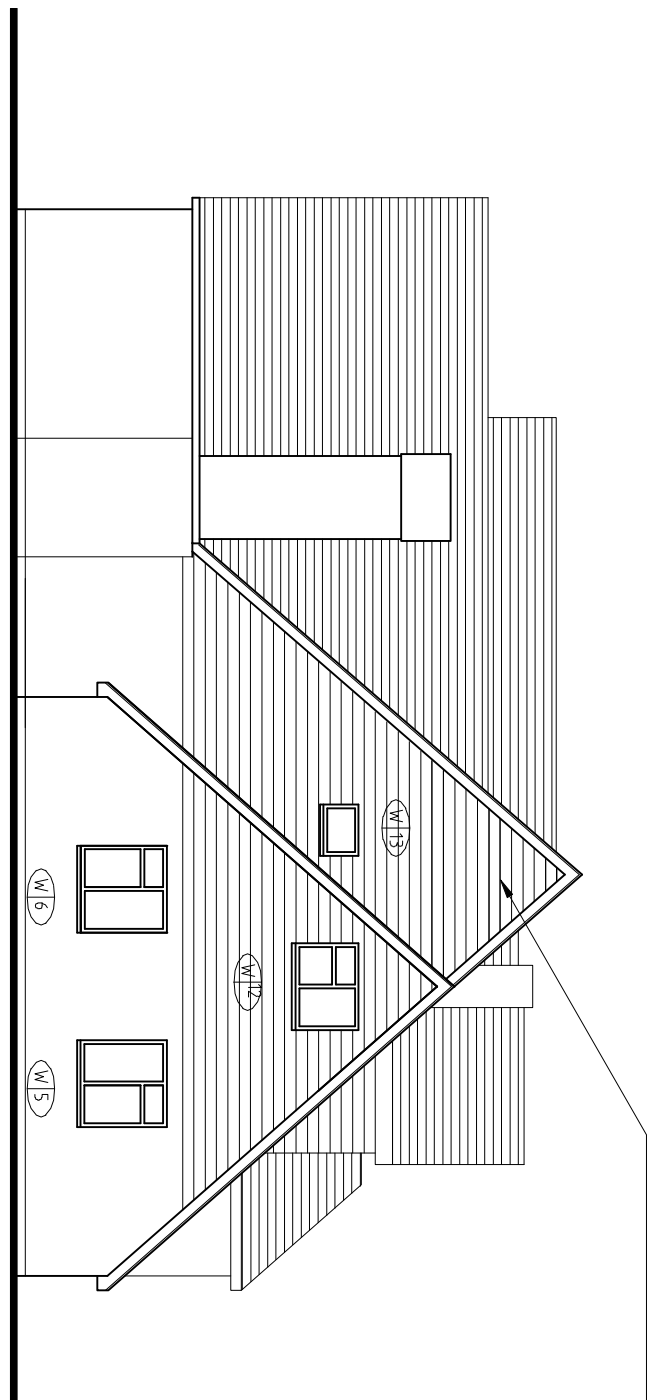

PROPOSED SIDE (SOUTH WEST) ELEVATION SCALE 1:100



Crossways | 2 Beach Avenue,
Chichester | West Sussex | PO19 3DR
Telephone: 01243 782 786
Email: pope.stevens@btinternet.com



Project
24 See Lane
Middleton

Drawing
Elevations
Building Regulations

Date	Drawn by	Scale
Nov 11	CDP	as shown
Drawing No.	Revision	
BR02	04	

04	Planning amendment	18.02.13
----	--------------------	----------