
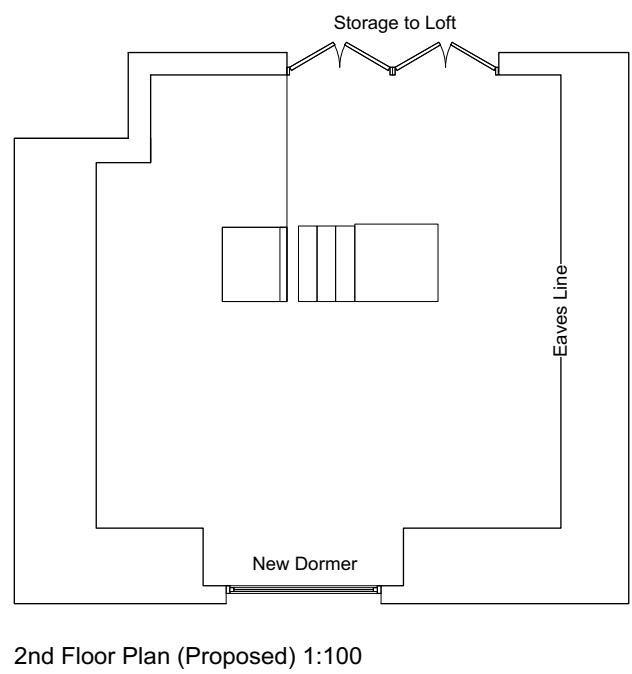
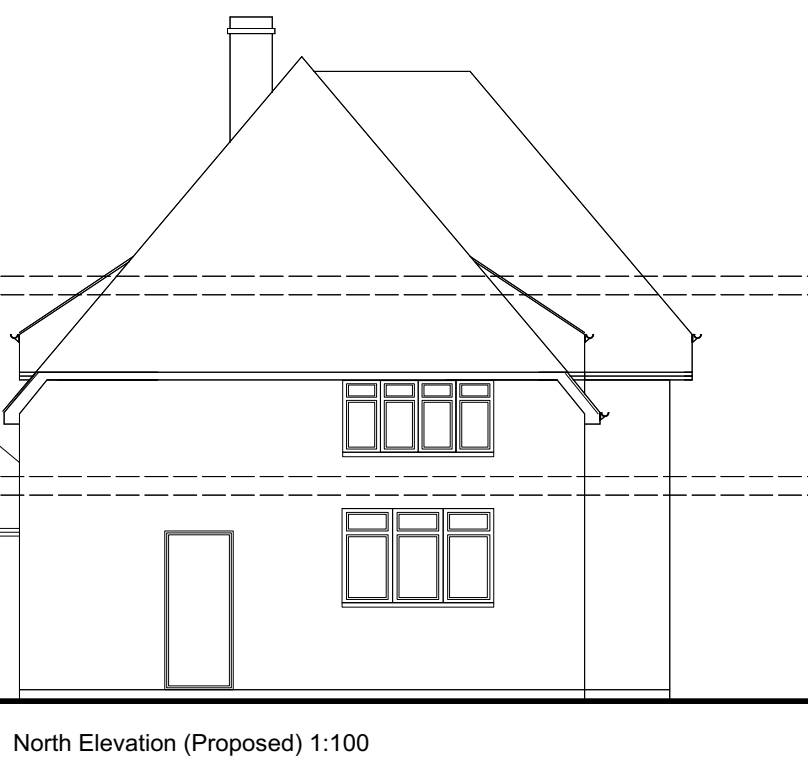
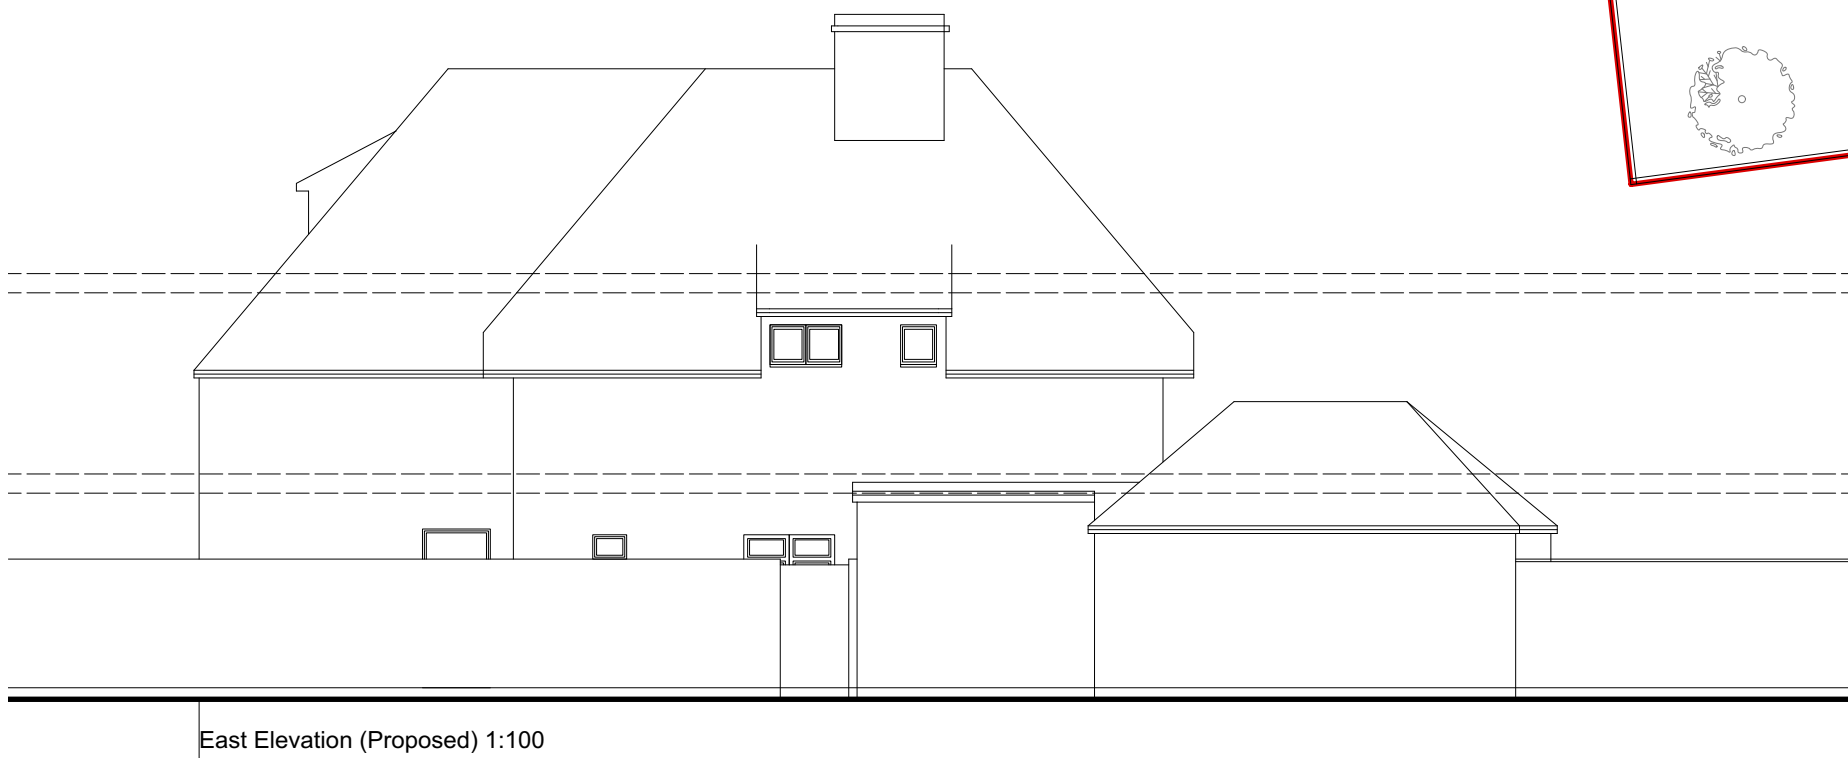
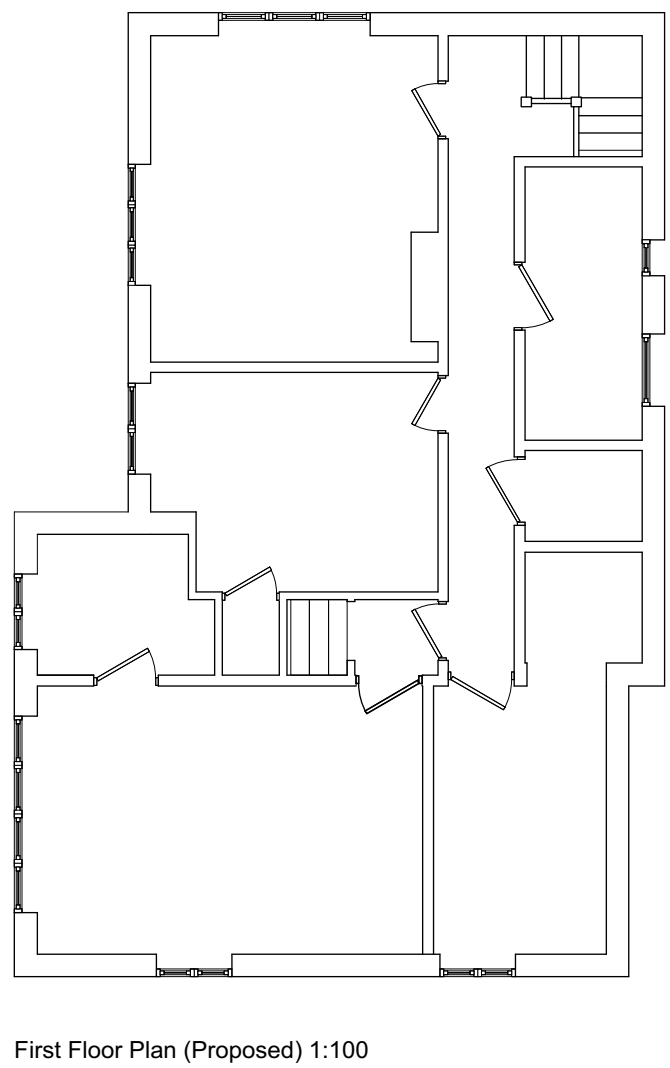
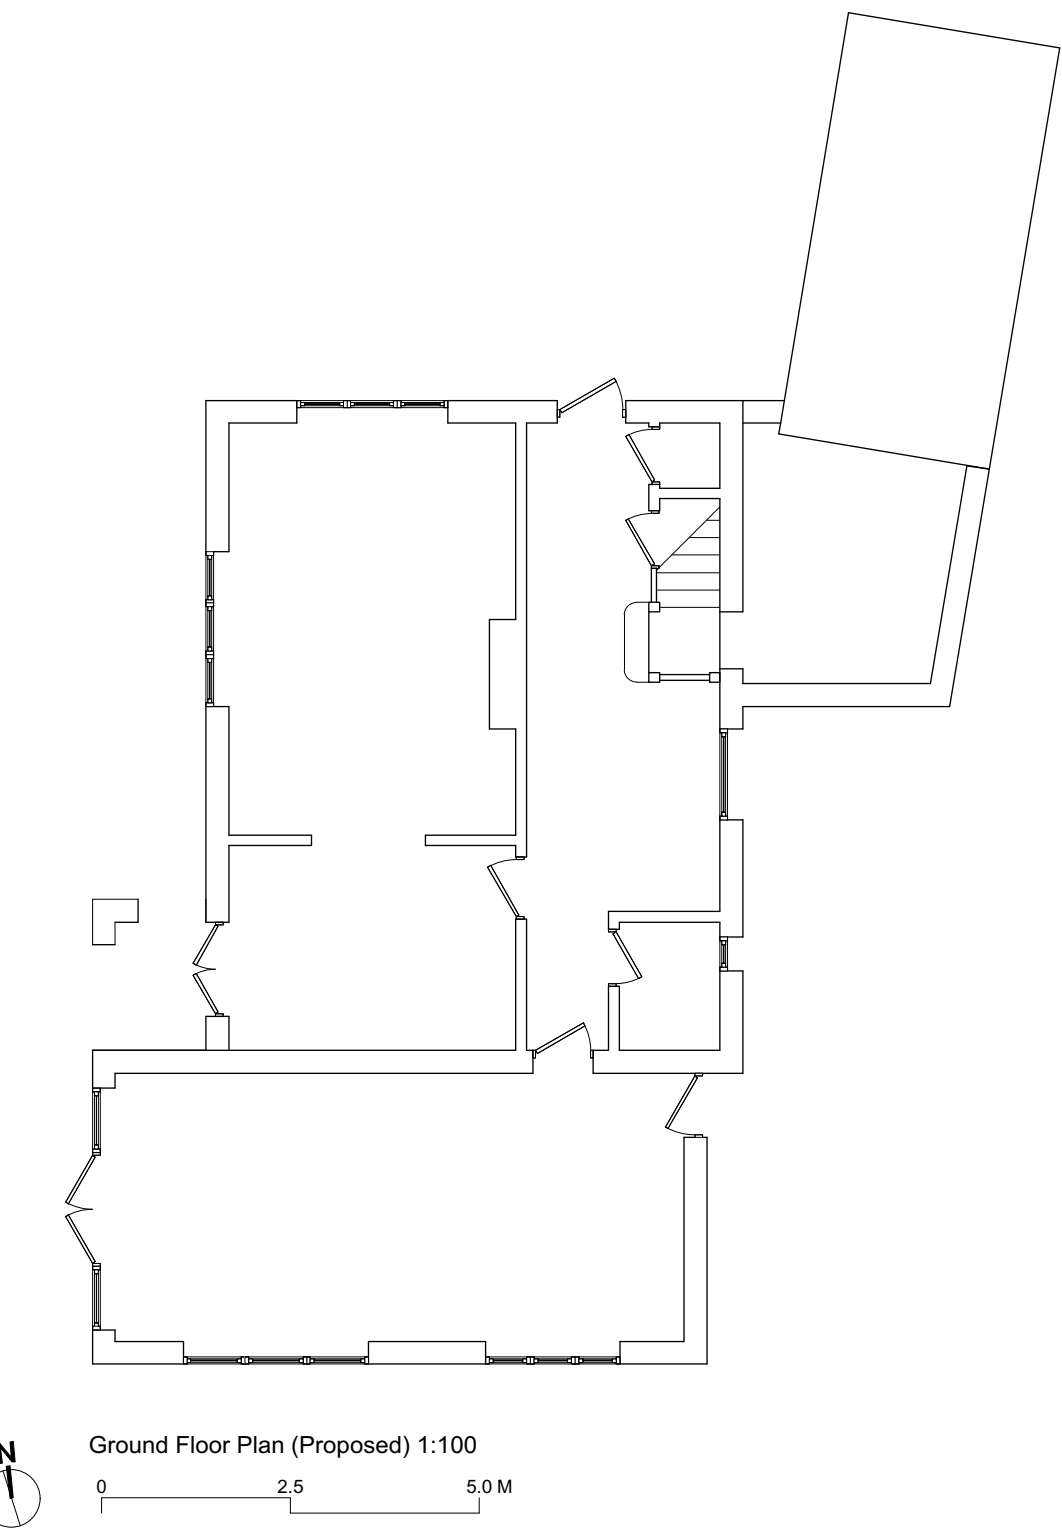
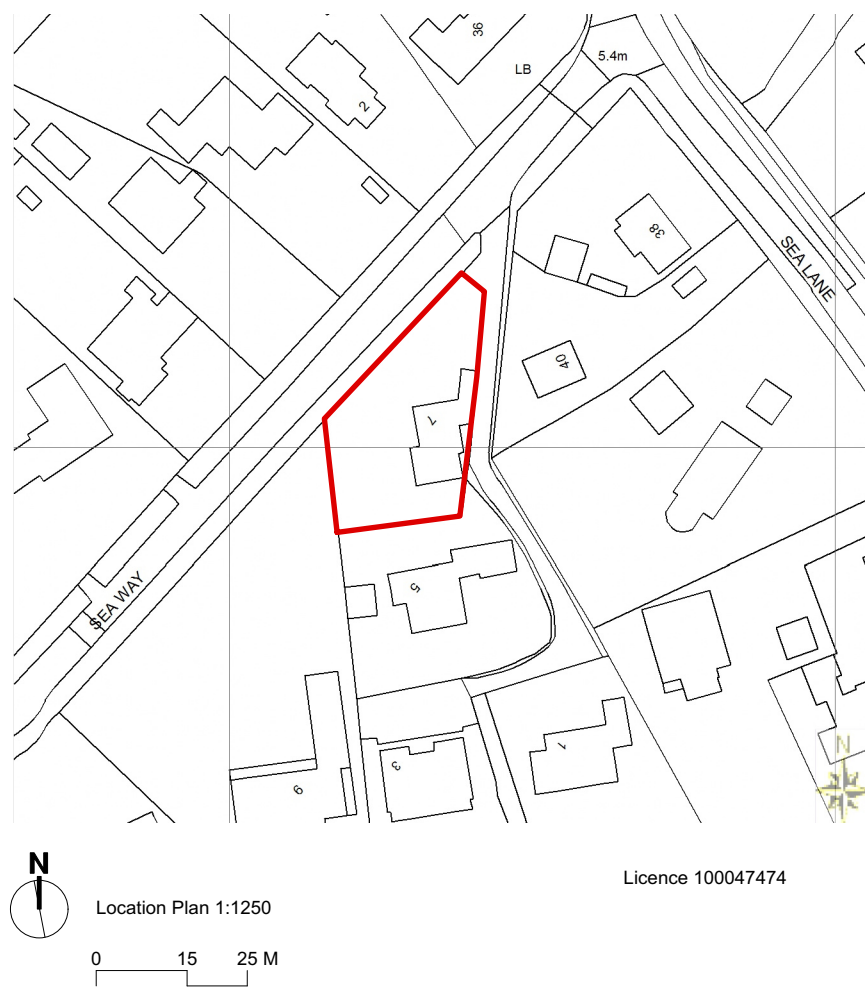
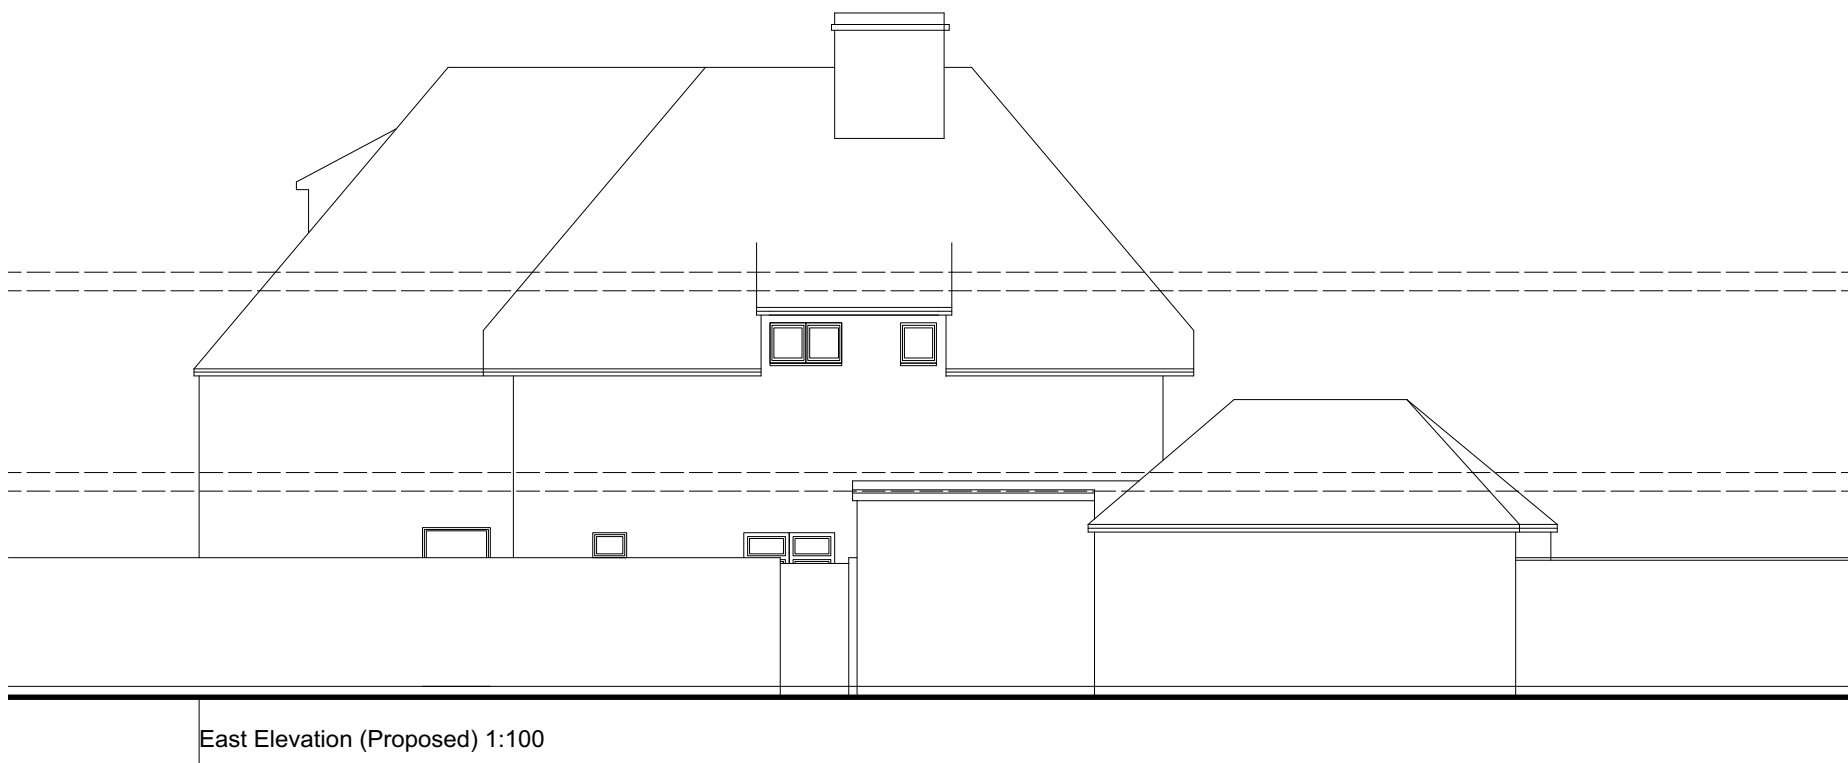
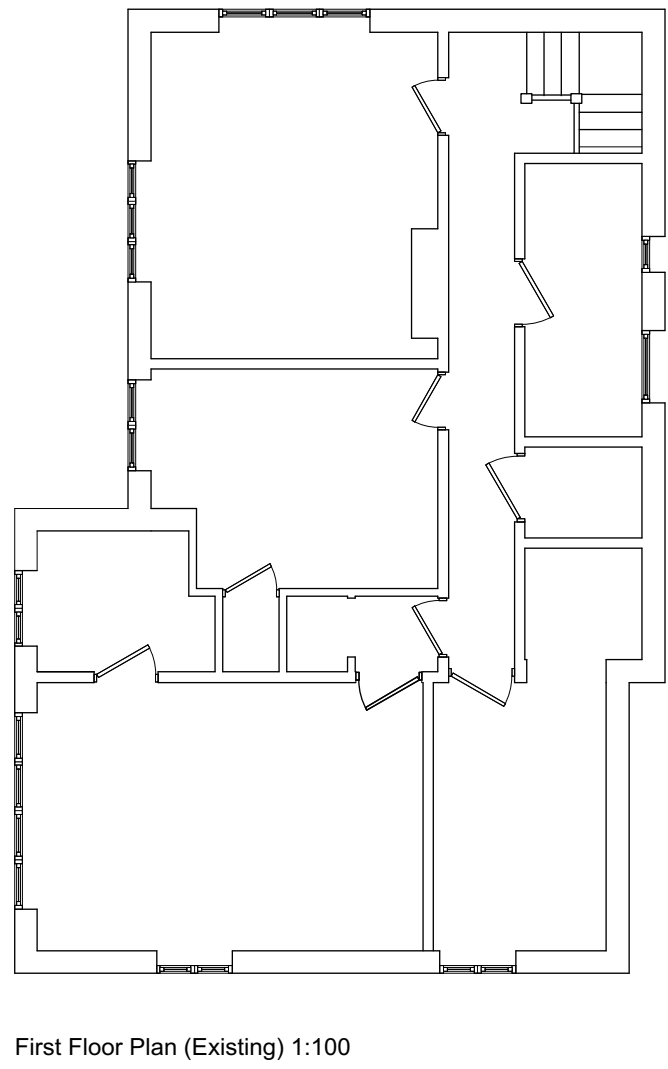


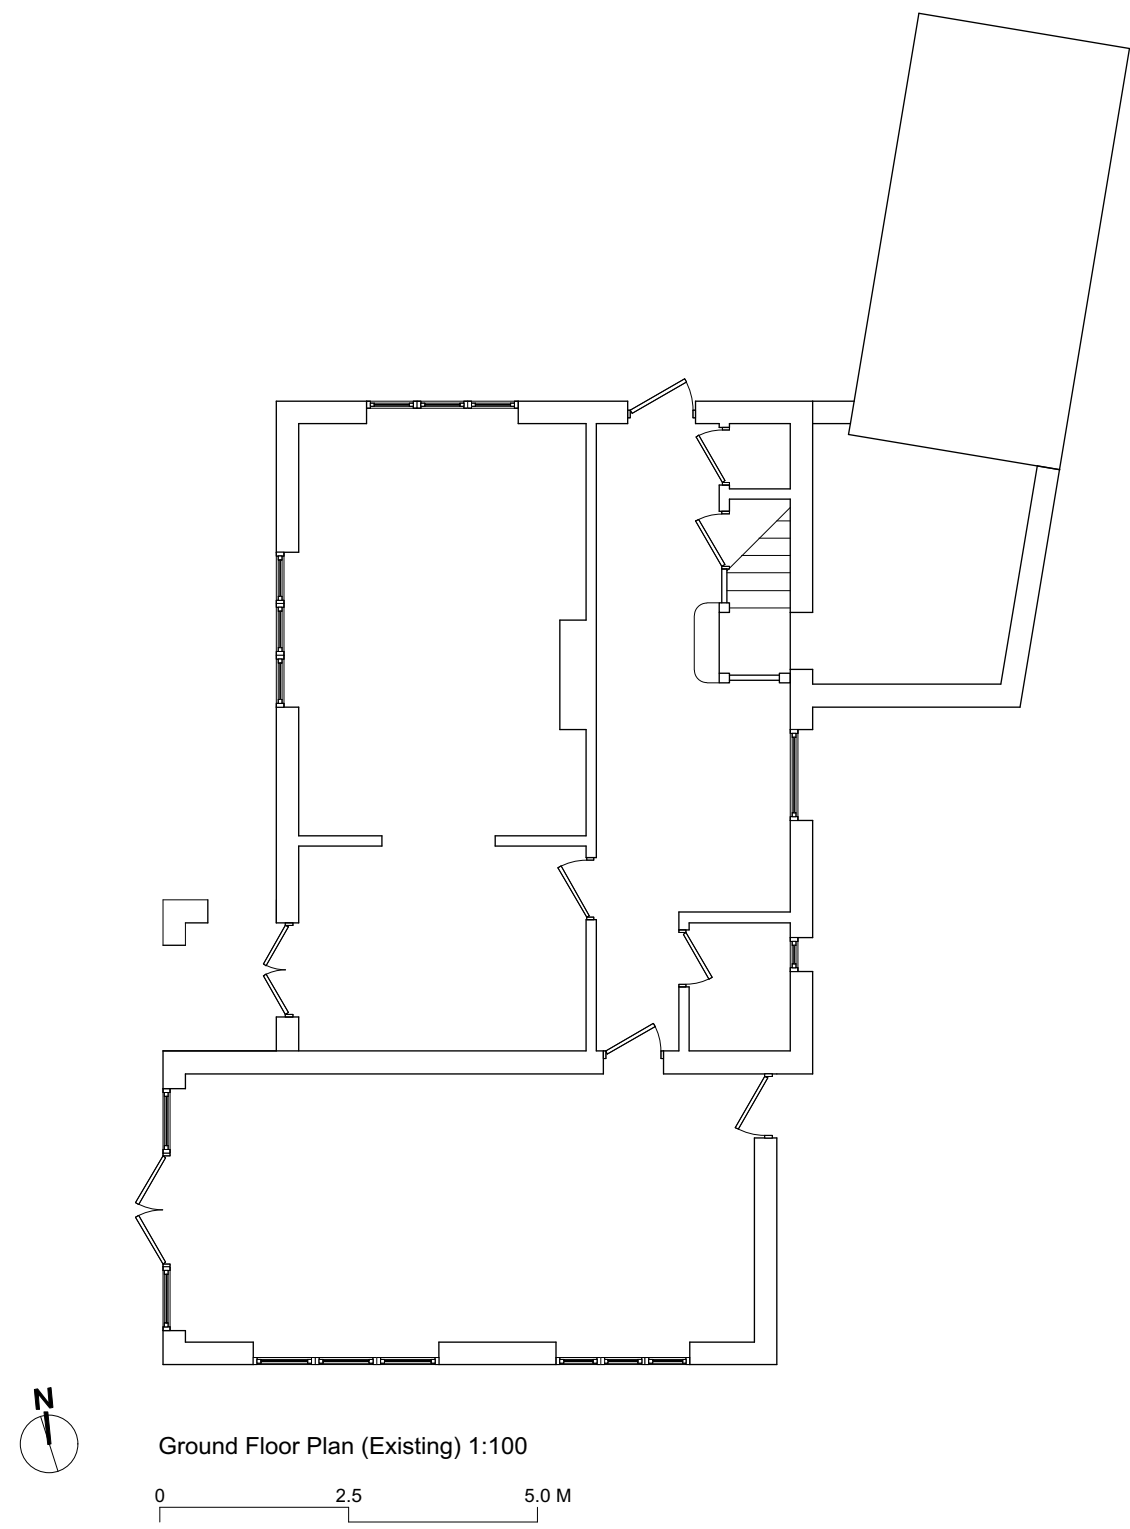

Job Title	0213 NA/SW
Drawing	Planning
Scale:	1:100 & various @ A1
Drg.No.	ADS-005-P *
Drawn by:	NJH
Issued to:	LA
Status:	Planning