
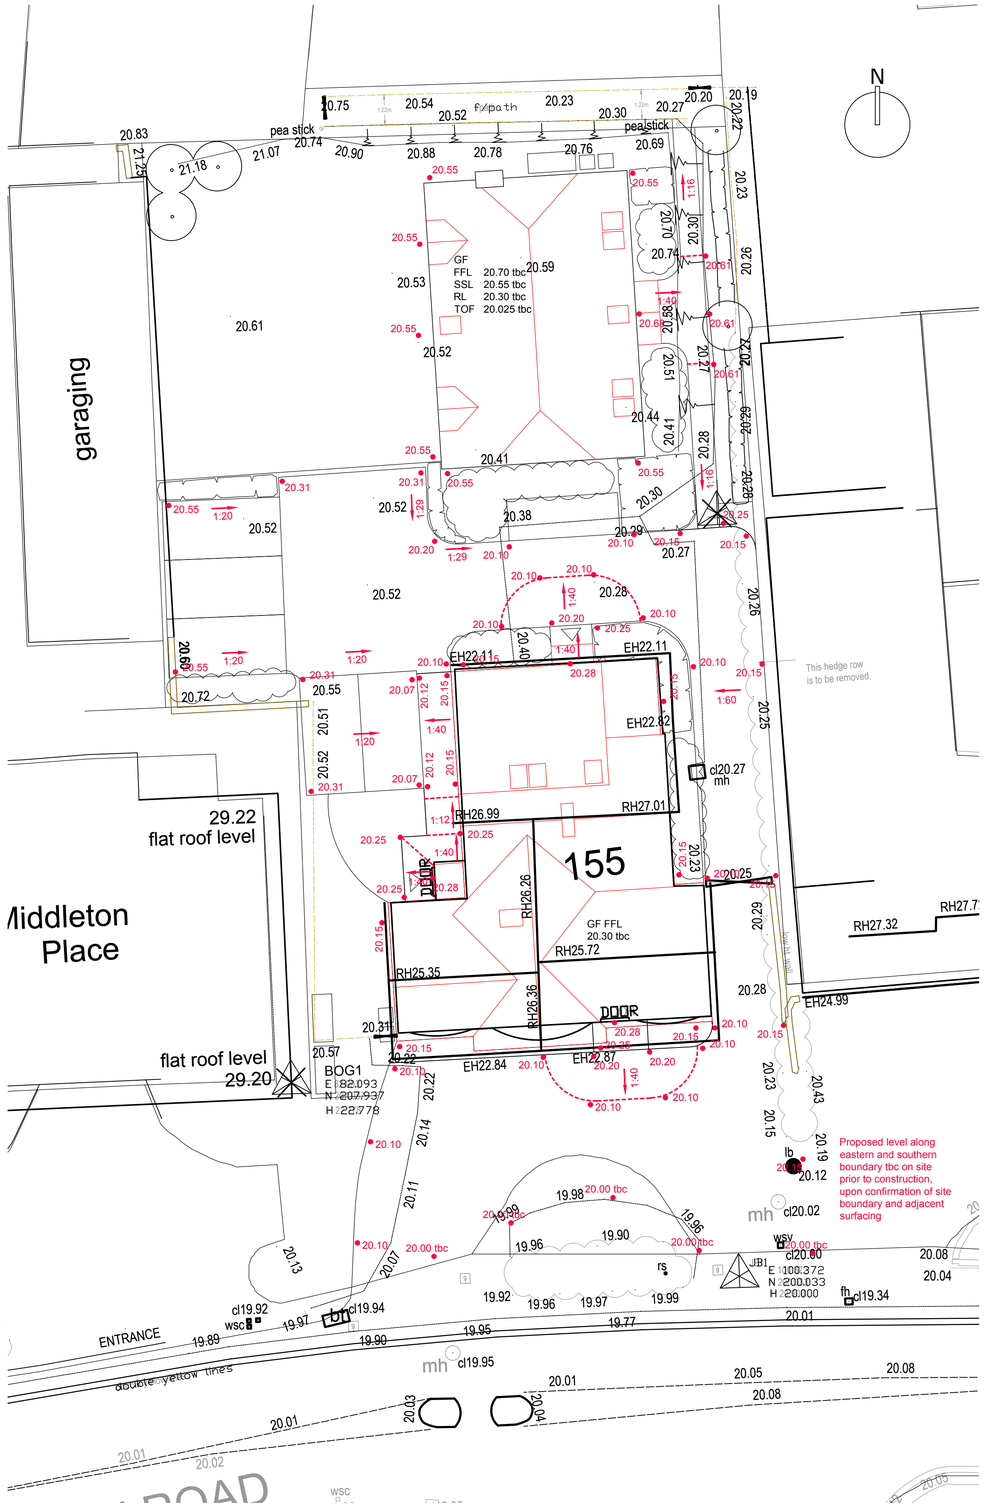


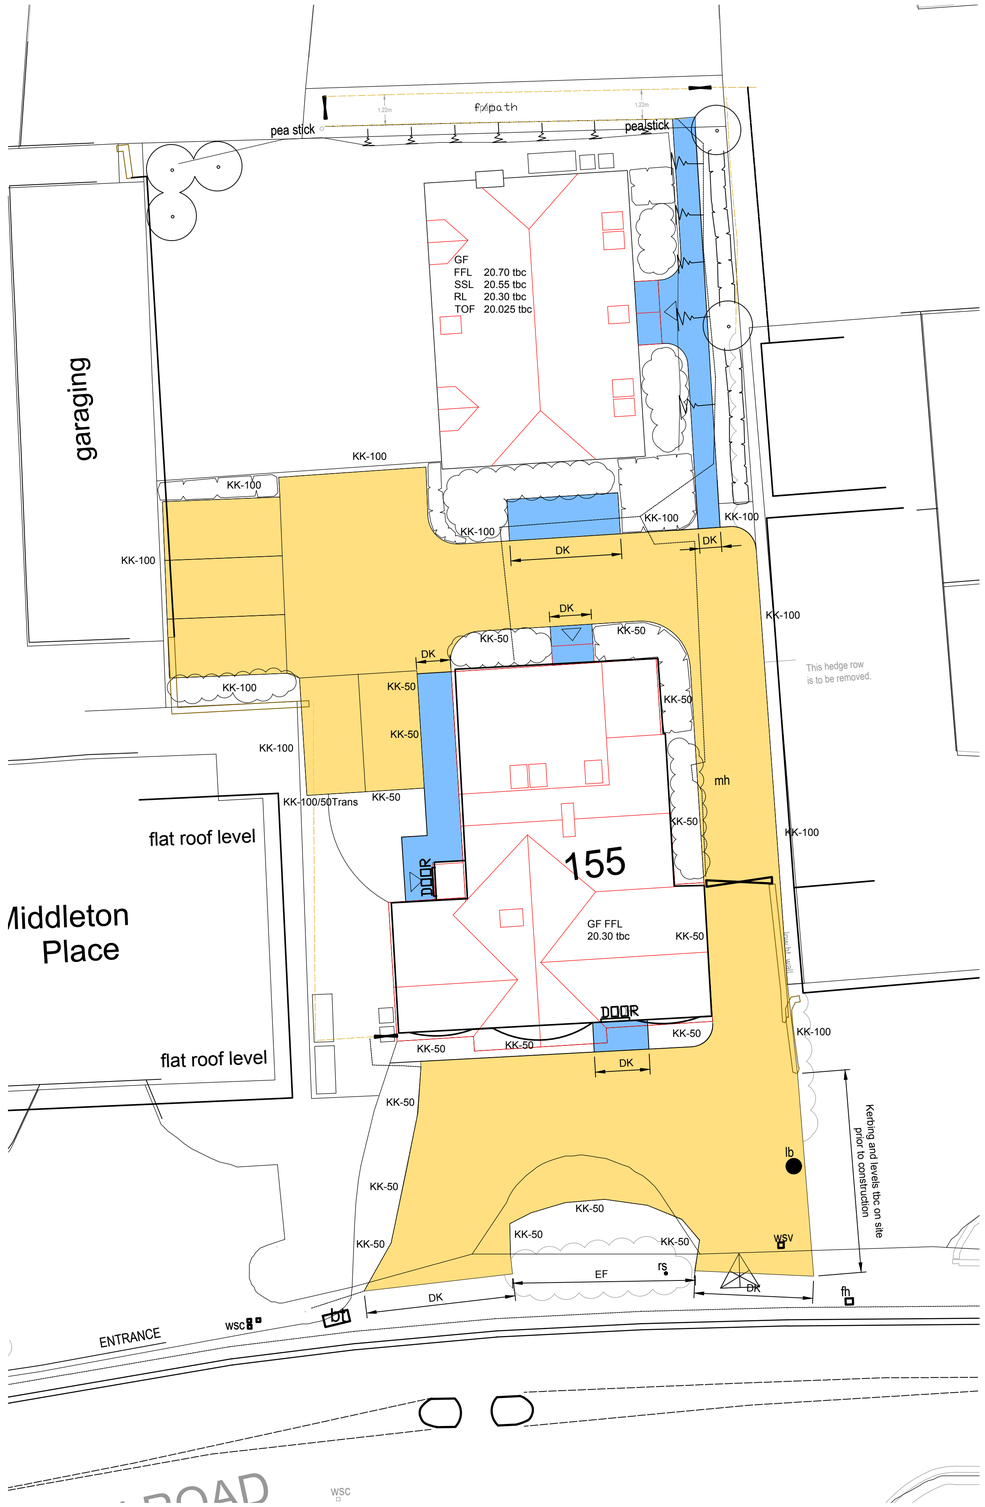

Legend

HB2	PCC Half Battered Kerb to match existing heights
BN	PCC Bullnosed Kerb with 50mm upstand
DK	Dropped Kerb (PCC Bullnosed Kerb/Block Key Kerb) with 0-6mm upstand for pedestrian areas and 25mm for vehicular crossings. Dropper kerbs to be laid either side
EBN	PCC Edging - Bullnosed (20mm upstand)
EF	PCC Edging - Flat Top
KK	PCC Block Key Kerb (with 50/100mm upstand)

Private Construction

SHARED SURFACE ROAD
Porous Block Paving - Infiltration System with connection to HWD
Refer to Formpave Design & Drawings - ~~FSCnocr01-5-0410~~

Paved Patio/Path Construction - Sandstone
TBC by Client/Architect

NOTES

1. This drawing is to be read in conjunction with drawing Nos. FC2705/01-25.

SUBJECT TO THE APPROVAL OF:
LPA
BUILDING CONTROL/NHBC
wSCC - Highways

Subject to confirmation of the following:
Site levels
Site Boundary

Legend

→	Direction of Fall
● 68.60	Proposed Level
● 68.60 RG/CD/YG	Proposed Level with Drainage Point
———	Proposed Retaining Wall
00.000	Proposed FFL
	Earthworks/Regrading

Note:
Subgrade soils assumed to be frost susceptible and have CBR 3%.
To be verified through on site testing prior to construction

REV	DESCRIPTION	DATE
A	Issued For BUDGET/APPROVAL ONLY	18/09/17
-	Issued For BUDGET/APPROVAL ONLY	12/08/17

ABMH Civils Ltd
1 The Grove, Felpham, Bognor Regis, West Sussex PO22 7EY
Mark Mob: 07761 950000
Email: mark@abmh.co.uk / Web: www.abmh.co.uk

PROJECT: 155 MIDDLETON ROAD
MIDDLETON ON SEA
WEST SUSSEX
PO22 6DF

DRAWING: PROPOSED
EXTERNAL LEVELS &
CONSTRUCTION FINSIHES

Pj No.			REV
FC2705/03			A
SCALE: 1:125	DATE: AUG 17	INITIAL: MH	CHKD: -

This drawing is produced using Autocad. Only written dimensions are to be respected
© ABMH Civils Ltd - Title to this drawing remains with ABMH Civils Ltd
Removal of this title block also removes all warranties and infringes copyright

ARUN DISTRICT COUNCIL M/12/17/DOC