

Planning and Development Services
Arun District Council
Arun Civic Centre
Maltravers Road
Littlehampton
West Sussex
BN17 5LF

Developer Services
Southern Water
Sparrowgrove House
Sparrowgrove
Otterbourne
Hampshire
SO21 2SW

Tel: 0330 303 0119
Email: southernwaterplanning@atkinsglobal.com

Your Ref
M/121/17/DOC
Our Ref
PLAN-020954
Date
11/12/2017

Dear Sirs,

Proposal: Approval of details reserved by conditions imposed on planning reference M/75/17/PL relating to condition No.5. (materials & finishes), No.6. (Foul & surface water design), No.7 (Surface water design), No.10 (Hard & soft landscaping) & No.11 (Site set up).

Site: 155 Middleton Road, Middleton-on-sea, PO22 6DF.
M/121/17/DOC

Thank you for your letter of 29/11/2017

Southern Water would have no objections to discharge condition 6 relating to foul drainage.

The Council's Building control officers/technical staff and the Environment Agency should be consulted regarding the discharge conditions for surface water disposal.

The consent of the Highway Authority will be required for the proposed discharge of surface water to the Highway drain.

The design of drainage should ensure that no land drainage or groundwater is to enter public sewers network.

Southern Water would have no comments to make with regards to other conditions being subject of consultation.




Yours sincerely,



Developer Services

SOUTHERN WATER

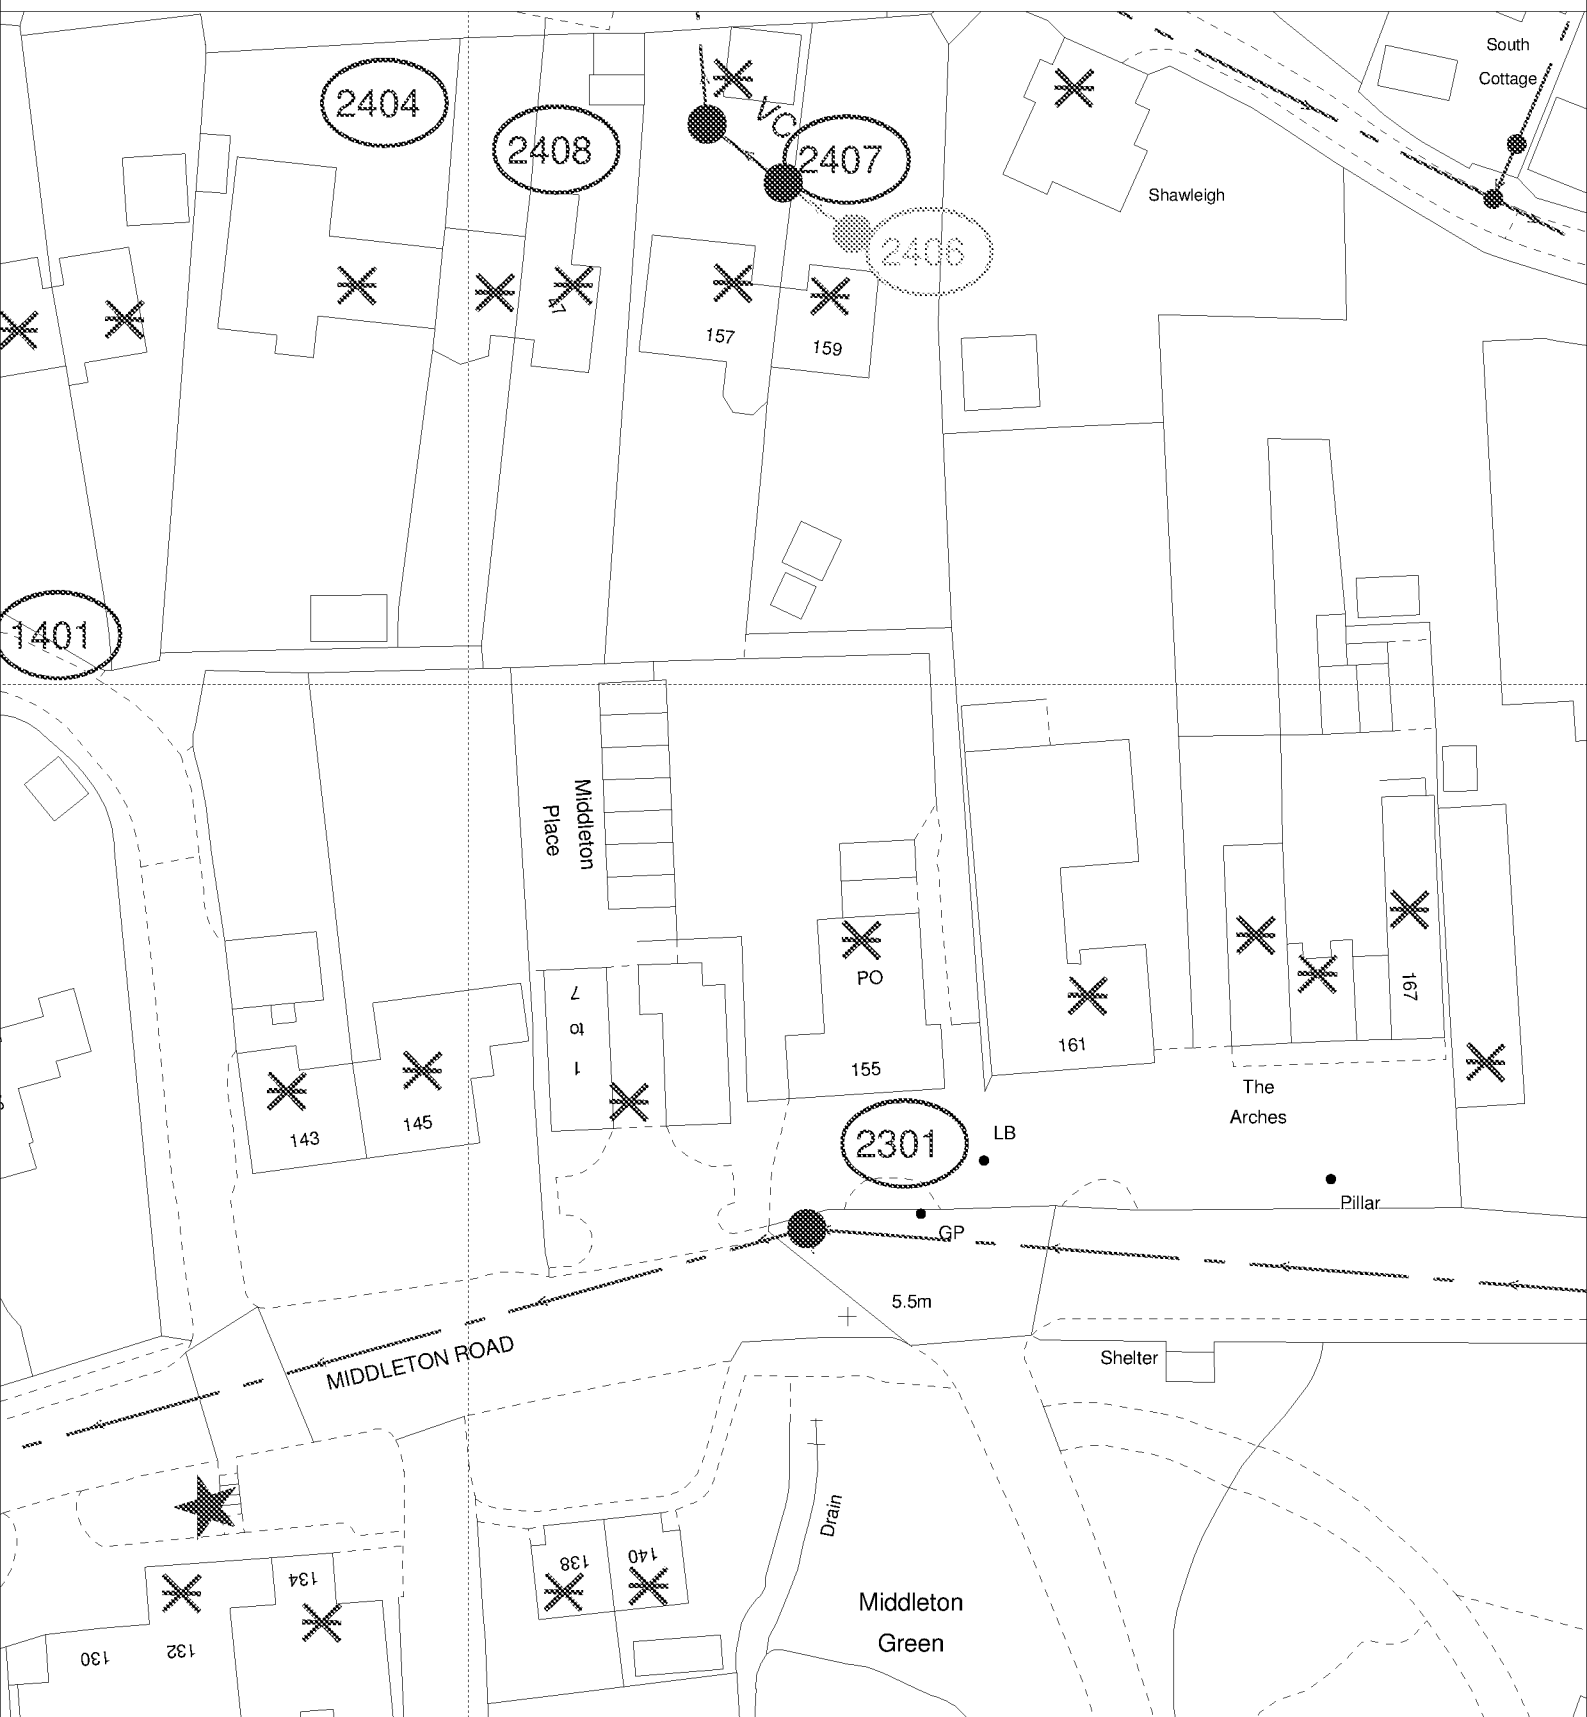

The positions of pipes shown on this plan are believed to be correct, but Southern Water Services Ltd accept no responsibility in the event of inaccuracy. The actual positions should be determined on site.

Based upon Ordnance Survey Digital Data with the permission of the controller of H.M.S.O. Crown Copyright Reserved Licence No. WU 298530

O.S. REF: SU9700SW

Scale: 1:625

Screen Print

WARNING: BAC pipes are constructed of Bonded Asbestos Cement

WARNING: Unknown (UNK) materials may include Bonded Asbestos Cement

ARUN DISTRICT COUNCIL M/12/17/DOC



Printed By: NadigaJ

Date: 6-12-2017

Southern Water MapGuide Browser

Requested By: