



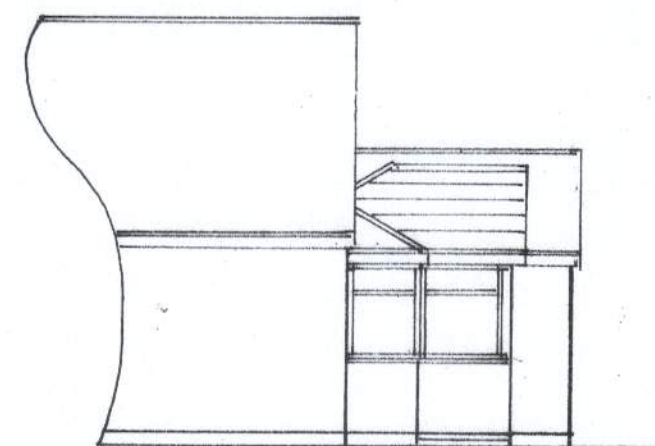


west

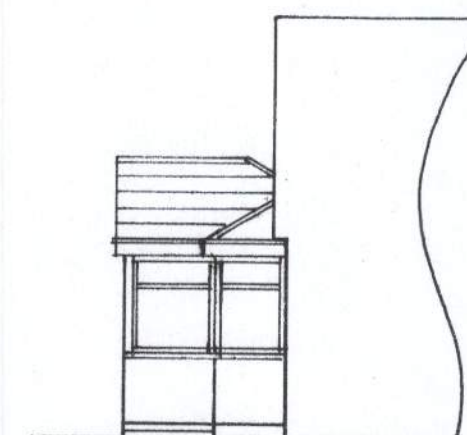

south
1 : 100



east

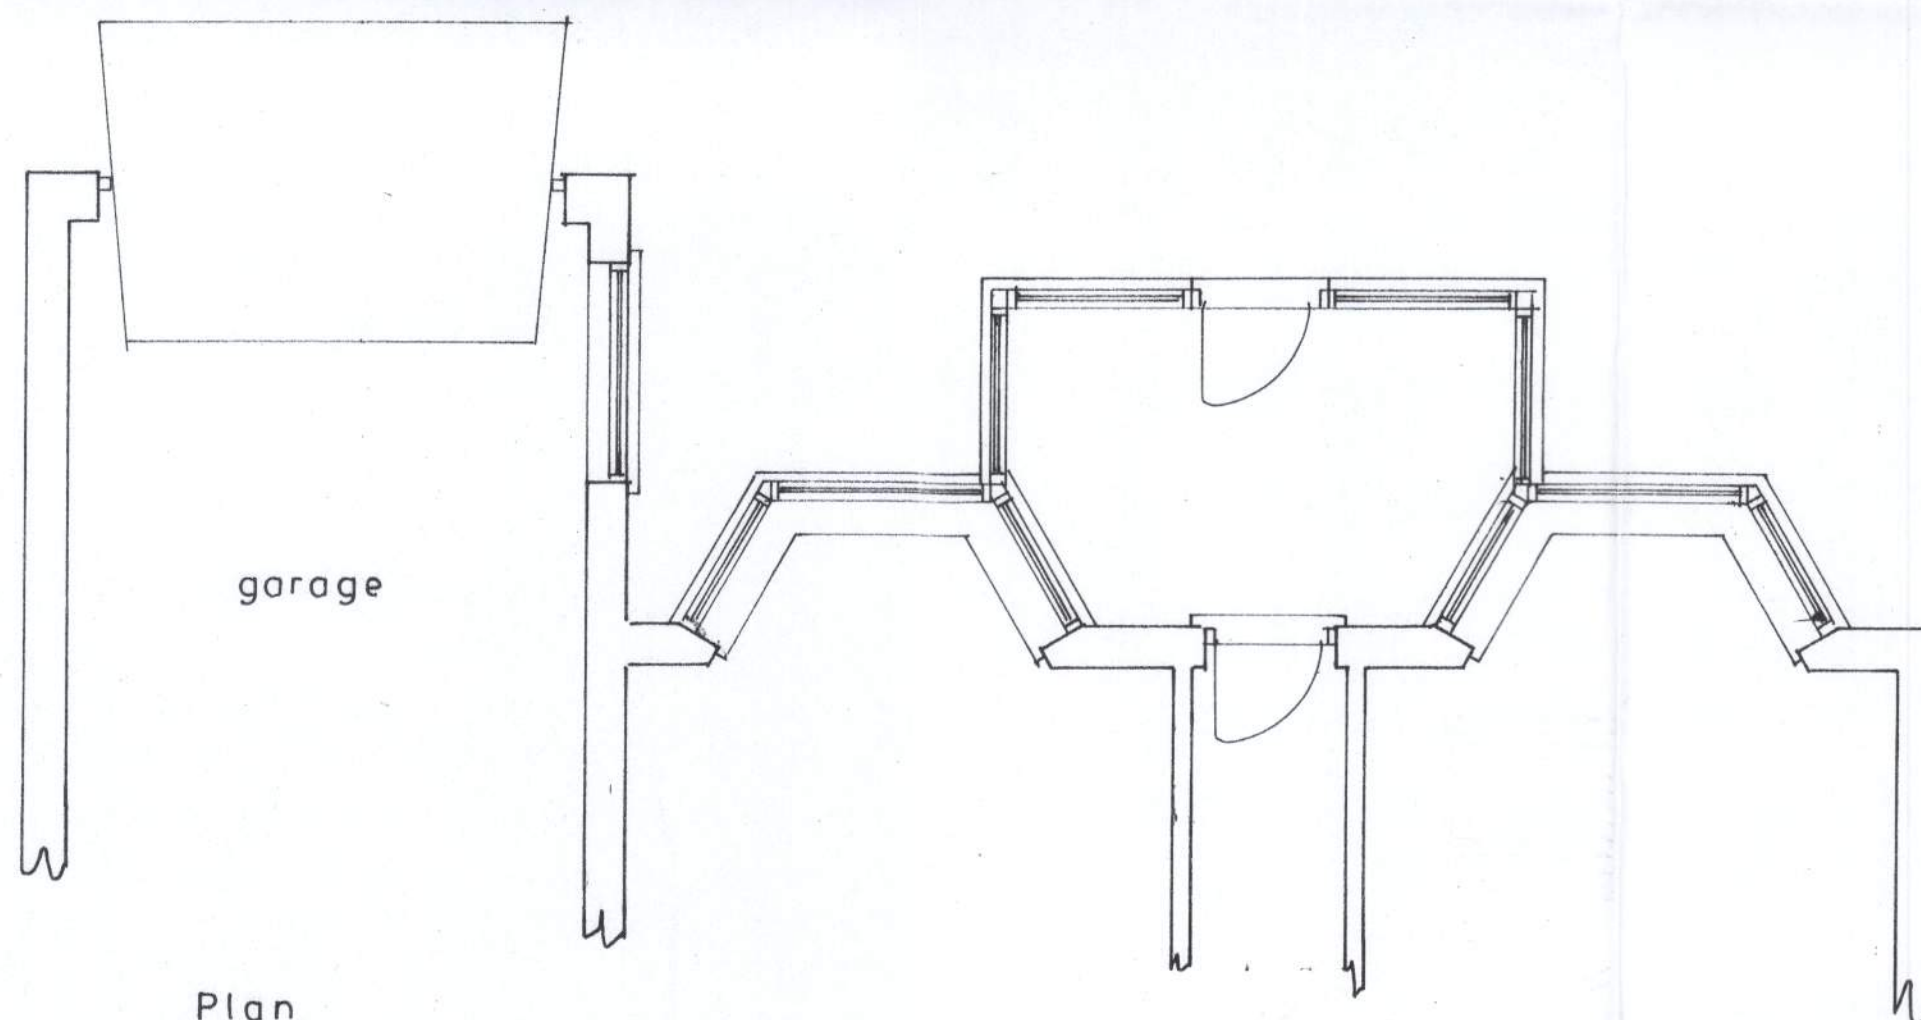


Plan
1 : 50

Proposed

PROPOSED PORCH EXTENSION AT 91, MIDDLETON ROAD, MIDDLETON-ON-SEA
FOR MR. & MRS. I. COLEMAN.



location plan

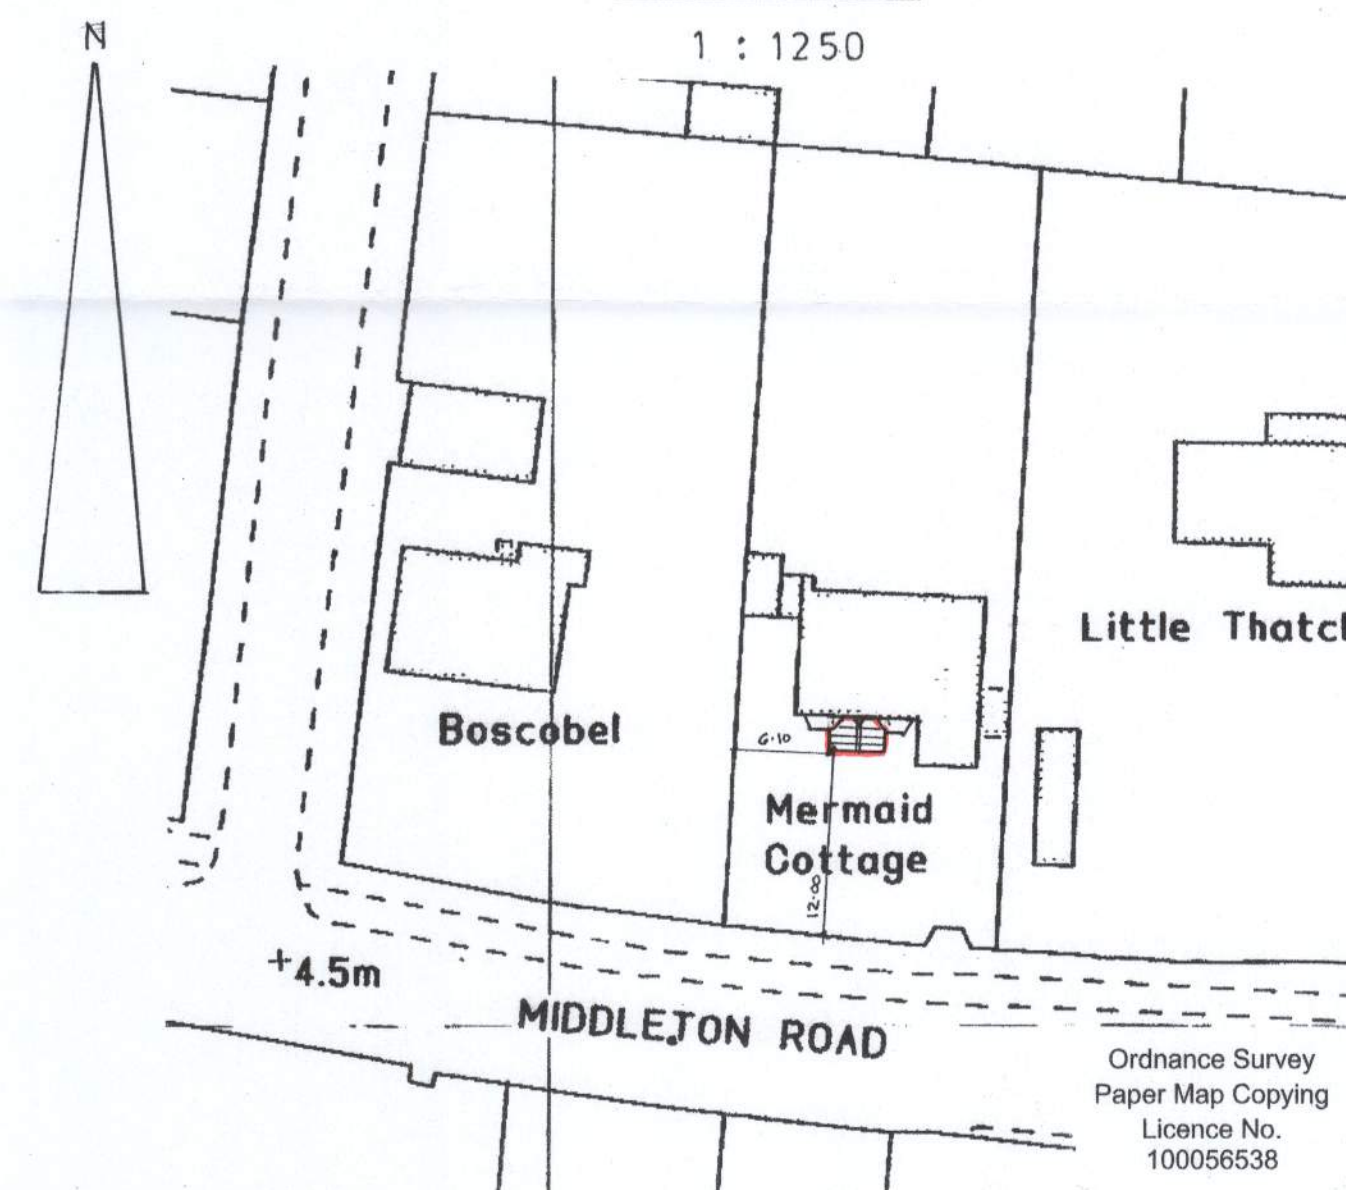

block plan

1 : 500 sheet 1 of 2

Bryan Butcher
Rainbow Cottage
Nyetimber Lane
Bognor Regis PO21 3JX
01243 266871
07973 233442
bryan.butcher@btinternet.com
www.bryanbutcher.com

Ordnance Survey
Paper Map Copying
Licence No.
100056538