



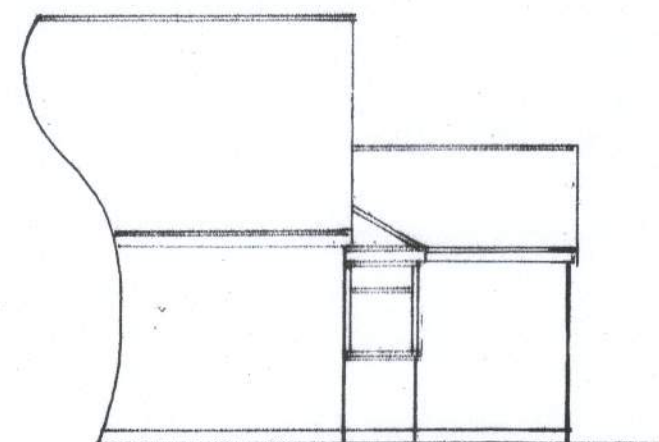


west

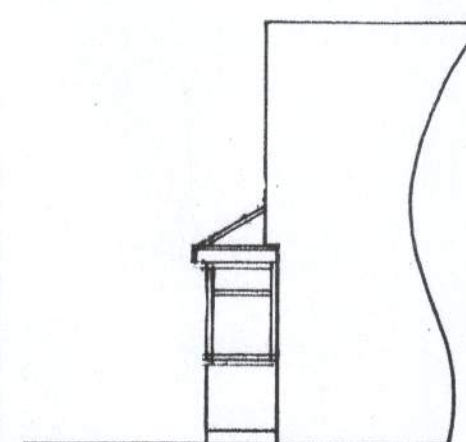


south
1 : 100



east

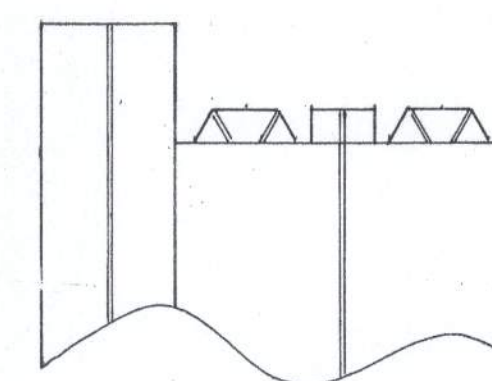


roof plan
1 : 200

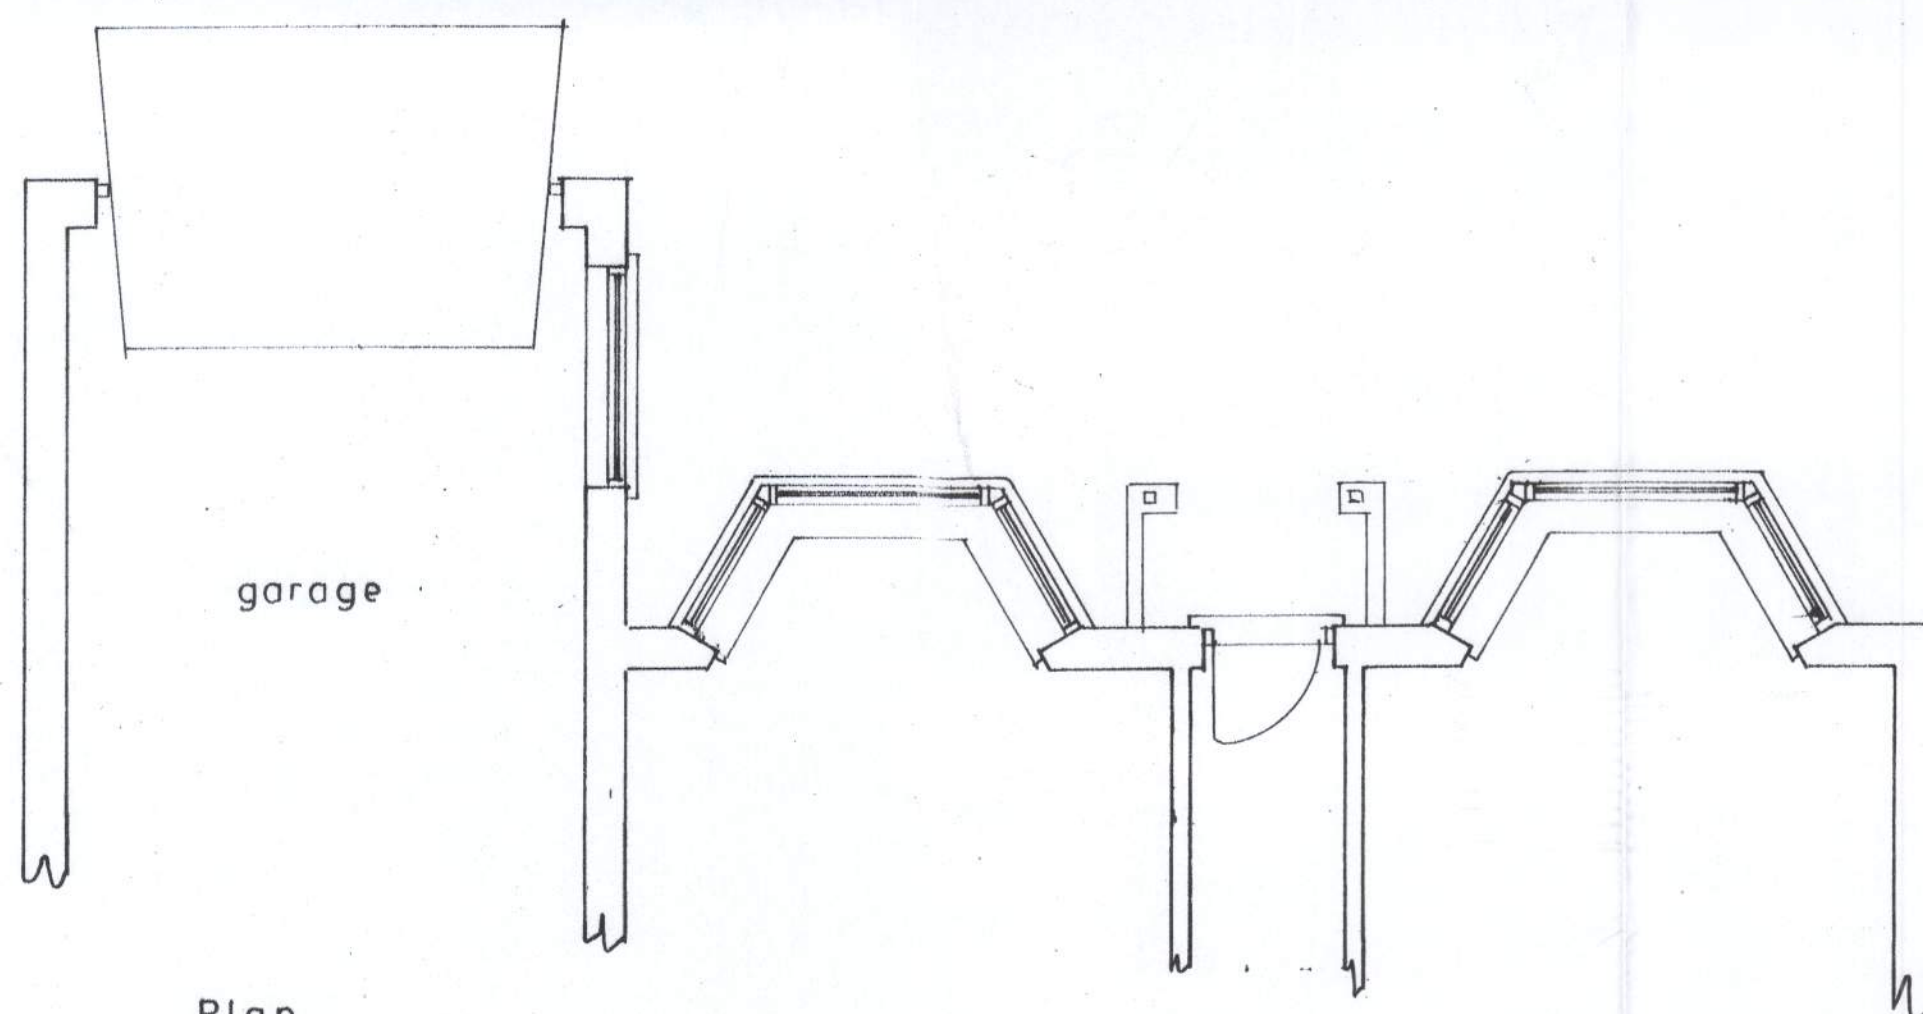

garage

Plan
1 : 50

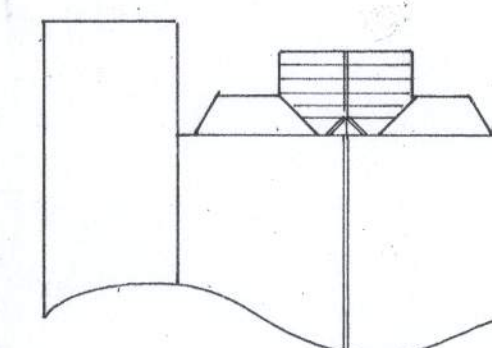

Existing

PROPOSED PORCH EXTENSION AT 91, MIDDLETON ROAD, MIDDLETON-ON-SEA
FOR MR. & MRS. I. COLEMAN.

sheet 2 of 2

Bryan Butcher
Rainbow Cottage
Nyetimber Lane
Bognor Regis PO21 3JX
01243 266871
07973 233442
bryan.butcher@btinternet.com
www.bryanbutcher.com