


EXISTING GROUND FLOOR PLAN

SUSSEX BUILDING CONSULTANCY LIMITED

18 TUDOR CLOSE, MIDDLETON,
BOGNOR REGIS, WEST SUSSEX.

SCALE - 1/50 REV - DATE - 05/10/2017

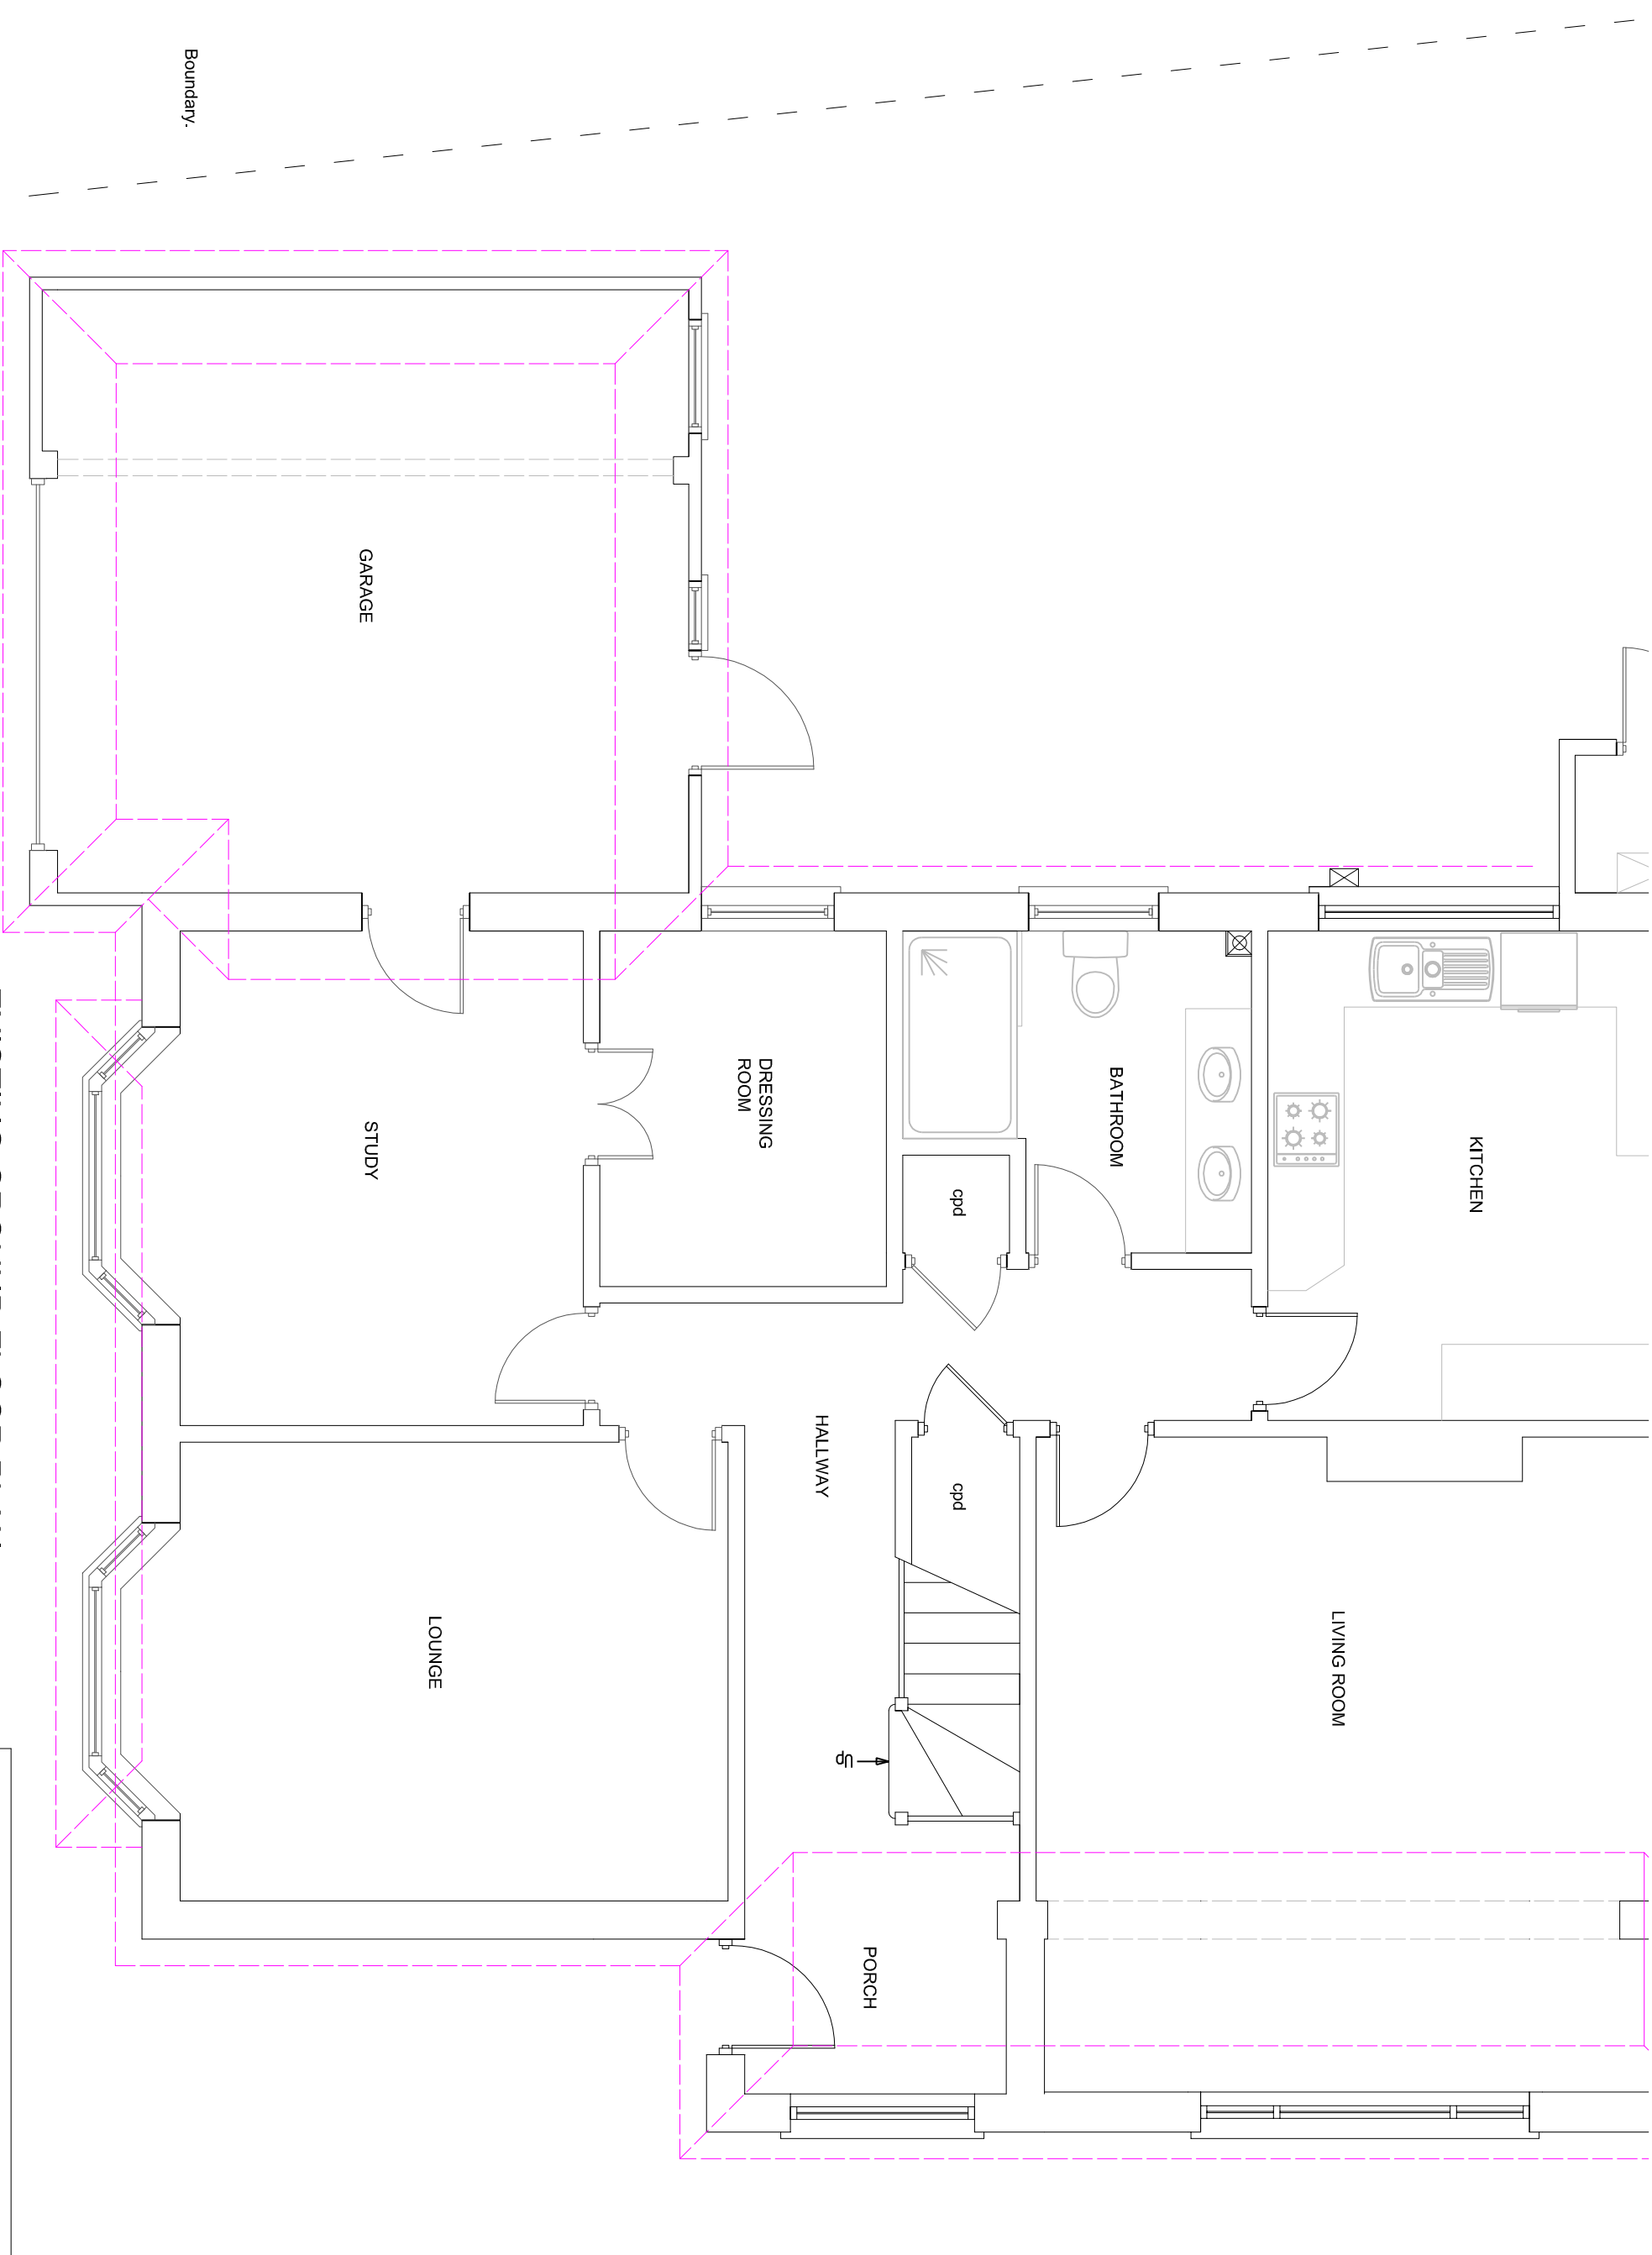

LABC
partner

3 NORTHGOTE ROAD
BOGNOR REGIS
PO21 5LZ

TEL/FAX • (01243) 861379