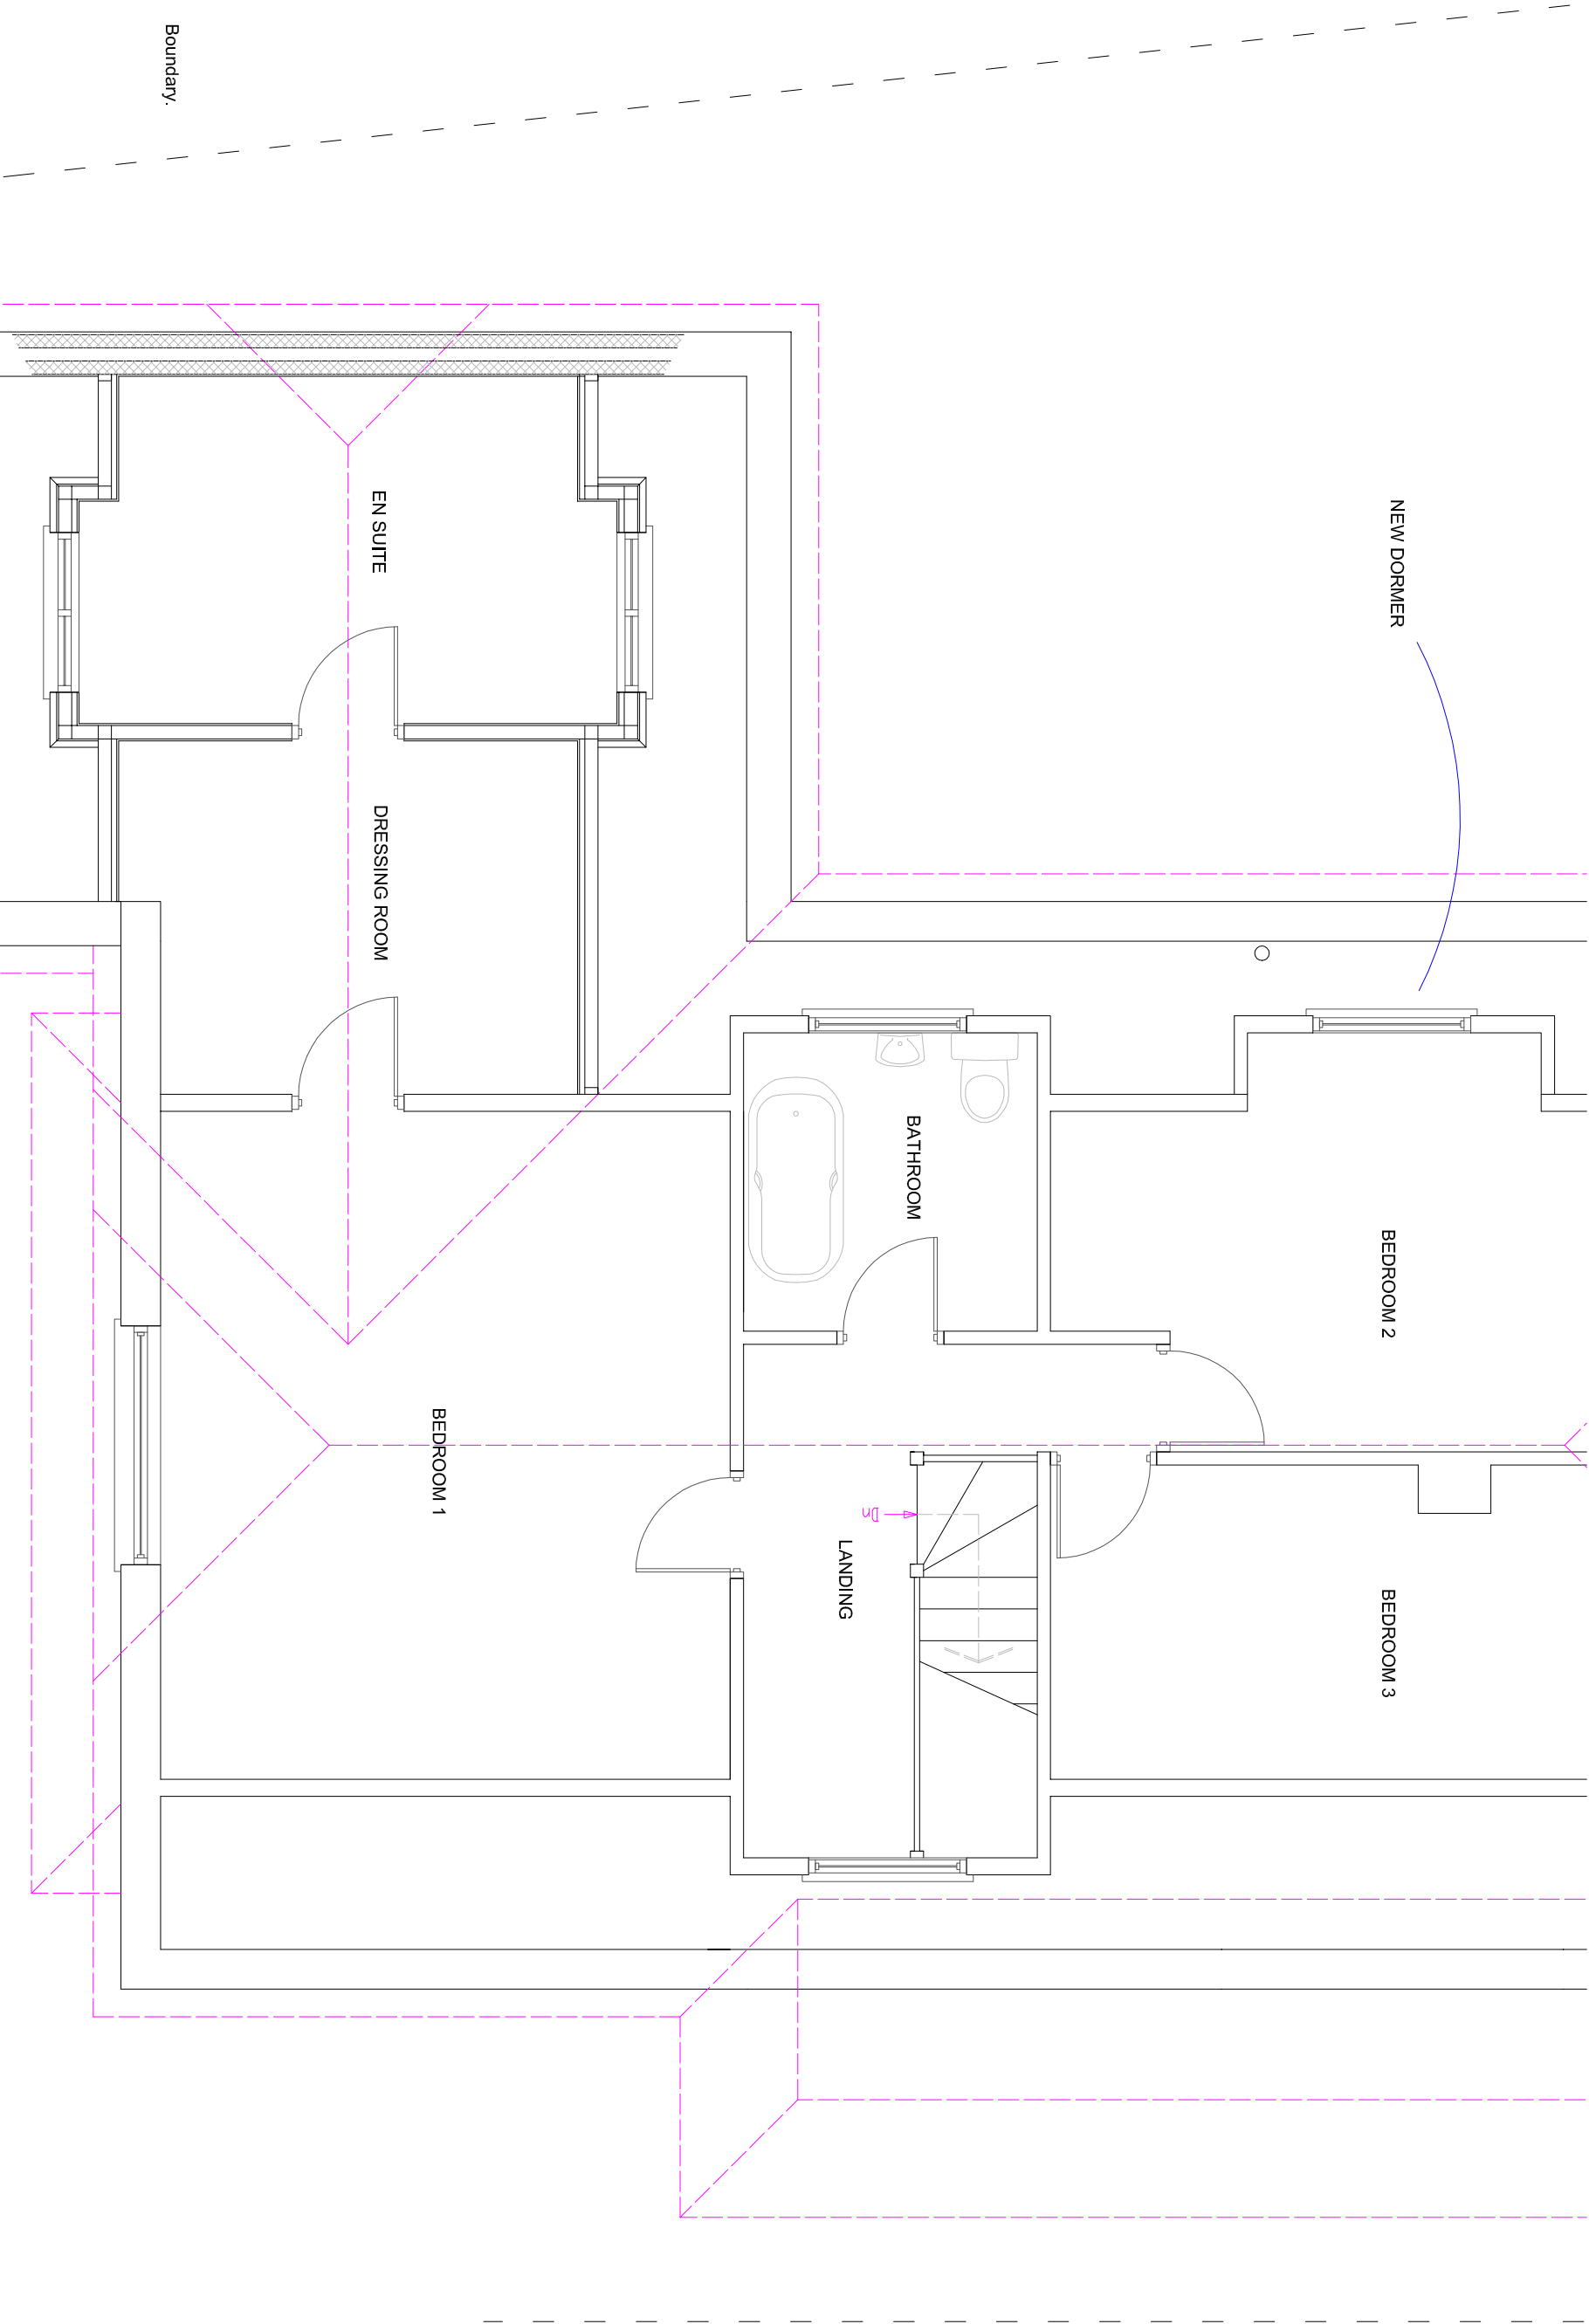


PROPOSED FIRST FLOOR PLAN

SUSSEX BUILDING CONSULTANCY LIMITED

18 TUDOR CLOSE, MIDDLETON,
BOGNOR REGIS, WEST SUSSEX.

SCALE - 1/50 REV - DATE - 02/11/2017

LABC partner

3 NORTHCOOTE ROAD
BOGNOR REGIS
PO21 5LZ

TEL/FAX - (01243) 861379