


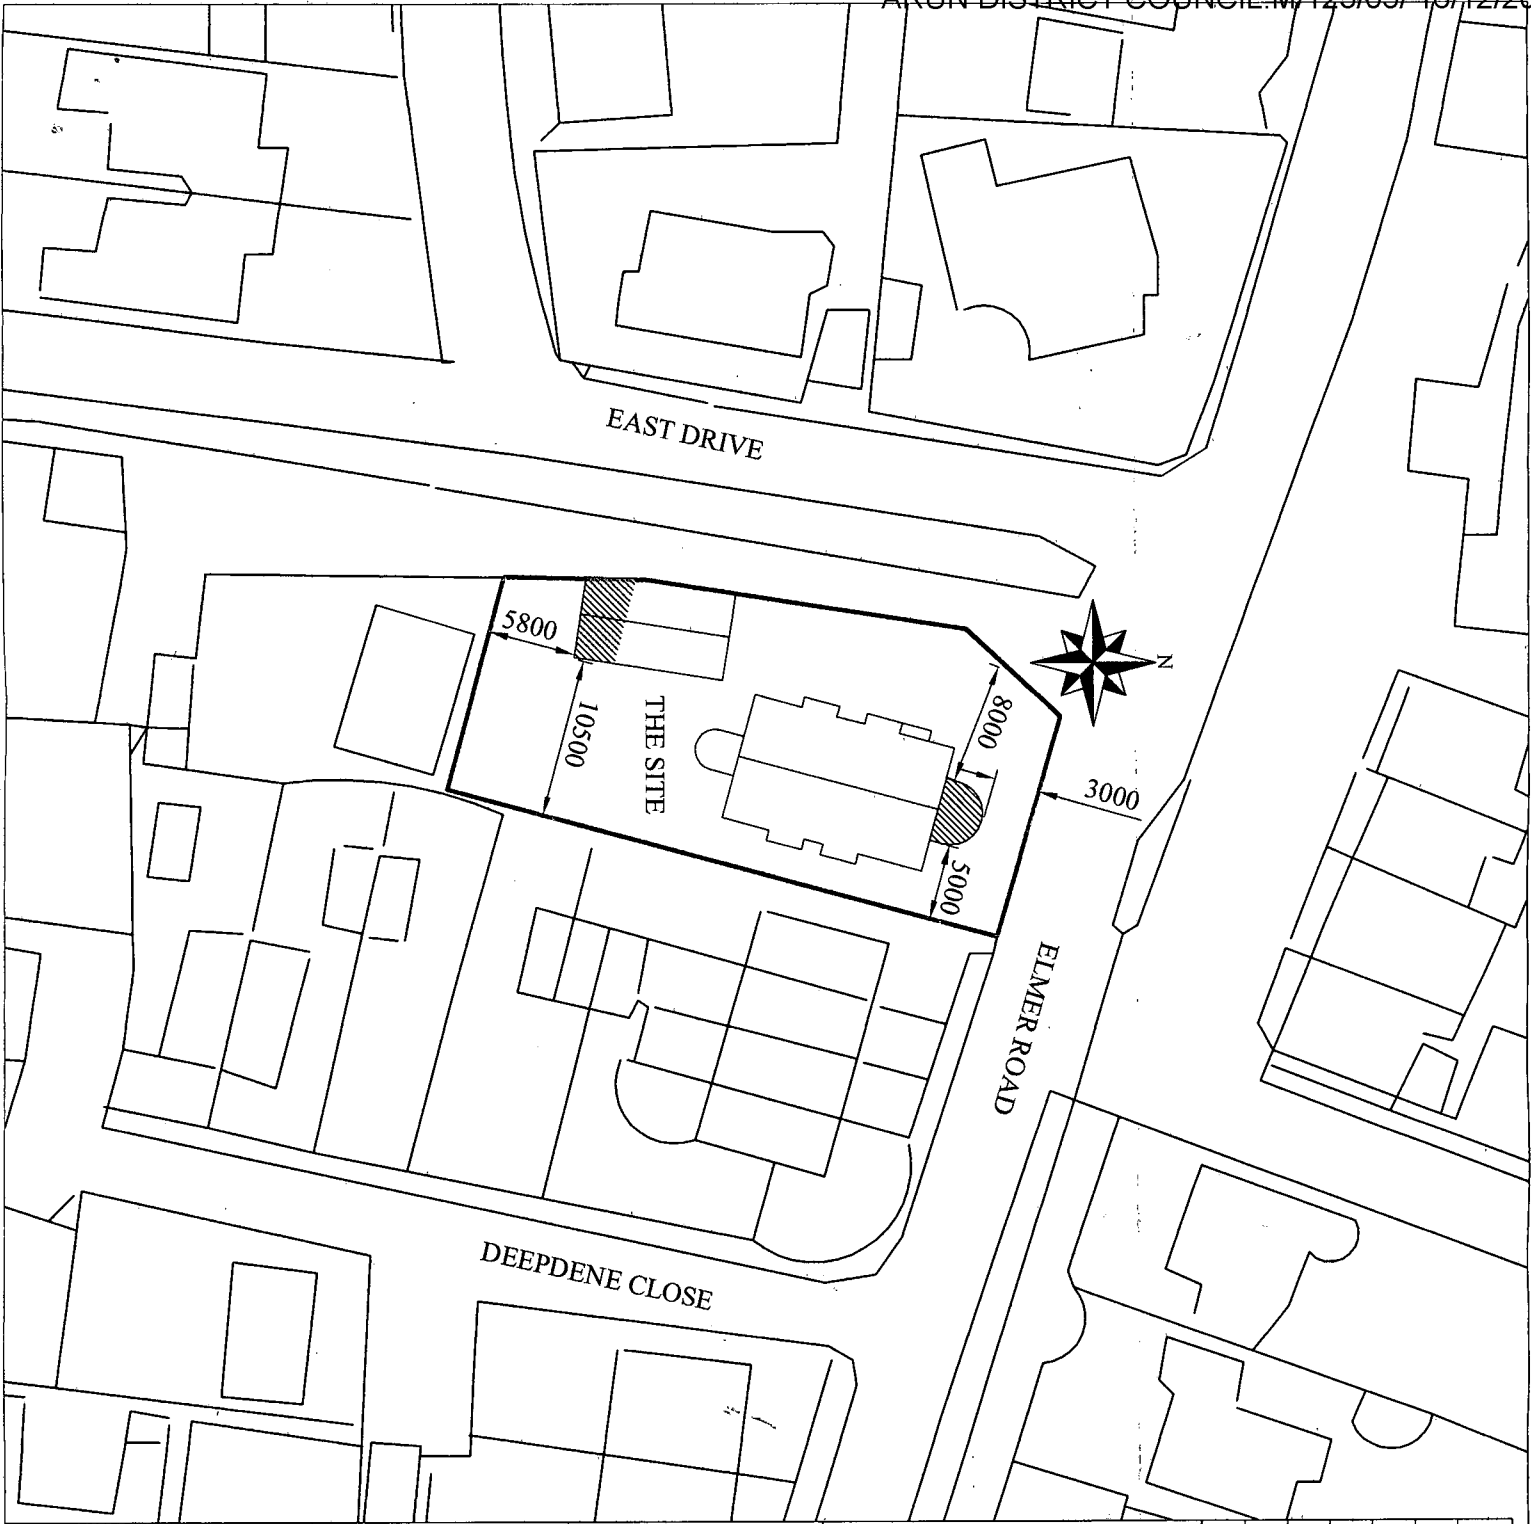

REVISIONS

Notes

1. These are computerised drawings for the purposes of obtaining planning & building regulations approvals & are based on certain overall measurements.
2. Distortion and uneven walls etc. have been ignored with some average measurements.
3. Dimensions shown must not be relied upon and must be checked on site and verified prior to commencement of work.
4. Where applicable this drawing is to be read in conjunction with other consultants' drawings & calculations.
5. Do not scale from these drawings, except for planning purposes
6. Any Work undertaken prior to Planning and Building Regulations Approval is done so entirely at the Client/Contractors own risk

© 2004 - A.H.Sutcliff

SUTCLIFF CONSULTANTS Ltd

The Beach House
16 Manor Way, Elmer Sands
West Sussex, PO22 6LA
Tel/Fax: 01243 586004

Project details

128 Elmer Road
Middleton-on-Sea
West Sussex
Porch & garage extension
FOR: Mr & Mrs D. Stevens

DRAWING

Block Plan

DATE: October 2005

DRAWN: A. H. Sutcliff

DRAWING: 0593/02

SCALE
1:500

REVISION: