


ARUN DISTRICT COUNCIL				
No.	M	123	05	
RECEIVED 16.12.05				

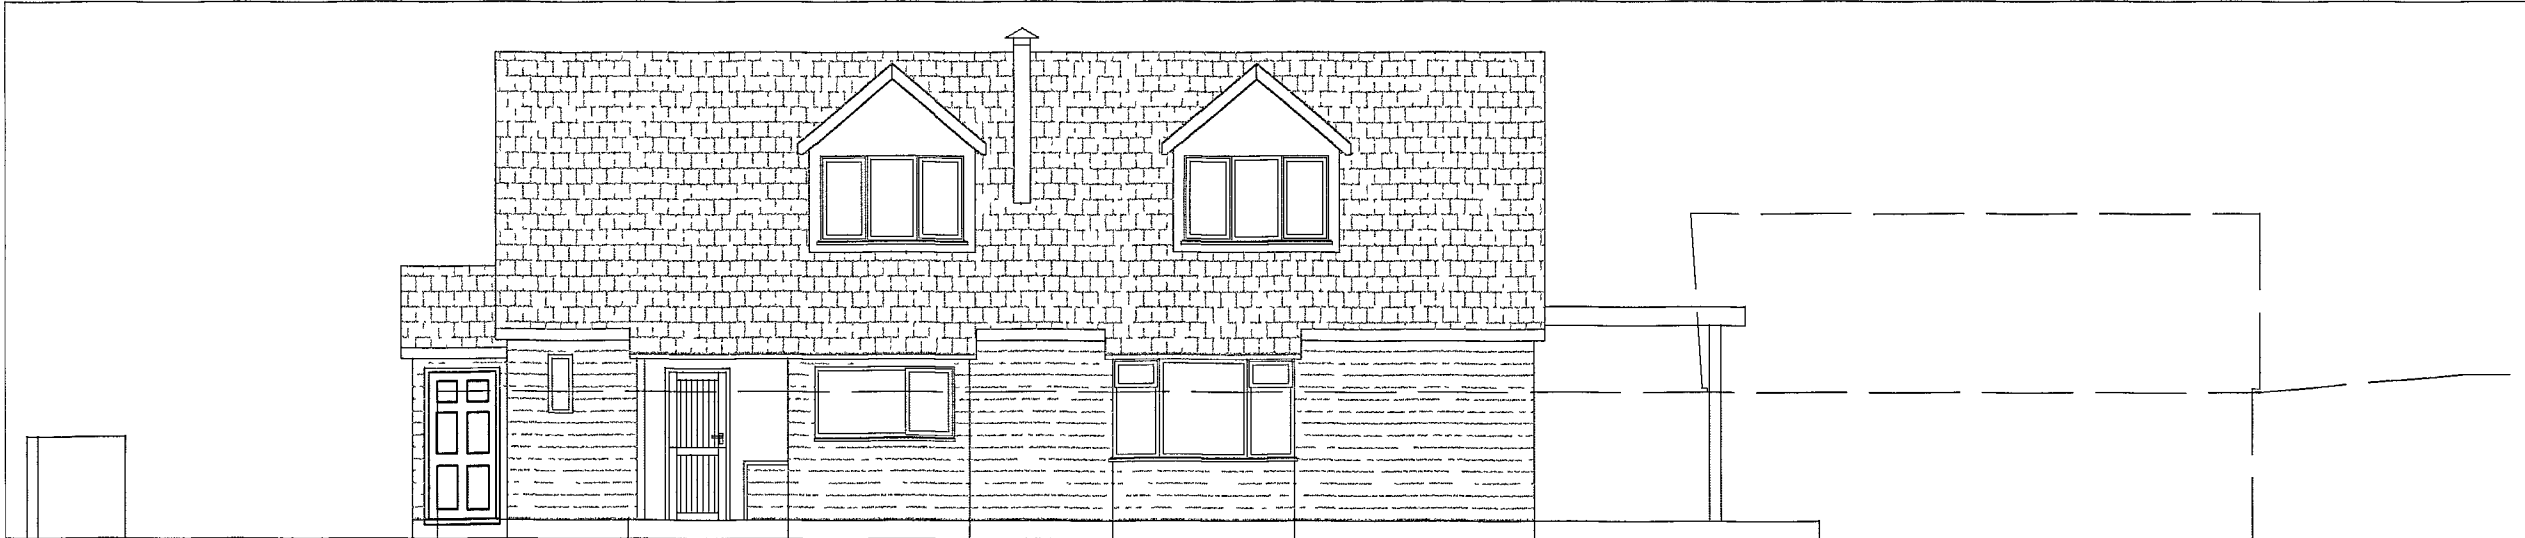


ORIGINAL WEST ELEVATION



ORIGINAL SOUTH ELEVATION




ORIGINAL NORTH ELEVATION

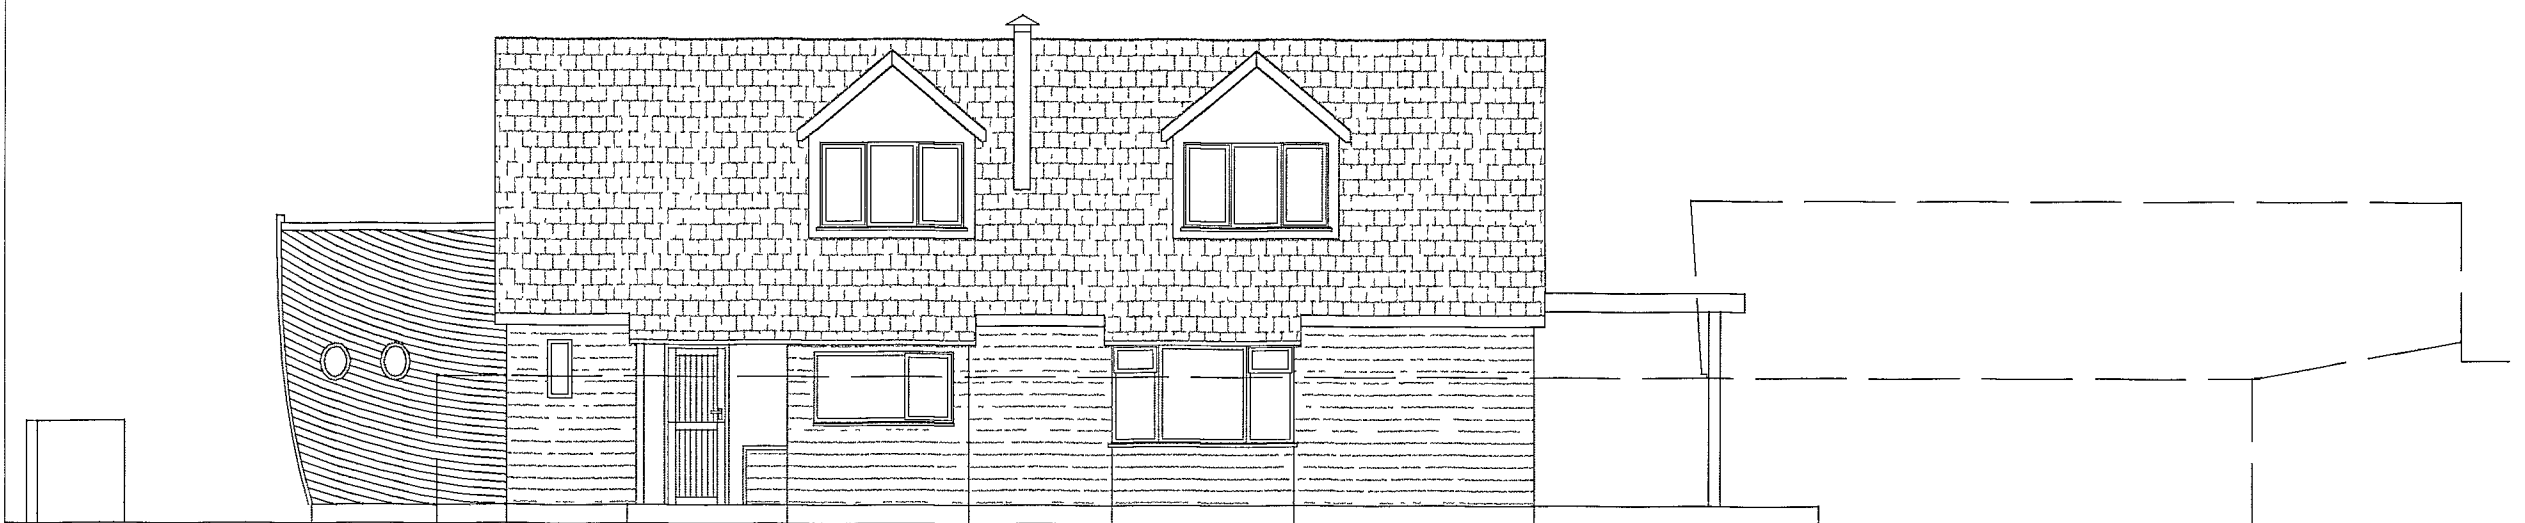

PROPOSED WEST ELEVATION




PROPOSED SOUTH ELEVATION

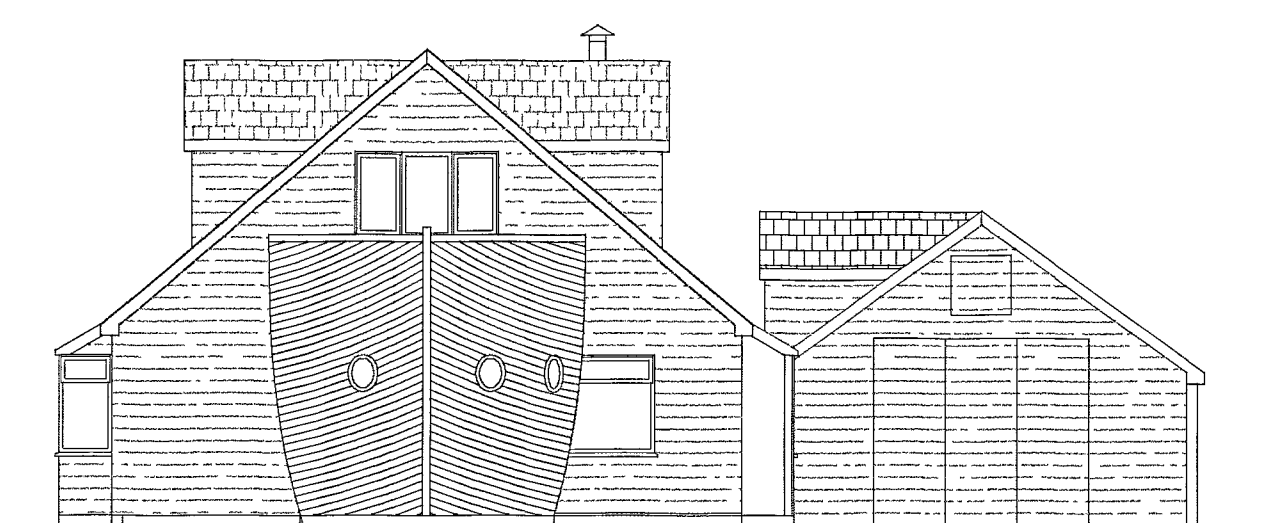


PROPOSED NORTH ELEVATION




ORIGINAL EAST ELEVATION

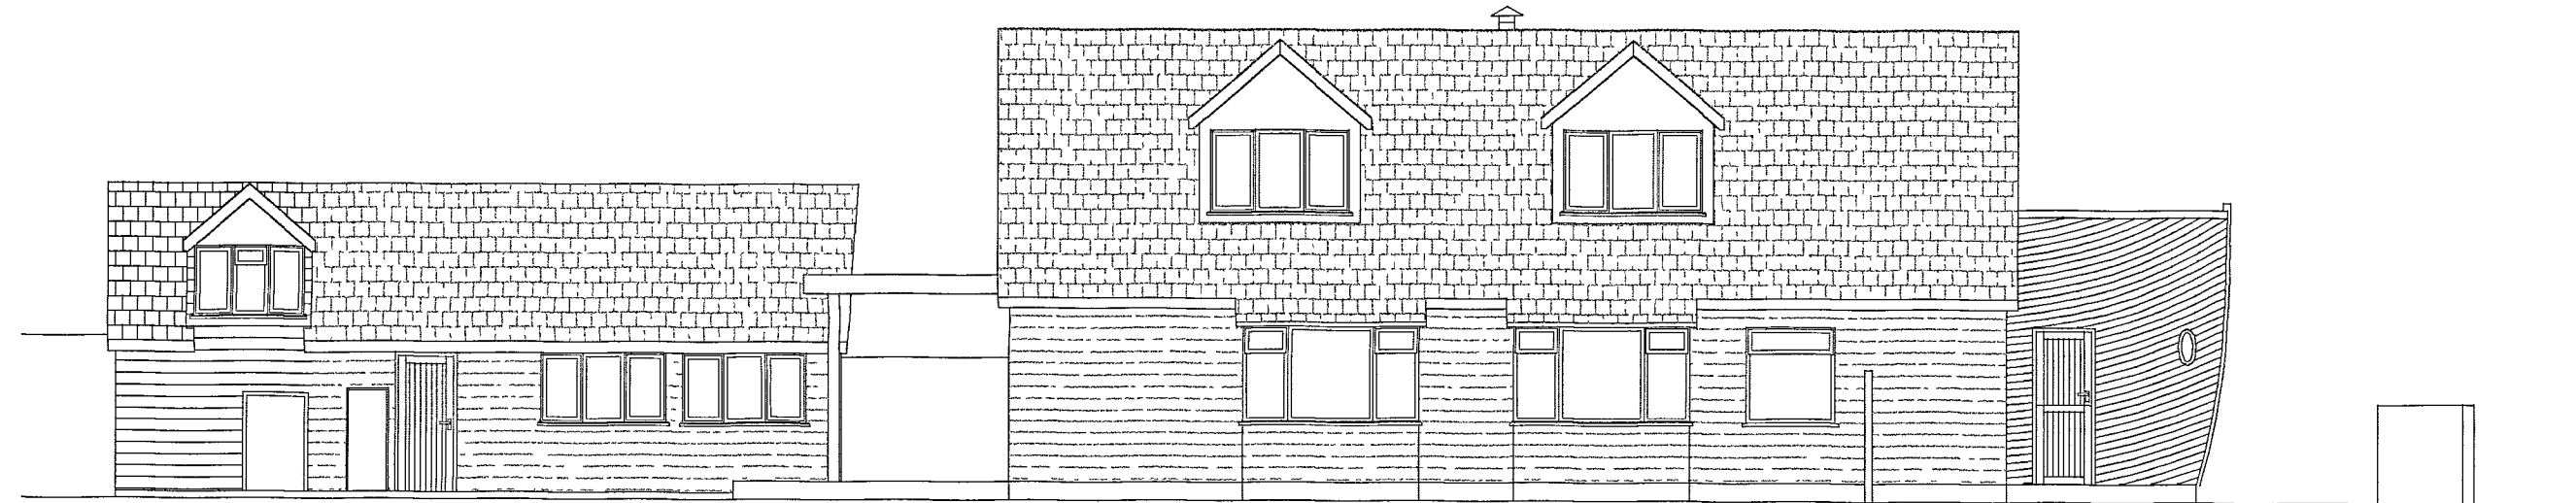

PROPOSED EAST ELEVATION

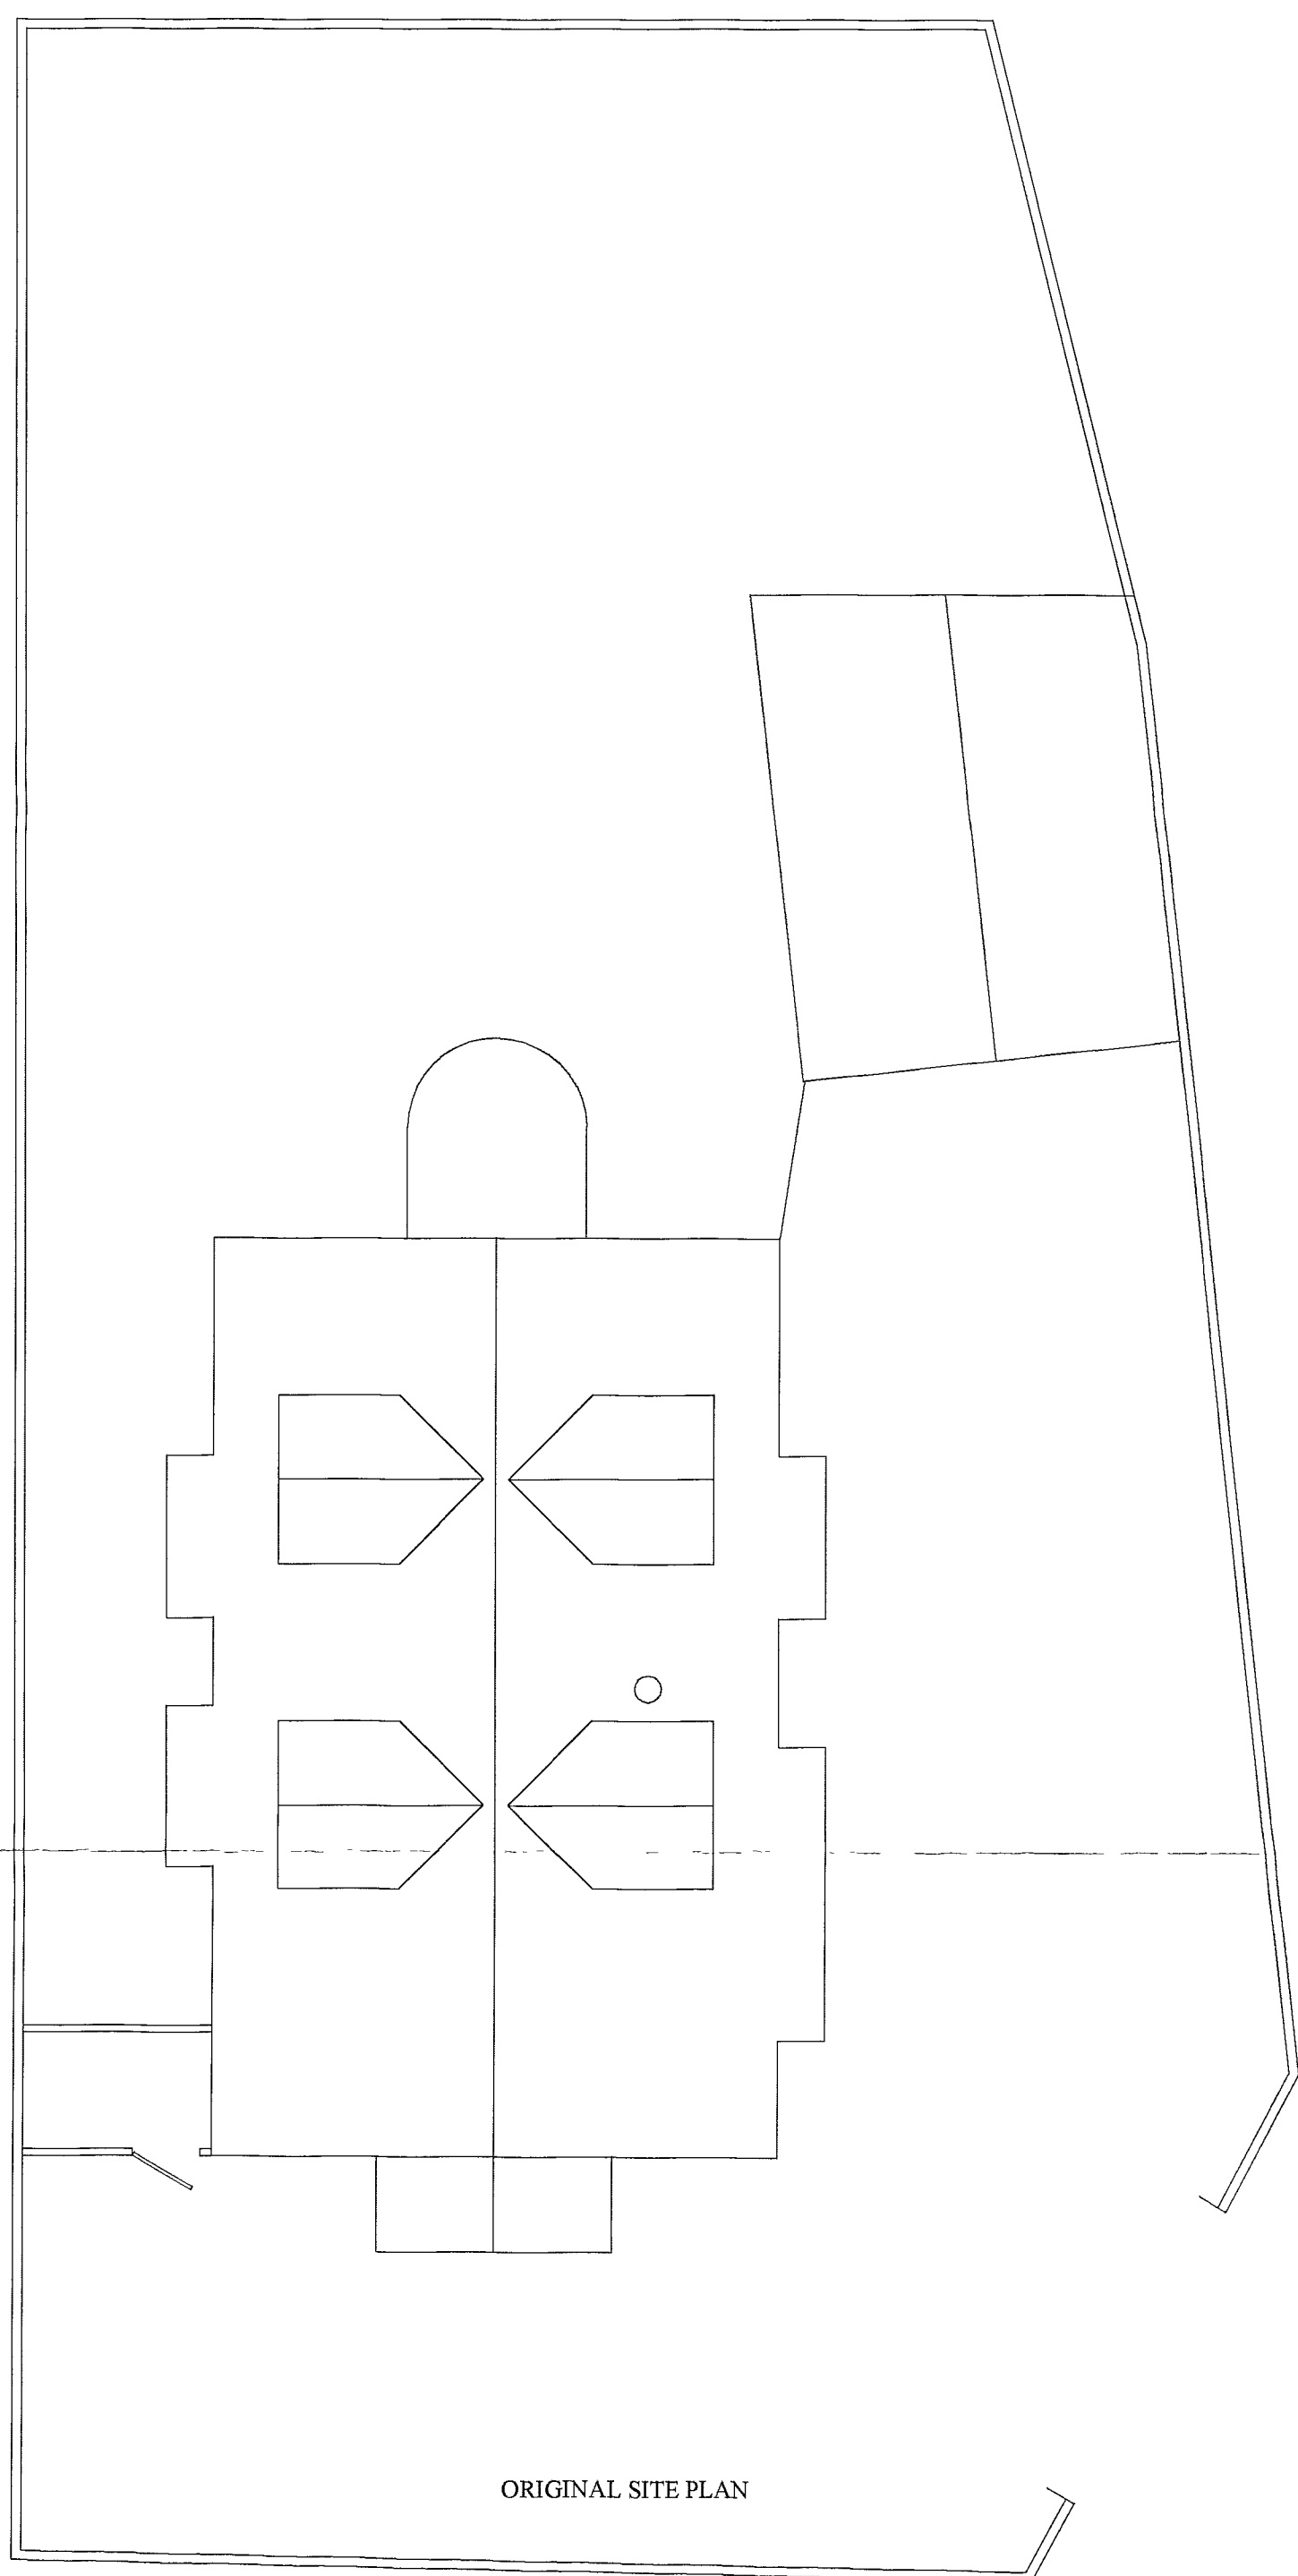

ORIGINAL SITE PLAN

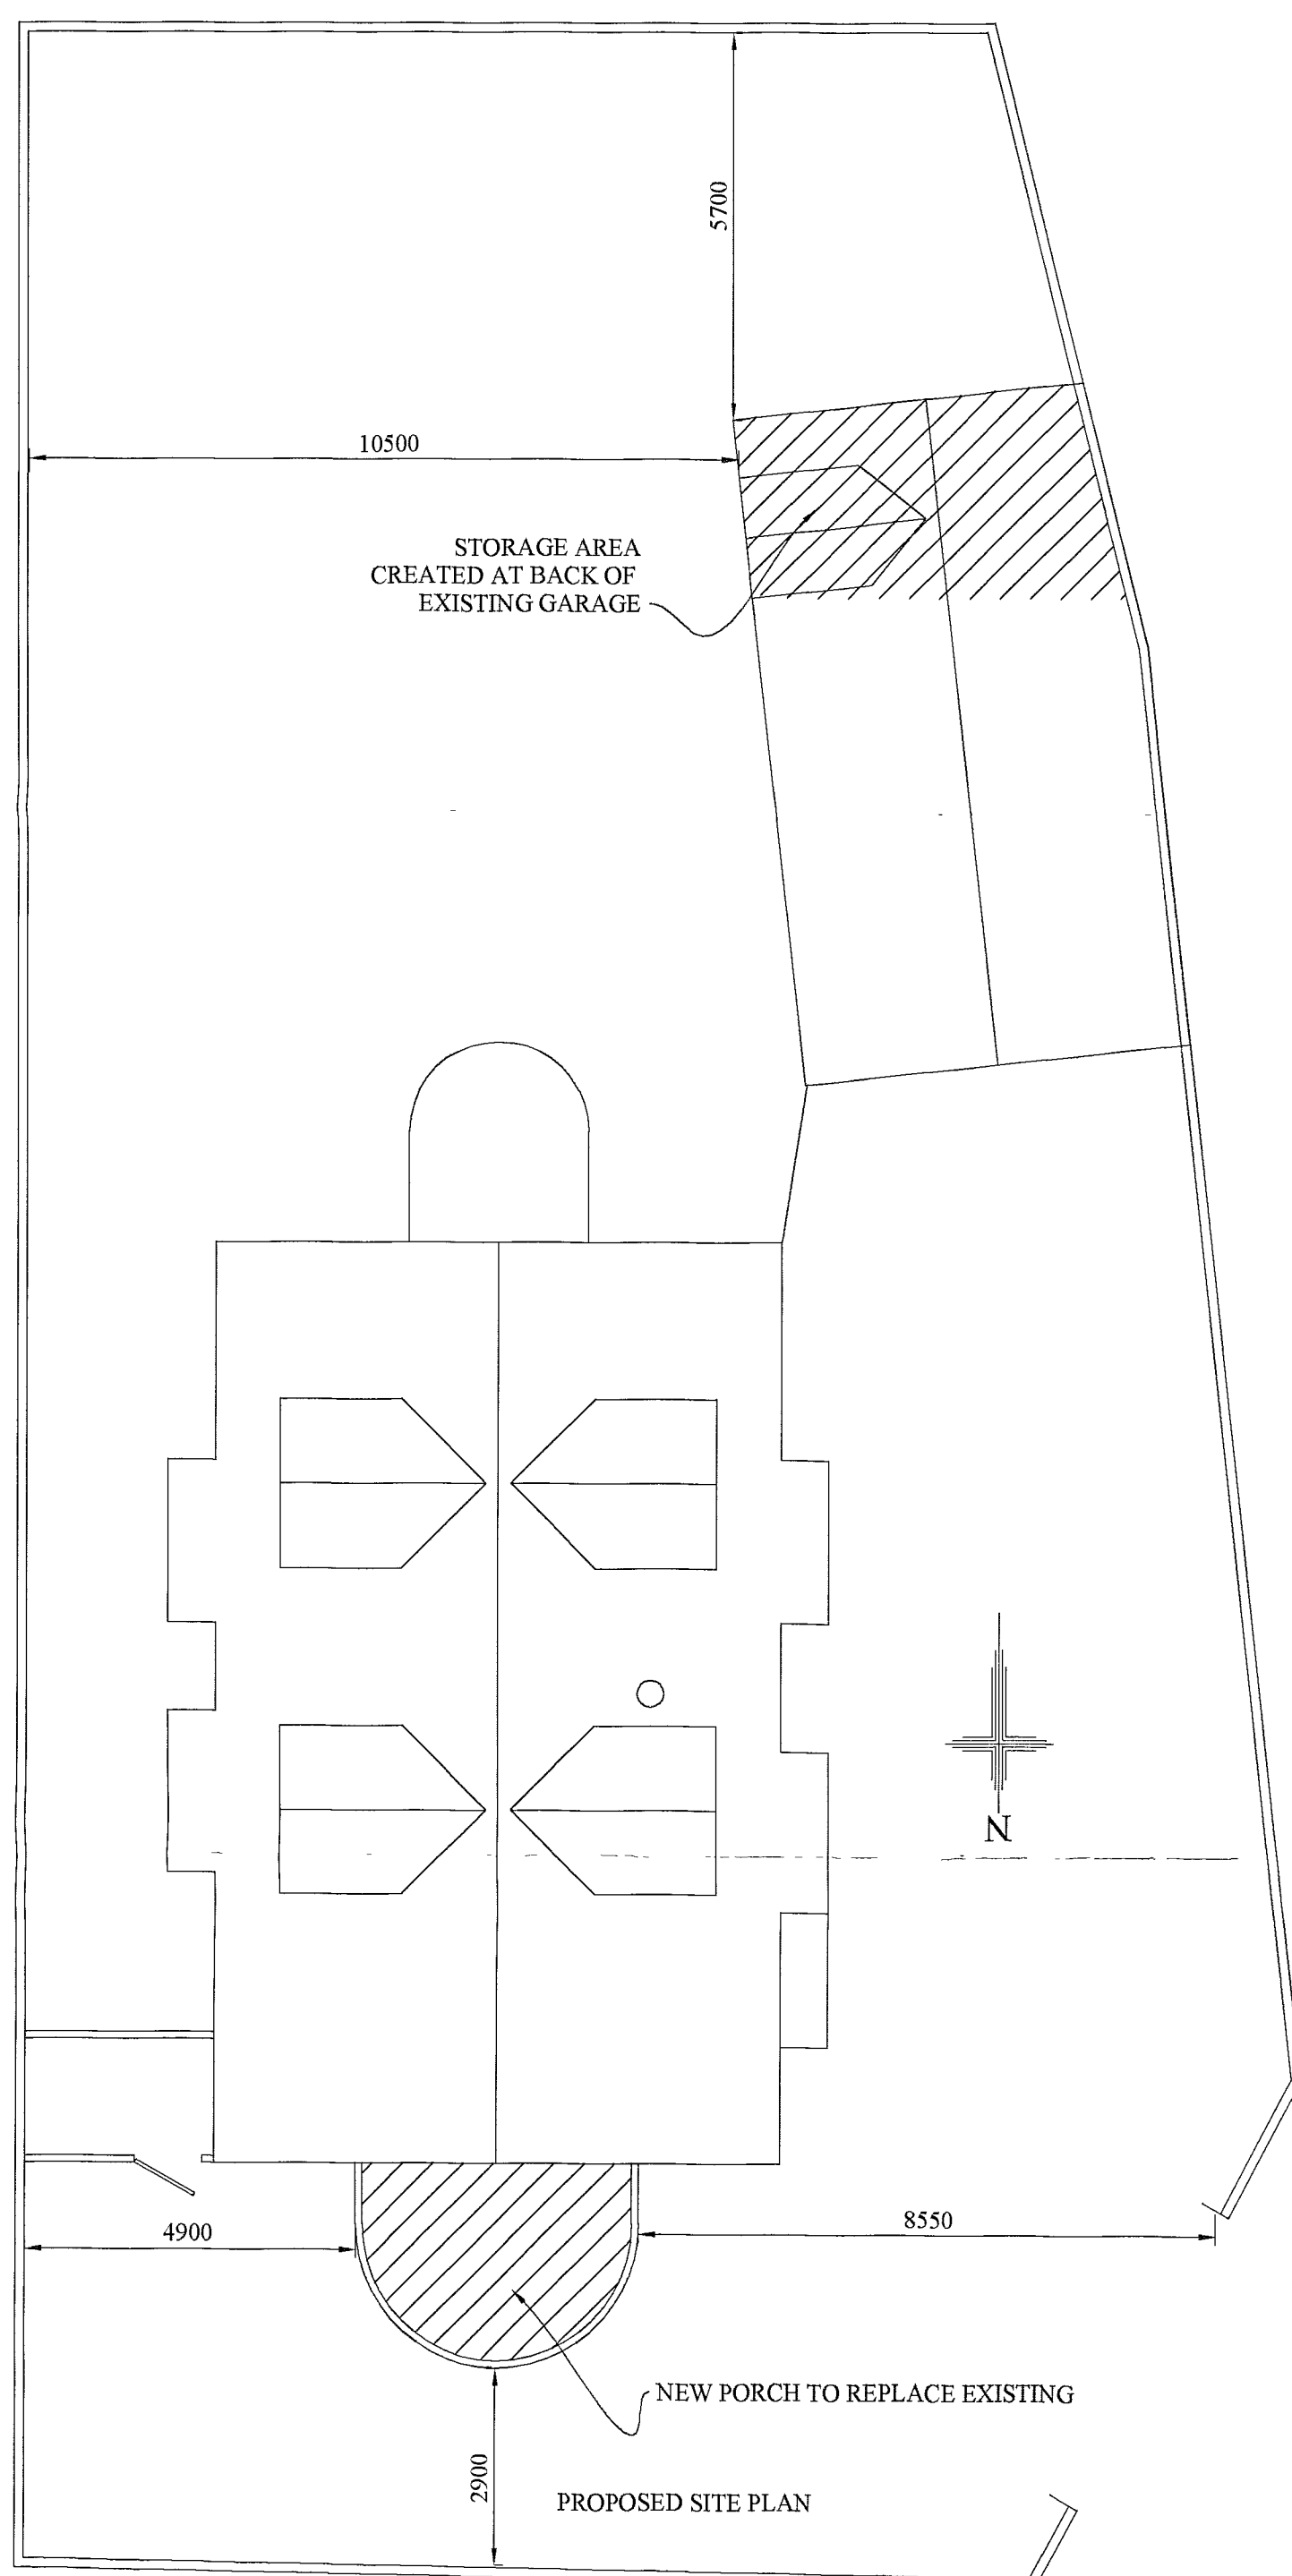

PROPOSED SITE PLAN

REVISIONS	
Notes	
1 These are computerised drawings for the purposes of obtaining planning & building regulations approvals & are based on certain overall measurements	
2 Distortion and uneven walls etc. have been ignored with some average measurements	
3 Dimensions shown must not be relied upon and must be checked on site and verified prior to commencement of work	
4 Where applicable this drawing is to be read in conjunction with other consultants' drawings & calculations	
5 Do not scale from these drawings, except for planning purposes	
6 Any Work undertaken prior to Planning and Building Regulations Approval is done so entirely at the Client/Contractors own risk	
© 2004 - A H Sutcliffe	
SUTCLIFF CONSULTANTS Ltd	
The Beach House	
16 Manor Way, Elmer Sands	
West Sussex, PO22 6LA	
Tel/Fax 01243 586004	
Project details	
128 Elmer Road	
Middleton-on-Sea	
West Sussex	
Porch & garage extension	
FOR Mr & Mrs D Stevens	
DRAWING	SCALE
Elevations & site layouts	1 100
DATE	October 2005
DRAWN	A H Sutcliffe
DRAWING	0593/01
REVISION	
08/11/2005 14 31 21, ISO A1 - 594 x 841 mm	